CORNER RECORD

COUNTY OF PLACER, CALIFORNIA

City of _____ Document Number _____

Brief Legal Description LOT 8, N MAPS 10, P.C.O.R.

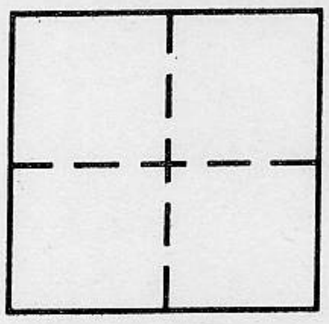

SEC 8
T 13 N
R 9 E

CORNER TYPE

Government Corner	☐	Control	☐
Meander	☐	Property	☒
Rancho	☐	Other	☐

Date of Survey _____

COORDINATES *(Optional)*

N. _____
E. _____
Zone _____ Datum _____
Elev. _____

Corner — Left as found ☐ Found and tagged ☐ Established ☐ Reestablished ☒ Rebuilt ☐

Identification and type of corner found: Evidence used to identify or procedure used to establish or reestablish corner:

EASTERLYMOST CORNER OF LOT 8, TRACT NO. 523 VISTA RIDGE (N MAPS 10) SEARCHED FOR, NOT FOUND. SET 3/4" REBAR, TWICE TAGGED L.S. 5743 AT THE PRORATED DISTANCE BETWEEN NEAREST FOUND MONUMENTS AS SHOWN ON THE REVERSE HEREOF

A description of the physical condition of the monument as found and as set or reset: SEE ABOVE

BOOK 4 CORNER RECORDS PAGE 55

SURVEYOR'S STATEMENT

This Corner Record was prepared by me or under my direction in conformance with the Land Surveyors' Act on JULY 29 19 94.

Signed M. E. Fleming L.S. or R.C.E. Number L.S. 5743

LICENSED LAND SURVEYOR MICHAEL E. FLEMING Exp. 12/31/95 L.S. 5743 SEAL STATE OF CALIFORNIA

COUNTY SURVEYOR'S STATEMENT

This Corner Record was received AUGUST 3 19 94 and examined and filed AUGUST 9 19 94.

Signed John Rietjens Title Deputy County Surveyor

LICENSED LAND SURVEYOR JOHN H RIETJENS 6/30/96 L.S. 4323 SEAL STATE OF CALIFORNIA

County Surveyor's Comment _____

REESTABLISHMENT OF THE EASTERLYMOST CORNER OF LOT 8, PER N MAPS 10, P.C.O.R

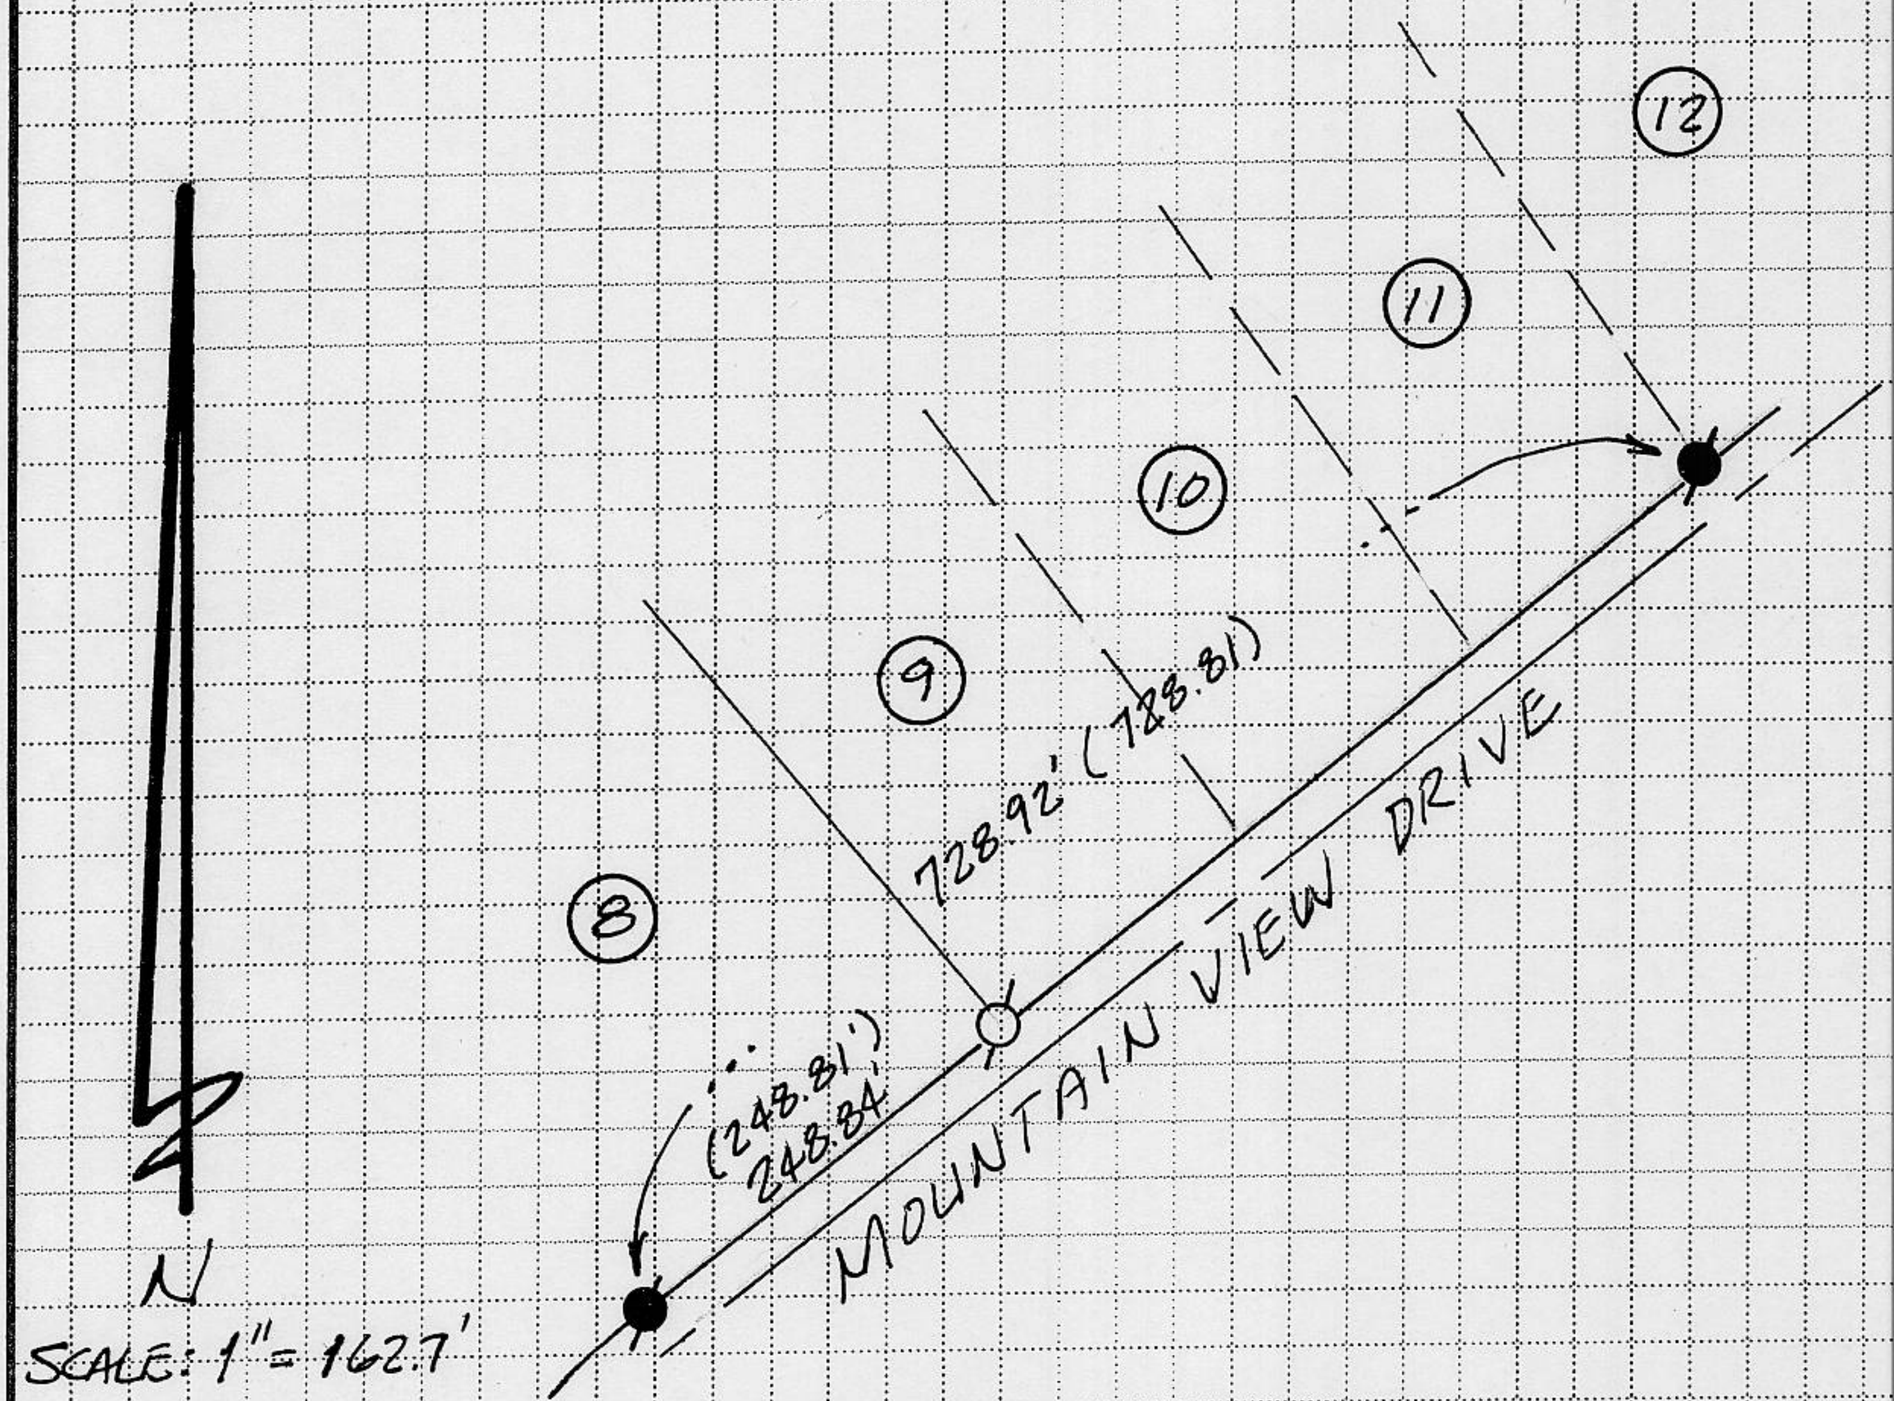

● FOUND 3/4" REBAR TAGGED L.S. 2846

○ SET 3/4" REBAR, TWICE TAGGED L.S. 5743

(8), ( ) LOT NUMBER OR RECORD DATA PER N MAPS 10

BOOK 4 CORNER RECORDS PAGE 55