CORNER RECORD

COUNTY OF PLACER, CALIFORNIA

City of _____ Document Number _____

Brief Legal Description LOT 15, CHAMBERLANDS, UNIT "A", BK "F" MAPS PG. 33

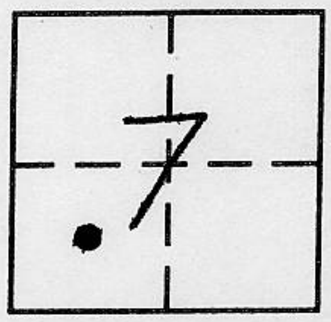

T14N
R17E

CORNER TYPE

Government Corner	☐	Control	☐
Meander	☐	Property	☒
Rancho	☐	Other	☐

Date of Survey 6-24-94

COORDINATES (Optional)

N. _____
E. _____
Zone _____ Datum _____
Elev. _____

Corner — Left as found ☐ Found and tagged ☒ Established ☐ Reestablished ☒ Rebuilt ☐

Identification and type of corner found: Evidence used to identify or procedure used to establish or reestablish corner:

● FOUND 1/2"ϕ REBAR, UNLESS OTHERWISE NOTED AS PER. "F" MAPS 33

A description of the physical condition of the monument as found and as set or reset:

Ø SET 5/8"ϕ REBAR, W/2" ALLUM. CAP, STAMPED TAHOE BASIN LAND SURVEYING, L.S. 5886

BOOK 4 CORNER RECORDS PAGE 56

SURVEYOR'S STATEMENT

This Corner Record was prepared by me or under my direction in conformance with the Land Surveyors' Act on JUNE 27, 19 94.

Signed [signature] L.S. or R.C.E. Number L.S. 5886

LICENSED LAND SURVEYOR THOMAS C. BUSWELL No. 5886 EXP. 12-9-96 STATE OF CALIFORNIA

SEAL

COUNTY SURVEYOR'S STATEMENT

This Corner Record was received AUGUST 5 19 94 and examined and filed August 8 1994.

Signed [signature] Title DEPUTY COUNTY SURVEYOR

LICENSED LAND SURVEYOR JOHN H. RIETJENS 6/30/96 L.S. 4323 STATE OF CALIFORNIA

SEAL

County Surveyor's Comment _____

.1/1 01 E7

( ) DENOTES:
RECORD & MEASURED

SCALE: 1" = 60'

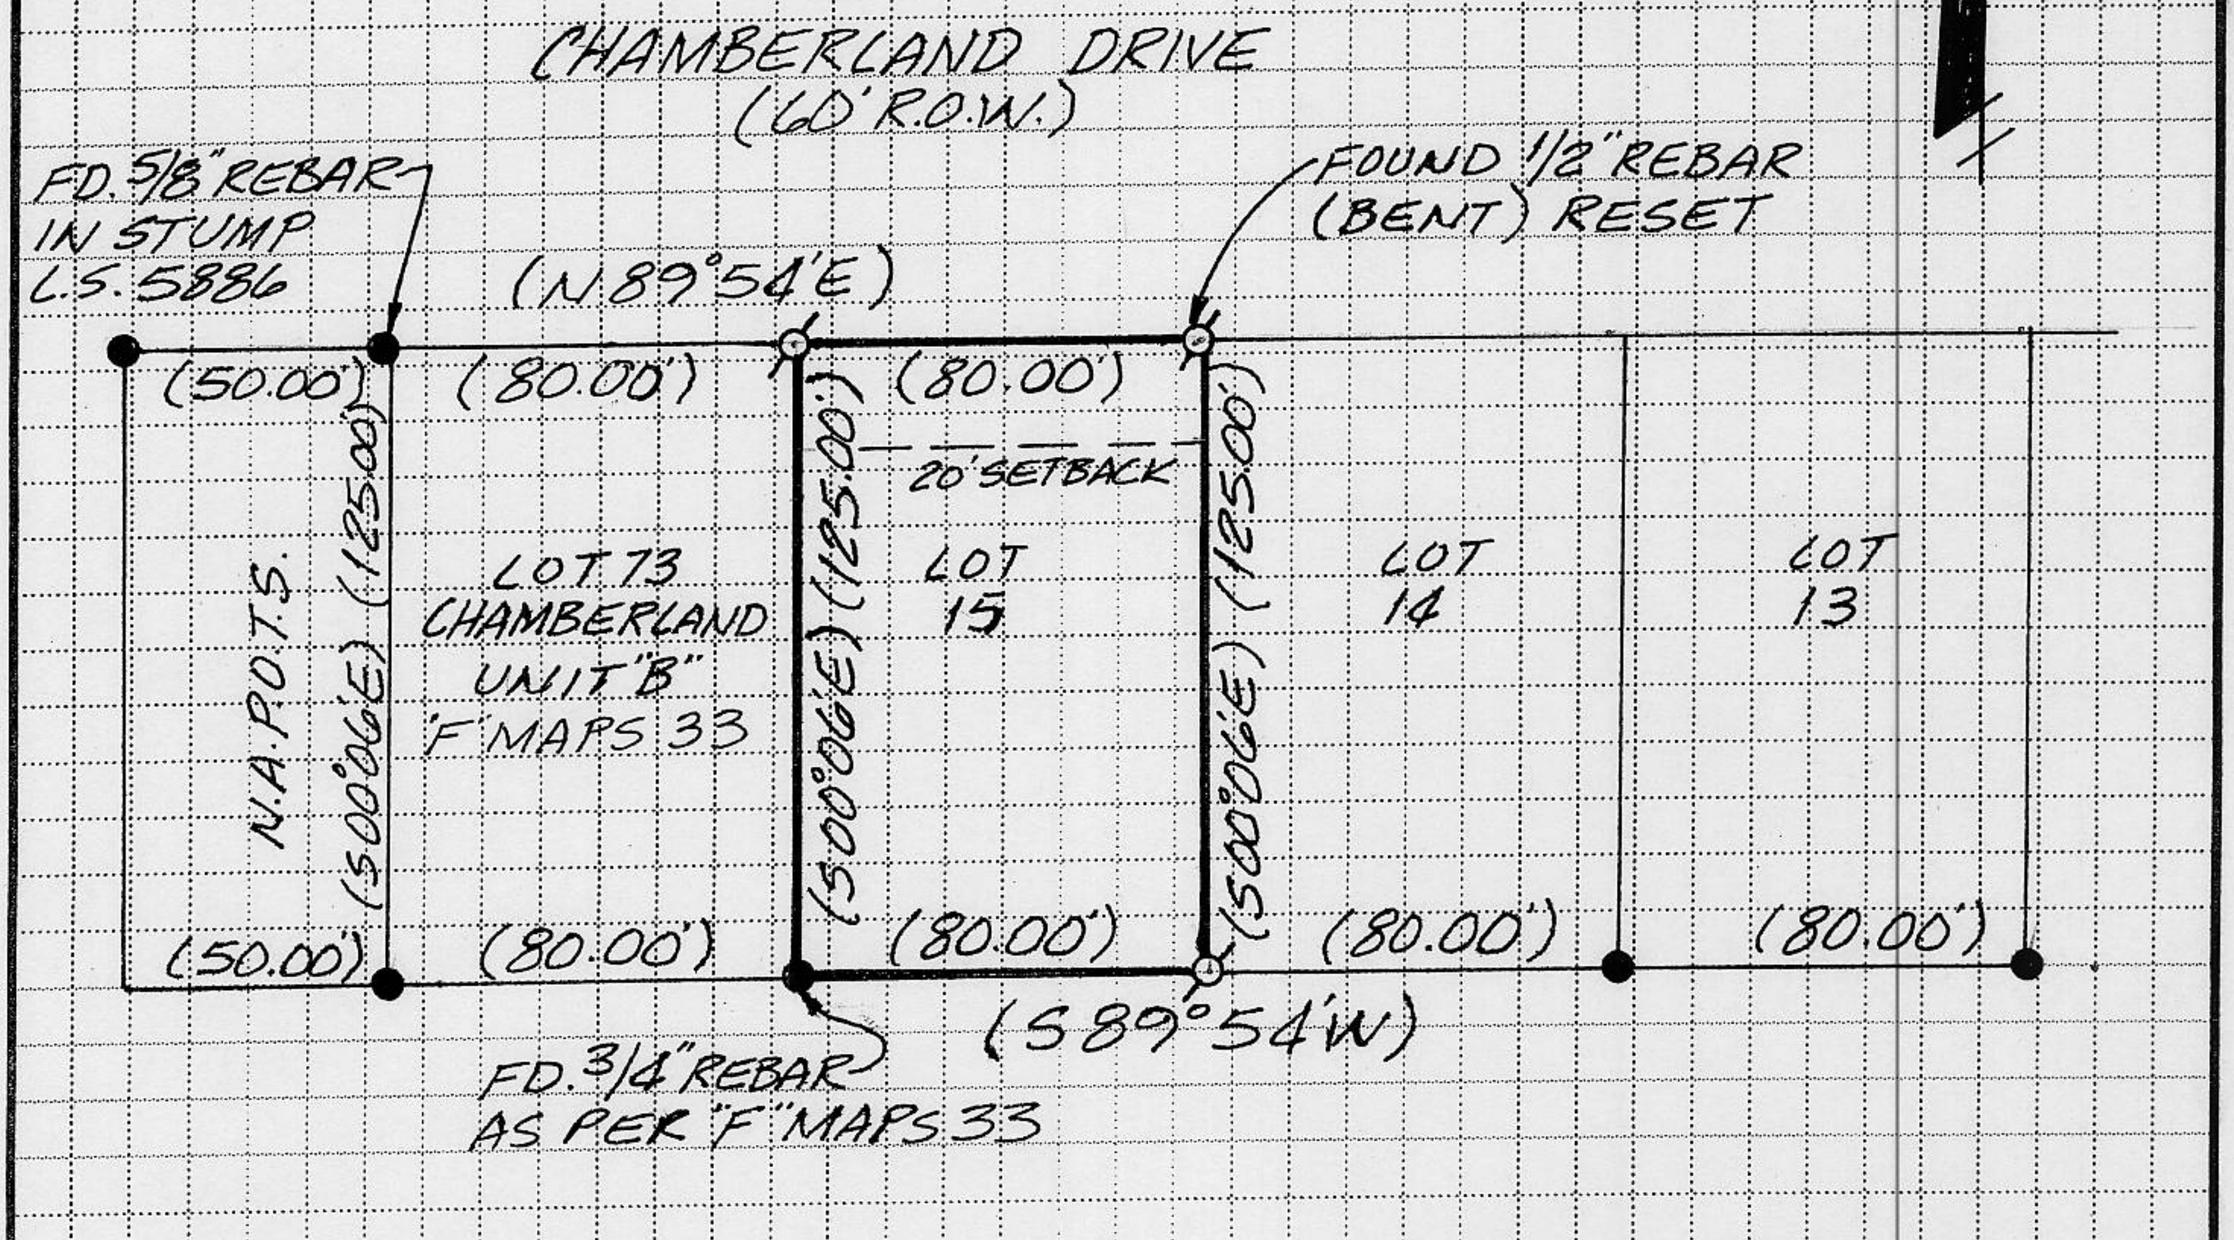

BOOK 4 CORNER RECORDS PAGE 56