CORNER RECORD

COUNTY OF PLACER, CALIFORNIA

City of _____ Document Number _____

Brief Legal Description LOT 80 COMSTOCK ACRES SUBDIVISION, BK "F" MAPS PG. 53

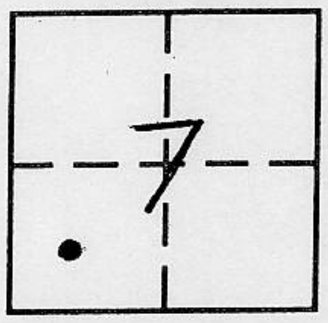

T15N
R17E

CORNER TYPE

Government Corner ☐ Control ☐
Meander ☐ Property ☒
Rancho ☐ Other ☐
Date of Survey 5-31-94

COORDINATES (Optional)

N. _____
E. _____
Zone _____ Datum _____
Elev. _____

Corner — Left as found ☐ Found and tagged ☐ Established ☐ Reestablished ☒ Rebuilt ☐

Identification and type of corner found: Evidence used to identify or procedure used to establish or reestablish corner:

● FOUND 1/2"ϕ REBAR, UNLESS OTHERWISE NOTED AS PER "F" MAPS 53

A description of the physical condition of the monument as found and as set or reset:

ϕ SET 5/8"ϕ REBAR, W/2" ALLUM. CAP STAMPED, TAHOE BASIN LAND SURVEYING, L.S. 5886

BOOK 4 CORNER RECORDS PAGE 57

SURVEYOR'S STATEMENT

This Corner Record was prepared by me or under my direction in conformance with the Land Surveyors' Act on JUNE 24, 19 94.

Signed [signature] L.S. or R.C.E. Number L.S. 5886

LICENSED LAND SURVEYOR THOMAS C. BUSWELL No. 5886 EXP. 12-31-94 STATE OF CALIFORNIA SEAL

COUNTY SURVEYOR'S STATEMENT

This Corner Record was received AUGUST 5 19 94 and examined and filed AUGUST 8 19 94.

Signed John Rietjens Title DEPUTY COUNTY SURVEYOR

LICENSED LAND SURVEYOR JOHN H. RIETJENS 6/30/96 L. S. 4323 STATE OF CALIFORNIA SEAL

County Surveyor's Comment _____

11 9 1 1 1

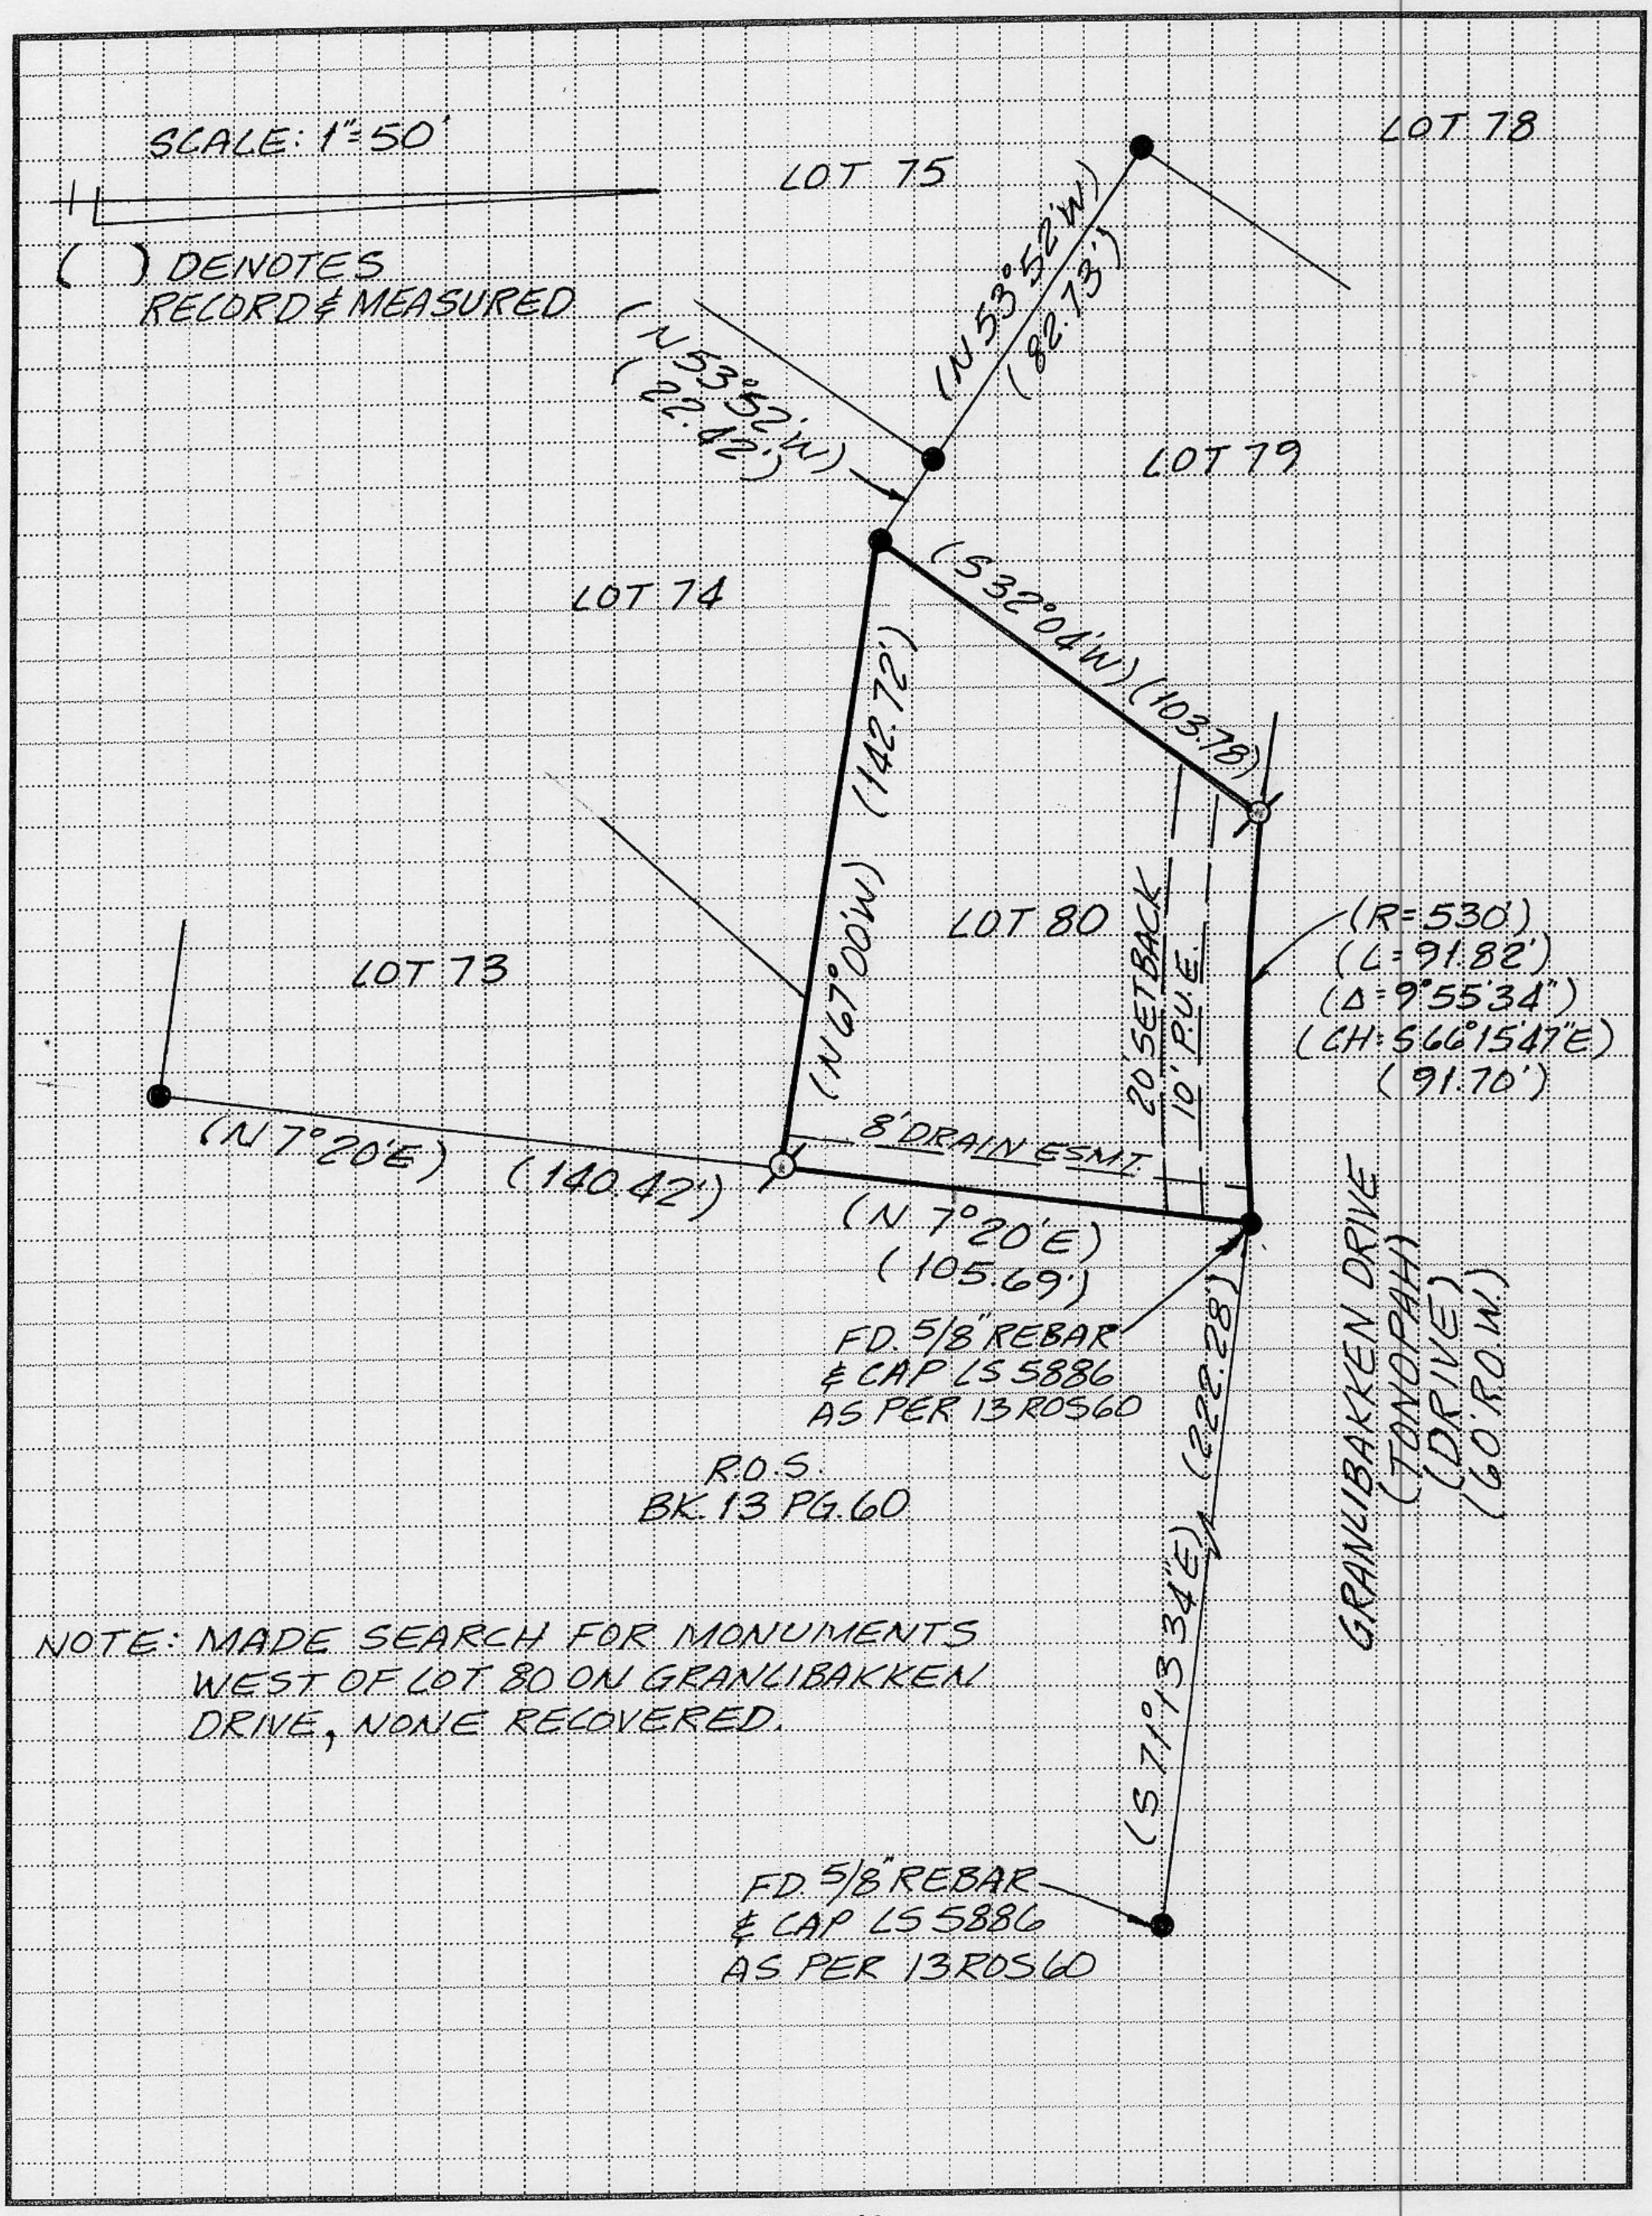

NOTE: MADE SEARCH FOR MONUMENTS WEST OF LOT 80 ON GRANLIBAKKEN DRIVE, NONE RECOVERED.

BOOK 4 CORNER RECORDS PAGE 57