CORNER RECORD

COUNTY OF PLACER, CALIFORNIA

City of _____ Document Number _____

Brief Legal Description LOT 10, TAHOE WOODS UNIT NO. 1, BOOK "I" MAPS PG. 30

T15N
R16E

CORNER TYPE

Government Corner ☐ Control ☐
Meander ☐ Property ☒
Rancho ☐ Other ☐
Date of Survey 6-21-94

COORDINATES (Optional)

N. _____
E. _____
Zone _____ Datum _____
Elev. _____

Corner — Left as found ☐ Found and tagged ☐ Established ☐ Reestablished ☒ Rebuilt ☐

Identification and type of corner found: Evidence used to identify or procedure used to establish or reestablish corner:

● FOUND 3/4"Ø REBAR LS 3285, AS PER "I" MAPS 30 UNLESS OTHERWISE NOTED

A description of the physical condition of the monument as found and as set or reset:

Ø SET 5/8"Ø REBAR, W/2" ALLUM. CAP, STAMPED TAHOE BASIN LAND SURVEYING, LS 5886

BOOK 4 CORNER RECORDS PAGE 58

SURVEYOR'S STATEMENT

This Corner Record was prepared by me or under my direction in conformance with the Land Surveyors' Act on JUNE 27, 19 94.

Signed _____ L.S. or R.C.E. Number LS. 5886

LICENSED LAND SURVEYOR THOMAS C. BUSWELL No. 5886 EXP. 12-31-94 STATE OF CALIFORNIA SEAL

COUNTY SURVEYOR'S STATEMENT

This Corner Record was received AUGUST 5 19 94 and examined and filed Aug 8 19 94.

Signed _____ Title DEPUTY COUNTY SURVEYOR

LICENSED LAND SURVEYOR JOHN H. RIETJENS L.S. 4323 STATE OF CALIFORNIA SEAL

County Surveyor's Comment _____

IN 91 ER

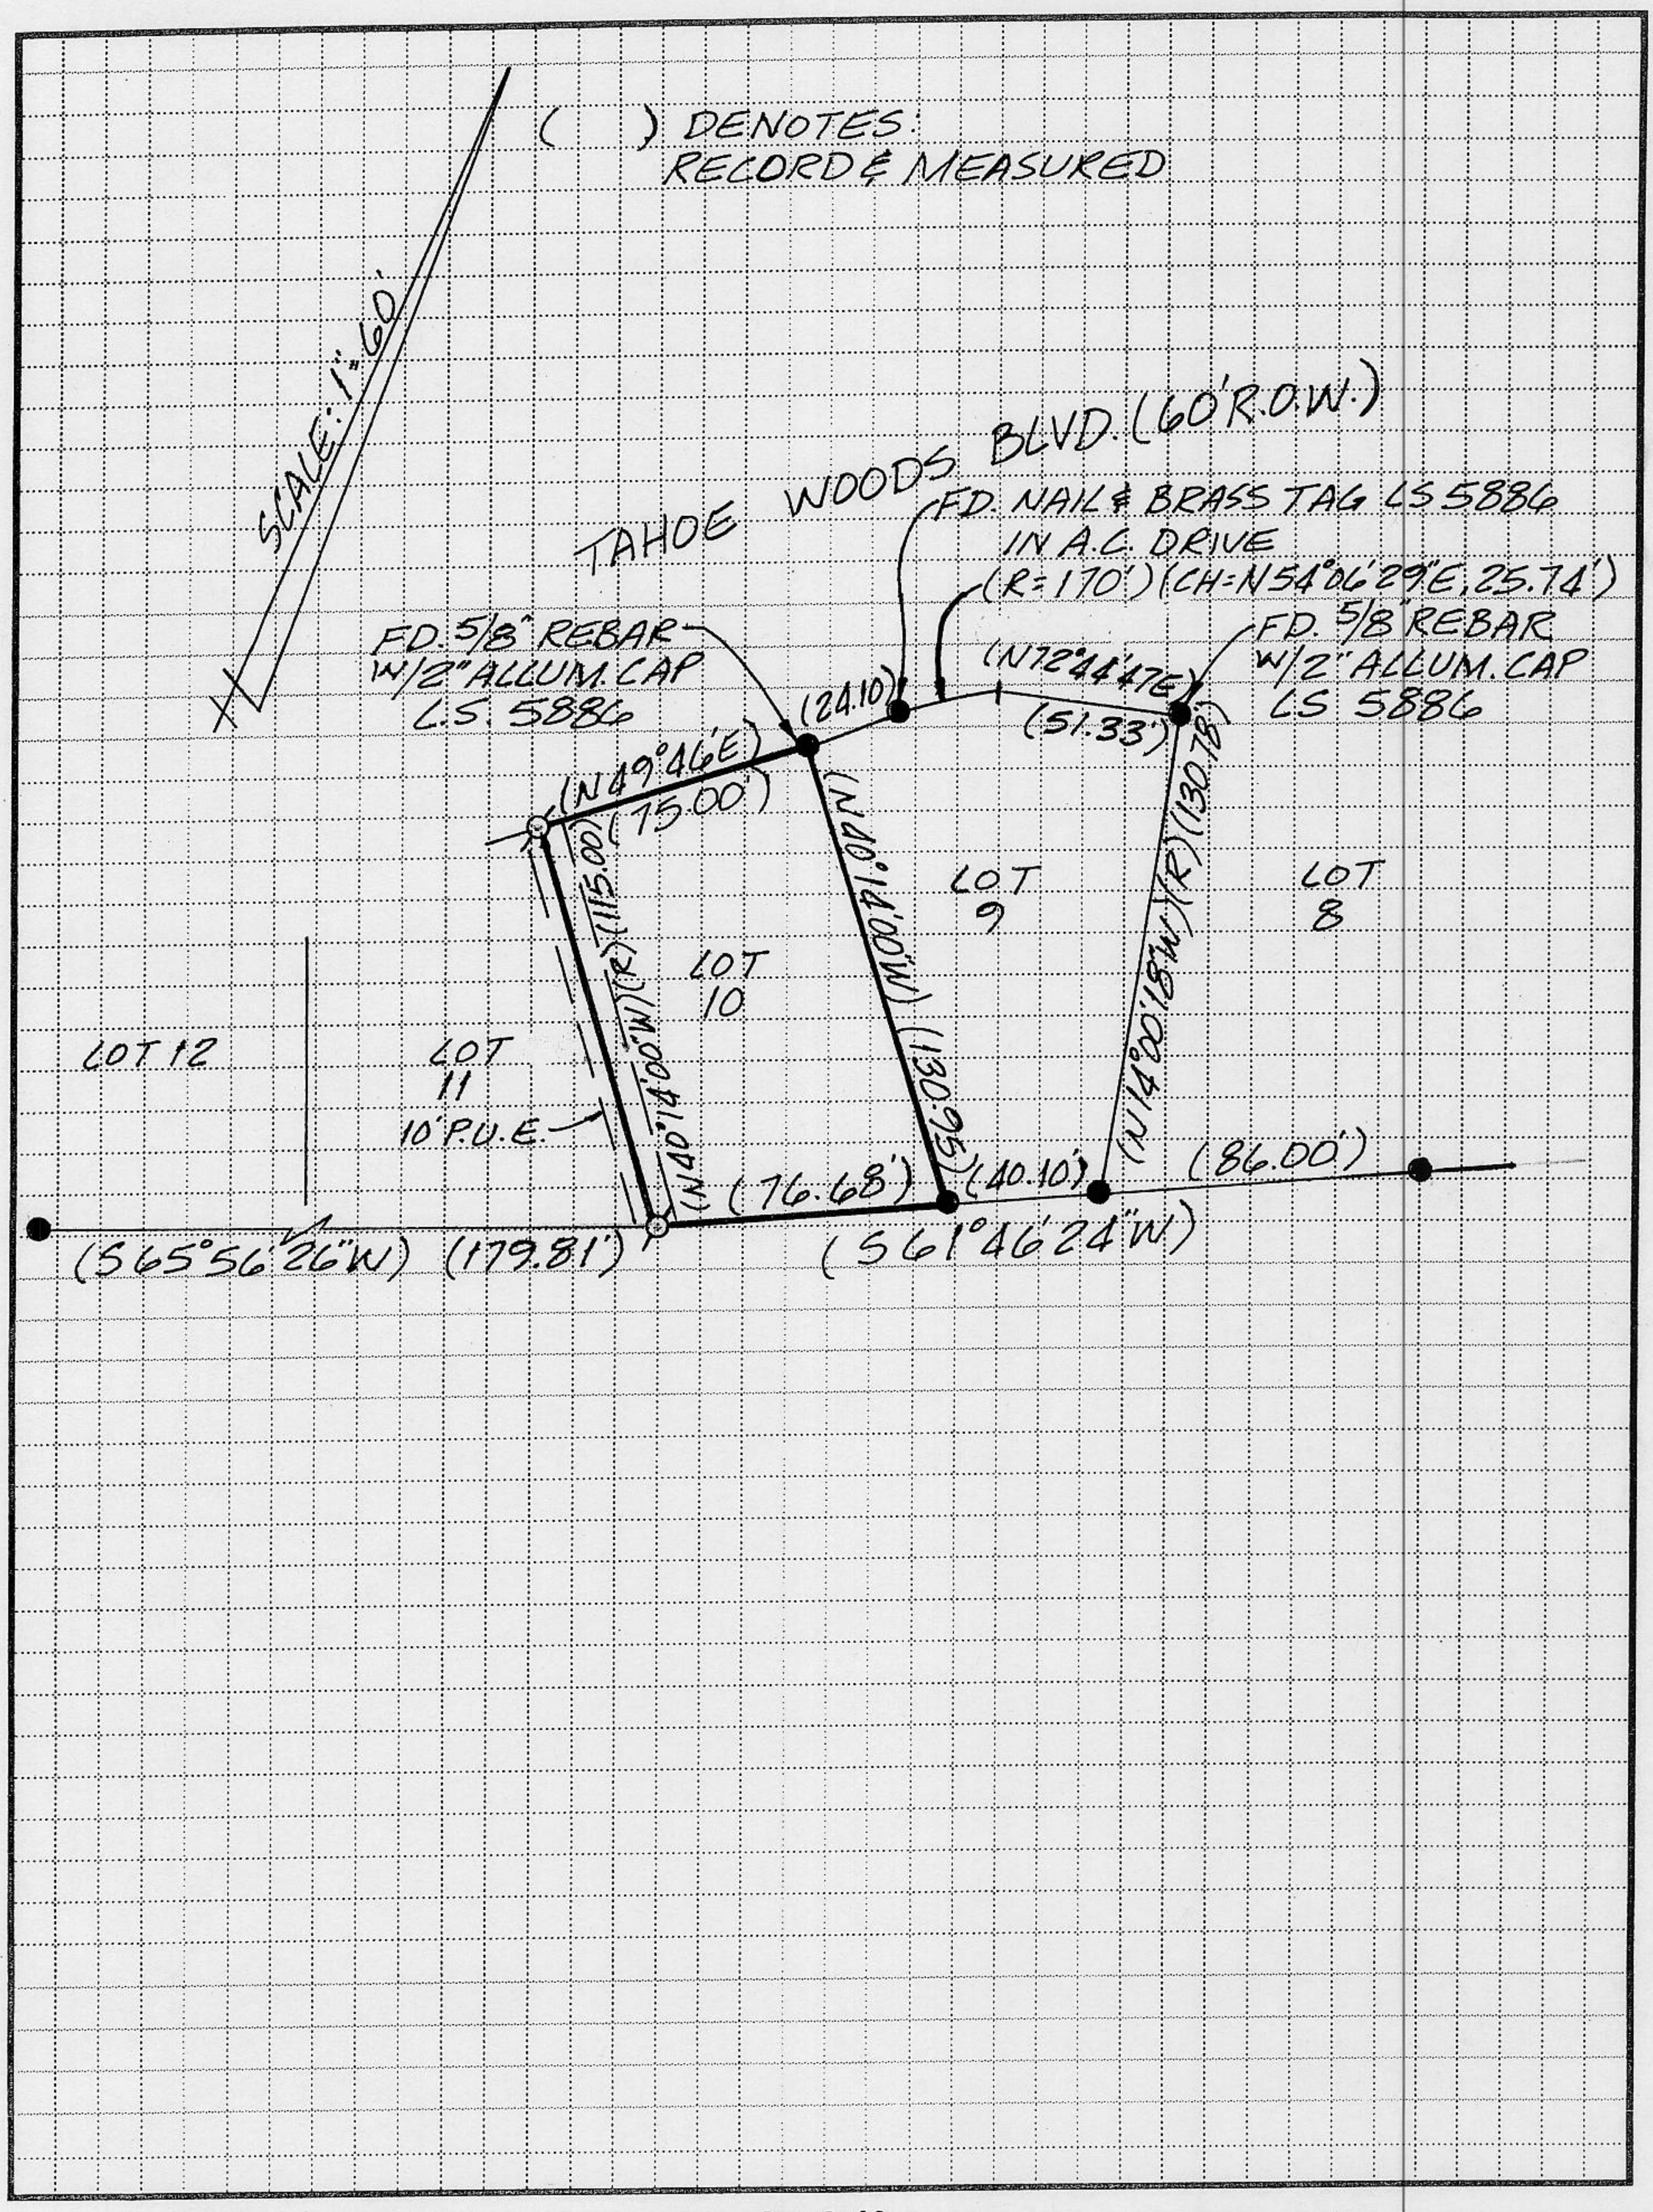

BOOK 4 CORNER RECORDS PAGE 58