CORNER RECORD

COUNTY OF PLACER, CALIFORNIA

~~City or~~ TAHOE CITY

Document Number

Brief Legal Description LOT 22, BLOCK C, HIGHLANDS No. 2, "F" MAPS 63

T.16N.
R.17E.
M.D.M.

CORNER TYPE

Government Corner ☐ Control ☐
Meander ☐ Property ☒
Rancho ☐ Other ☐
Date of Survey JUNE 13, 1994

COORDINATES
(Optional)

N.
E.
Zone Datum
Elev.

Corner — Left as found ☐ Found and tagged ☐ Established ☐ Reestablished ☒ Rebuilt ☐

Identification and type of corner found: Evidence used to identify or procedure used to establish or reestablish corner:

SEE SKETCH - PAGE 2

A description of the physical condition of the monument as found and as set or reset:

SEE SKETCH - PAGE 2

BOOK 4 CORNER RECORDS PAGE 59

SURVEYOR'S STATEMENT

This Corner Record was prepared by me or under my direction in conformance with the Land Surveyors' Act on JUNE 24 19 94.

Signed Mark Filsinger (L.S.) or R.C.E. Number 4976

LICENSED LAND SURVEYOR MARK D. FILSINGER EXP. 12/31/97 No. 4976 STATE OF CALIFORNIA SEAL

COUNTY SURVEYOR'S STATEMENT

This Corner Record was received AUGUST 8 1994 and examined and filed Aug 8 1994.

Signed John Rietjens Title DEPUTY COUNTY SURVEYOR

LICENSED LAND SURVEYOR JOHN H. RIETJENS 6/30/96 L.S. 4323 STATE OF CALIFORNIA SEAL

County Surveyor's Comment

SURVEY PLAT

LOT 22, BLOCK C, HIGHLANDS No. 2, 'F' MAPS 63
NW 1/4, SECTION 32, T.16N., R.17E., M.D.M.
PLACER COUNTY CALIFORNIA
JUNE 1994

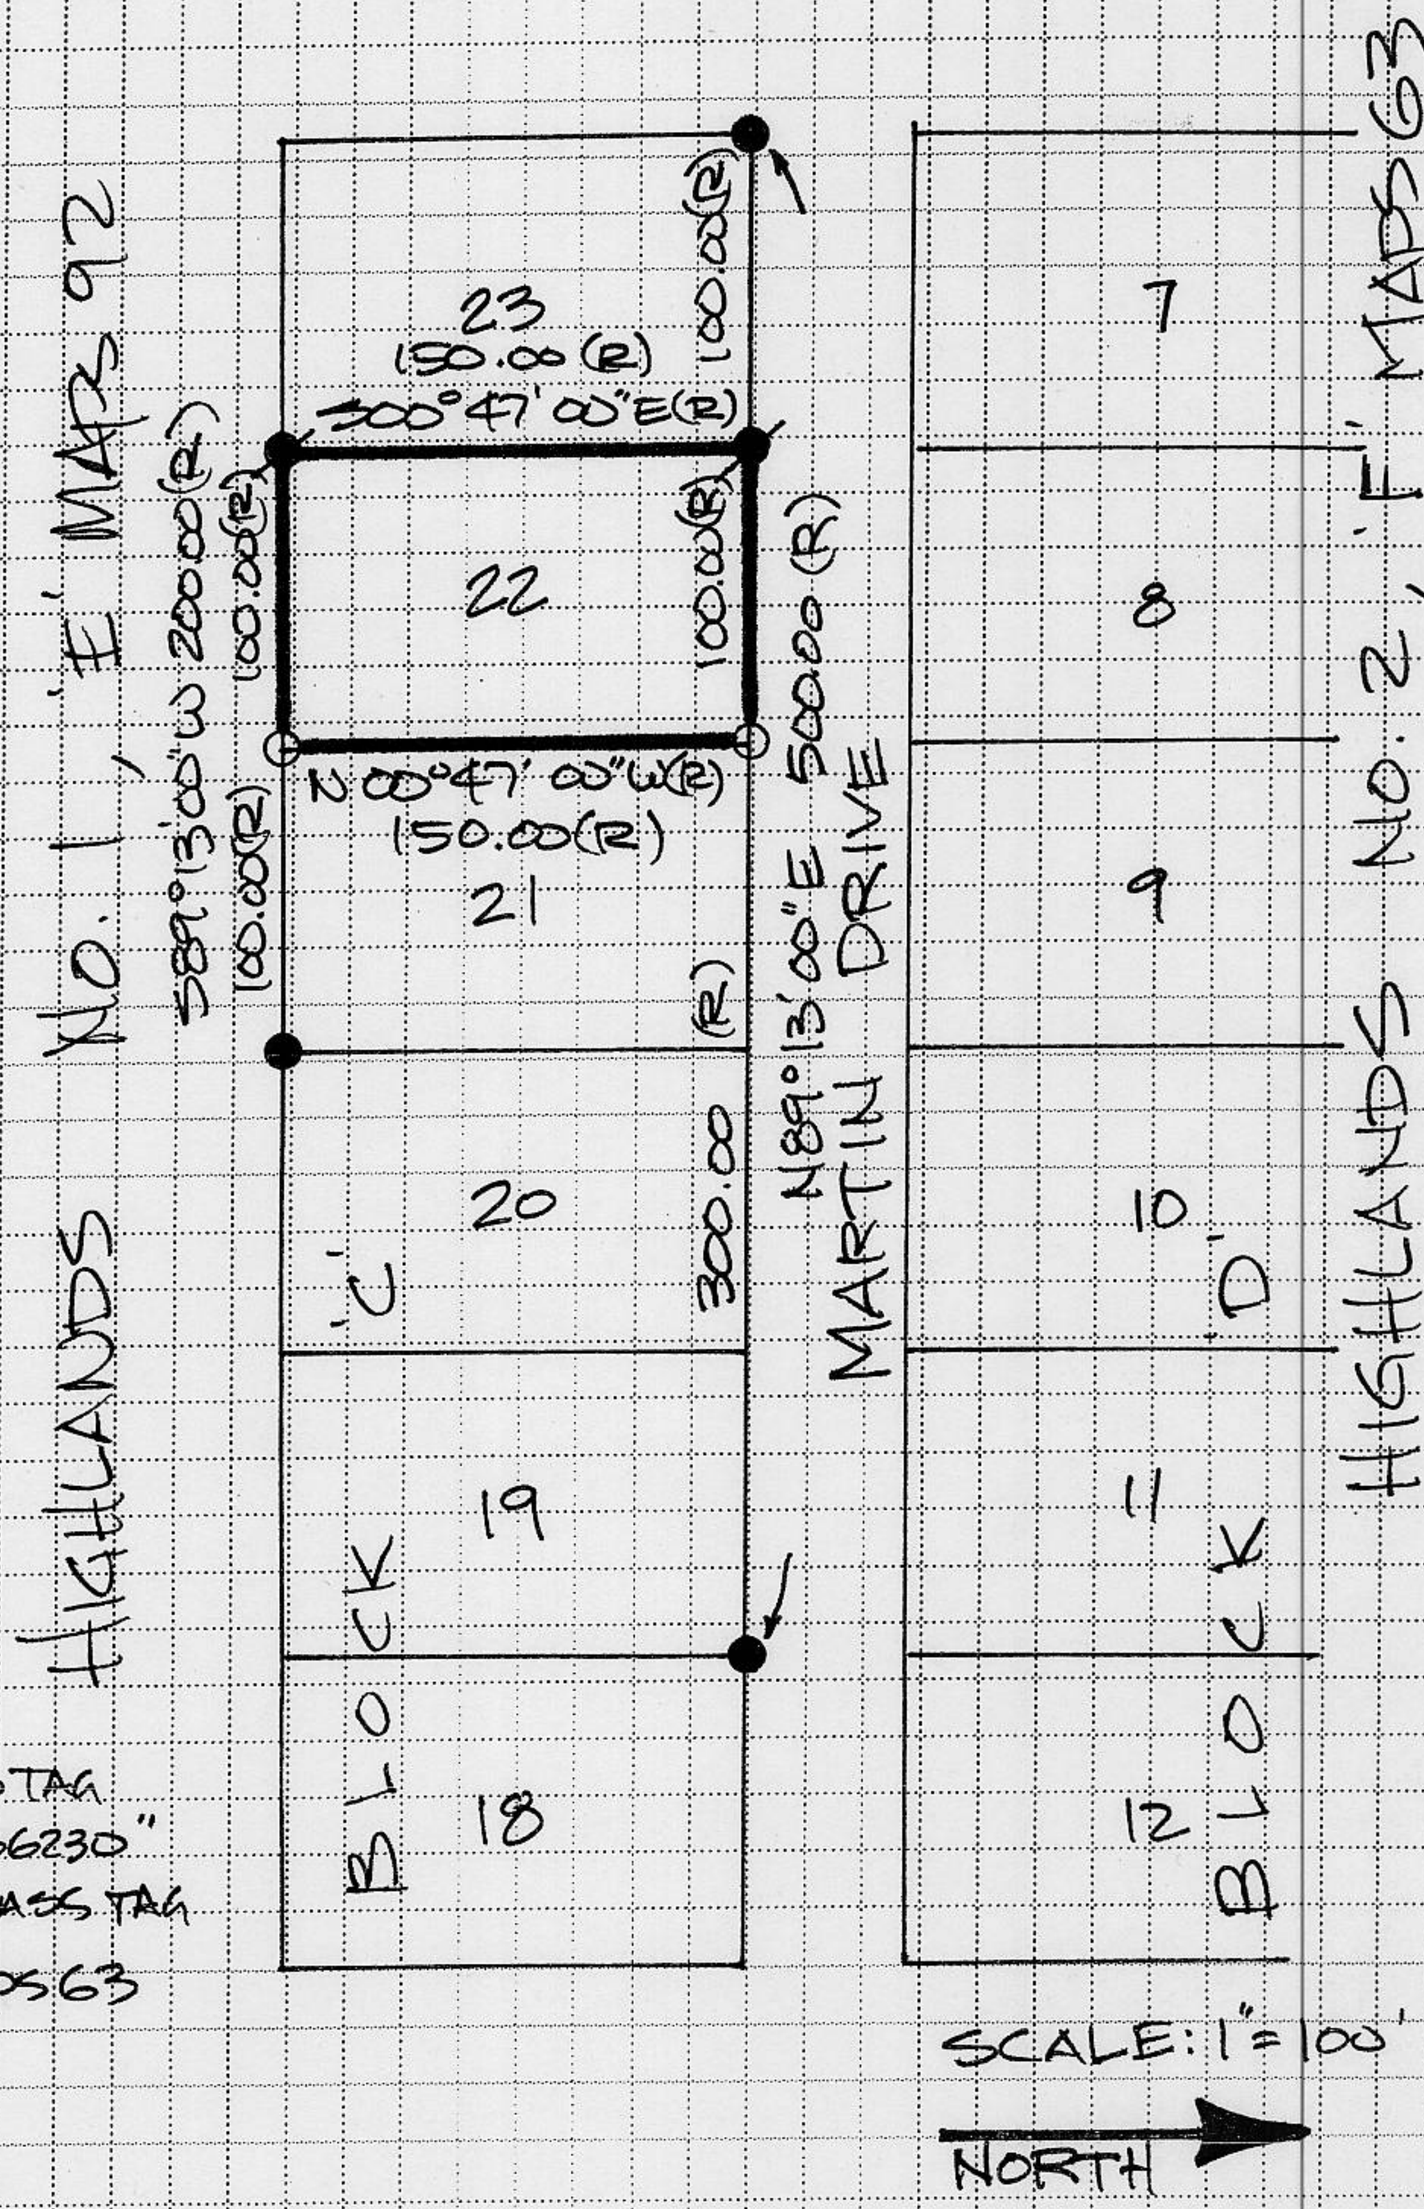

LEGEND

- ● FOUND 1/2" REBAR, NO TAG
- ✗ FOUND 5/8" REBAR "LS6230"
- ○ SET 1/2" REBAR W/BRASS TAG "PLS4976"
- (R) RECORD PER 'F' MAPS 63

BOOK 4 CORNER RECORDS PAGE 59