# CORNER RECORD

Document Number _____

City of _____ County of PLACER, California

Brief Legal Description LOT 18, BOOK K OF MAPS PAGE 45
WALDEN WOODS UNIT NO. 1

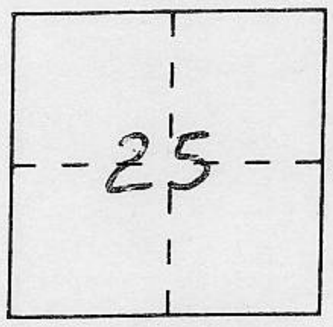


T11N
R7E

**CORNER TYPE**

Government Corner ☐ Control ☐
Meander ☐ Property ☒
Rancho ☐ Other ☐
Date of Survey _____

**COORDINATES** *(Optional)*

N. _____
E. _____
Zone _____ Datum _____
Elev. _____

**Corner** — Left as found ☐ Found and tagged ☐ Established ☐ Reestablished ☒ Rebuilt ☐

Identification and type of corner found: Evidence used to identify or procedure used to establish or reestablish the corner:
SEE REVERSE SIDE

A description of the physical condition of the monument as found and as set or reset:
SEE REVERSE SIDE

BOOK 4 CORNER RECORDS PAGE 60

**SURVEYOR'S STATEMENT**

This Corner Record was prepared by me or under my direction in conformance with the Land Surveyors' Act on JUNE 18 1994.

Signed Christopher R Russell L.S. or ~~R.C.E.~~ Number 5696

LICENSED LAND SURVEYOR
CHRISTOPHER R. RUSSELL
No. 5696
Exp. 9-30-95
STATE OF CALIFORNIA

**COUNTY SURVEYOR'S STATEMENT**

This Corner Record was received AUGUST 9 1994 and examined

and filed 8/31 1994.

Signed John Rietgens Title Deputy County Surveyor

LICENSED LAND SURVEYOR
JOHN H. RIETGENS
6/30/96
L. S. 4323
STATE OF CALIFORNIA

**County Surveyor's Comment** _____

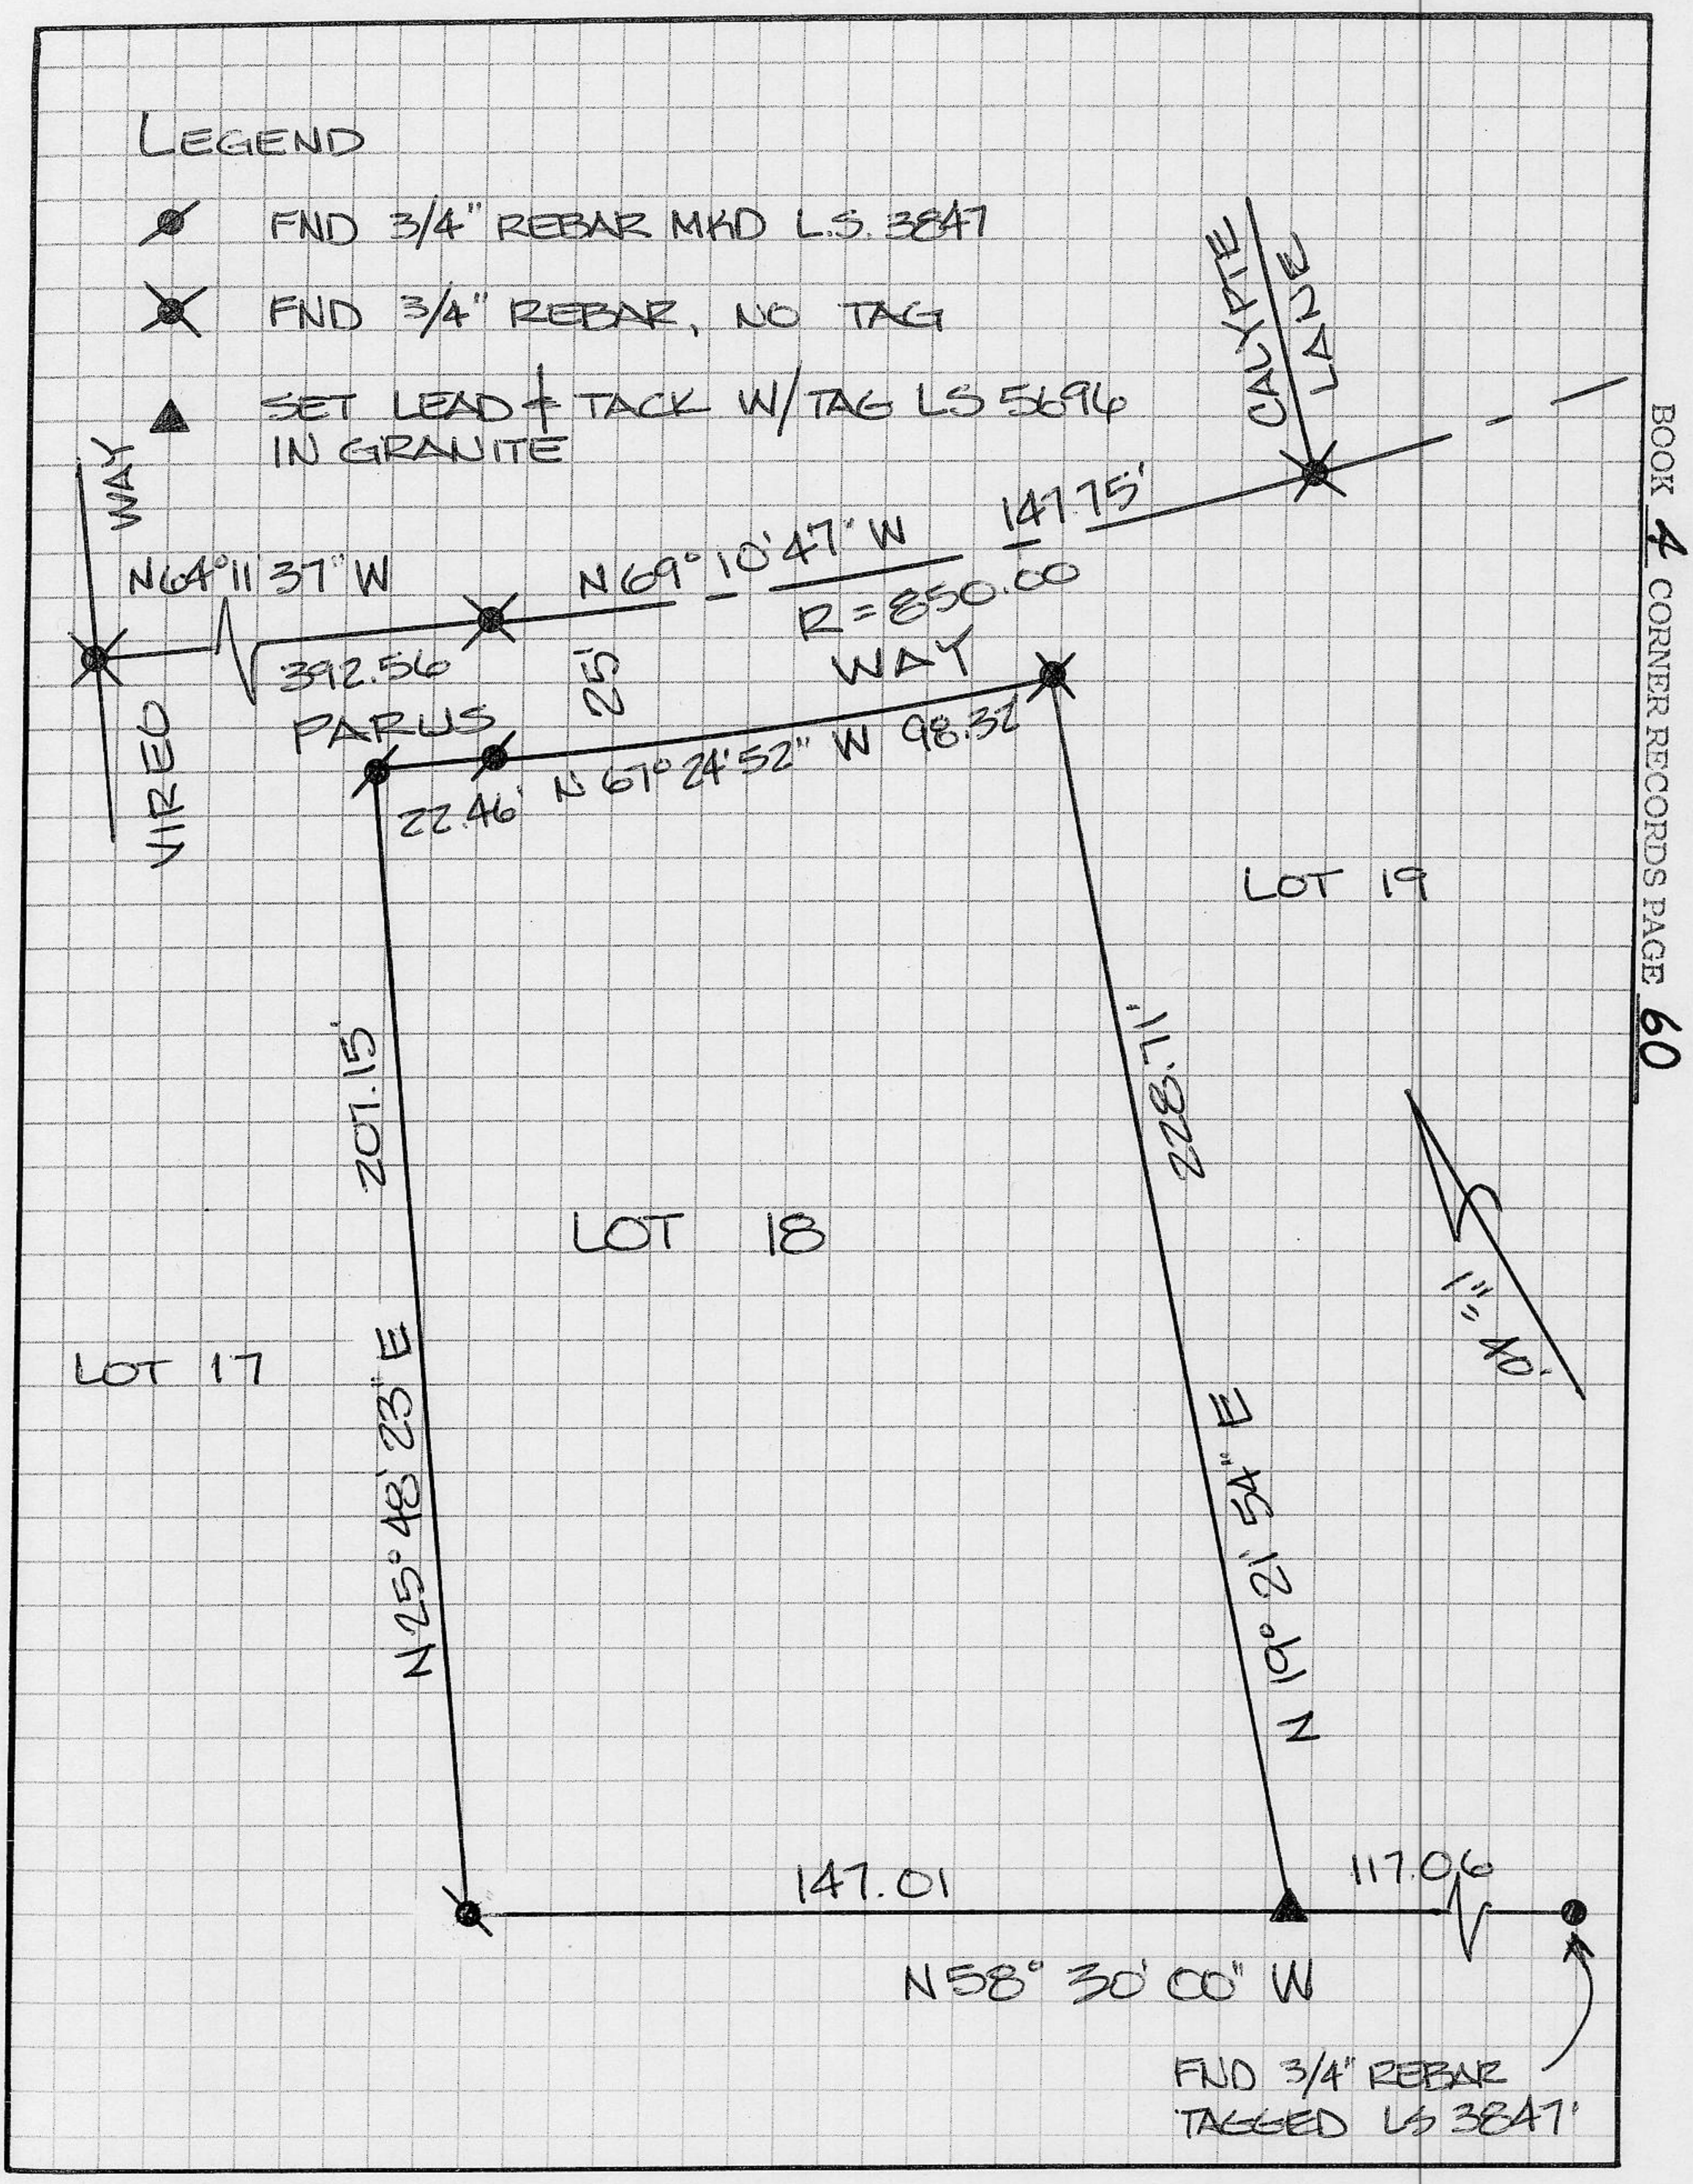


BOOK 4 CORNER RECORDS PAGE 60