CORNER RECORD

COUNTY OF PLACER, CALIFORNIA

City of _____ Document Number _____

Brief Legal Description LOTS 64 & 65, BROCKWAY PARK NO. 1, "D" MAPS 51

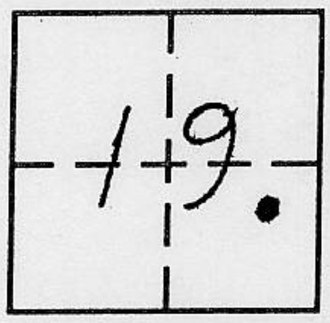

T16N
R18E

CORNER TYPE

Government Corner ☐ Control ☐
Meander ☐ Property ☒
Rancho ☐ Other ☐
Date of Survey 6-30-94

COORDINATES (Optional)

N. _____
E. _____
Zone _____ Datum _____
Elev. _____

Corner — Left as found ☐ Found and tagged ☐ Established ☐ Reestablished ☒ Rebuilt ☐

Identification and type of corner found: Evidence used to identify or procedure used to establish or reestablish corner:

● FOUND MONUMENT AS NOTED.
AS PER "D" MAPS 51

A description of the physical condition of the monument as found and as set or reset:

Ø SET 5/8" Ø REBAR W/2" ALLUM. CAP STAMPED, TAHOE BASIN LAND SURVEYING, L.S. 5886

BOOK 4 CORNER RECORDS PAGE 63

SURVEYOR'S STATEMENT

This Corner Record was prepared by me or under my direction in conformance with the Land Surveyors' Act on JULY 1, 19 94

Signed [signature] L.S. or R.C.E. Number L.S. 5886

LICENSED LAND SURVEYOR THOMAS C. BUSWELL No. 5886 EXP. 12-31-96 STATE OF CALIFORNIA

SEAL

COUNTY SURVEYOR'S STATEMENT

This Corner Record was received AUGUST 25 19 94 and examined and filed 8/31 1994.

Signed [signature] Title DEPUTY COUNTY SURVEYOR

LICENSED LAND SURVEYOR JOHN RIETJENS 6/30/96 L. S. 4323 STATE OF CALIFORNIA

SEAL

County Surveyor's Comment _____

11/91/3

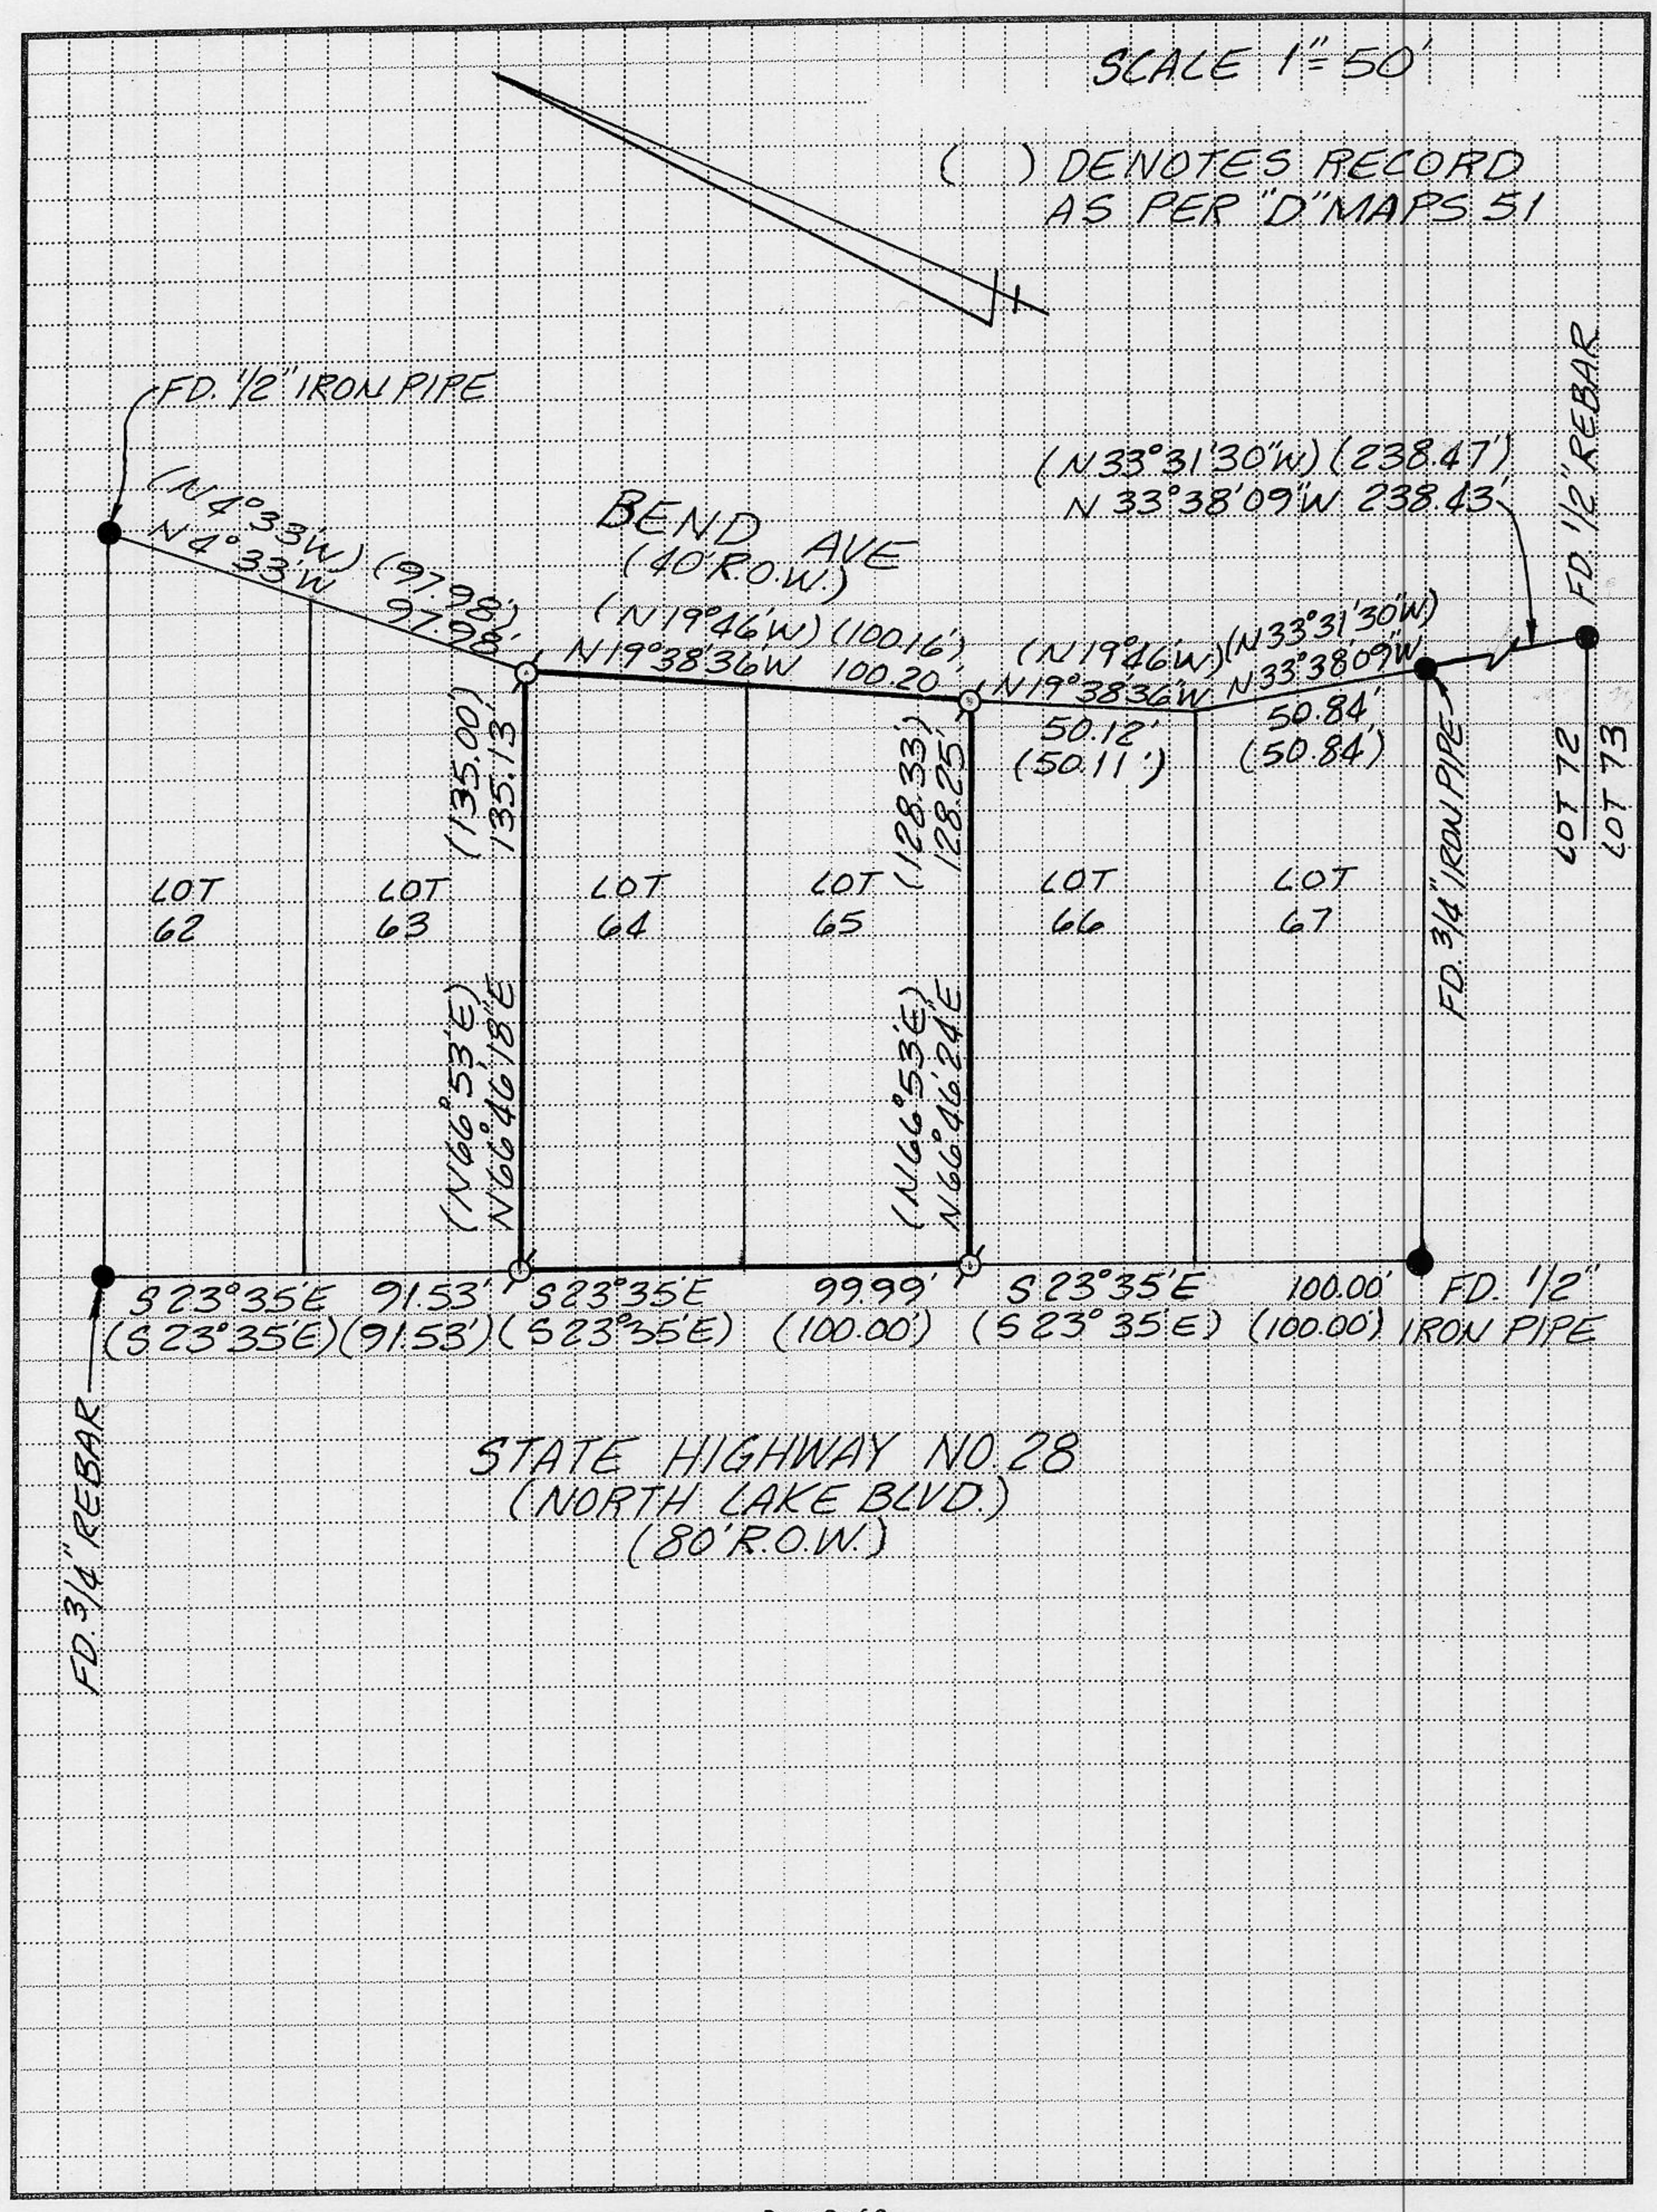

BOOK 4 CORNER RECORDS PAGE 63