CORNER RECORD

COUNTY OF PLACER, CALIFORNIA

City of _____ Document Number _____

Brief Legal Description LOT 90, COMSTOCK ACRES SUBDIVISION, BK. "F" MAPS PG. 53

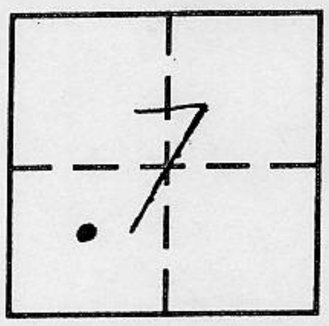

T15N
R17E

CORNER TYPE

Government Corner ☐ Control ☐
Meander ☐ Property ☒
Rancho ☐ Other ☐
Date of Survey 7-25-94

COORDINATES (Optional)

N. _____
E. _____
Zone _____ Datum _____
Elev. _____

Corner — Left as found ☐ Found and tagged ☐ Established ☐ Reestablished ☐ Rebuilt ☒

Identification and type of corner found: Evidence used to identify or procedure used to establish or reestablish corner:

● FOUND 1/2" REBAR
AS PER "F" MAPS 53

A description of the physical condition of the monument as found and as set or reset:

Ø SET 5/8" REBAR W/ 2" ALLUM. CAP, STAMPED TAHOE BASIN
LAND SURVEYING L.S. 5886

BOOK 4 CORNER RECORDS PAGE 66

SURVEYOR'S STATEMENT

This Corner Record was prepared by me or under my direction in conformance with the Land Surveyors' Act on JULY 26, 1994.

Signed [signature] L.S. or R.C.E. Number L.S. 5886

LICENSED LAND SURVEYOR THOMAS C. BUSWELL No. 5886 EXP. 12-31-94 STATE OF CALIFORNIA

SEAL

COUNTY SURVEYOR'S STATEMENT

This Corner Record was received AUG. 19 1994 and examined

and filed 9/16 1994.

Signed [signature] Title DEPUTY COUNTY SURVEYOR

SEAL

LICENSED LAND SURVEYOR JOHN H. RIETJENS 6/30/96 L.S. 4323 STATE OF CALIFORNIA

County Surveyor's Comment _____

11/ 91/9

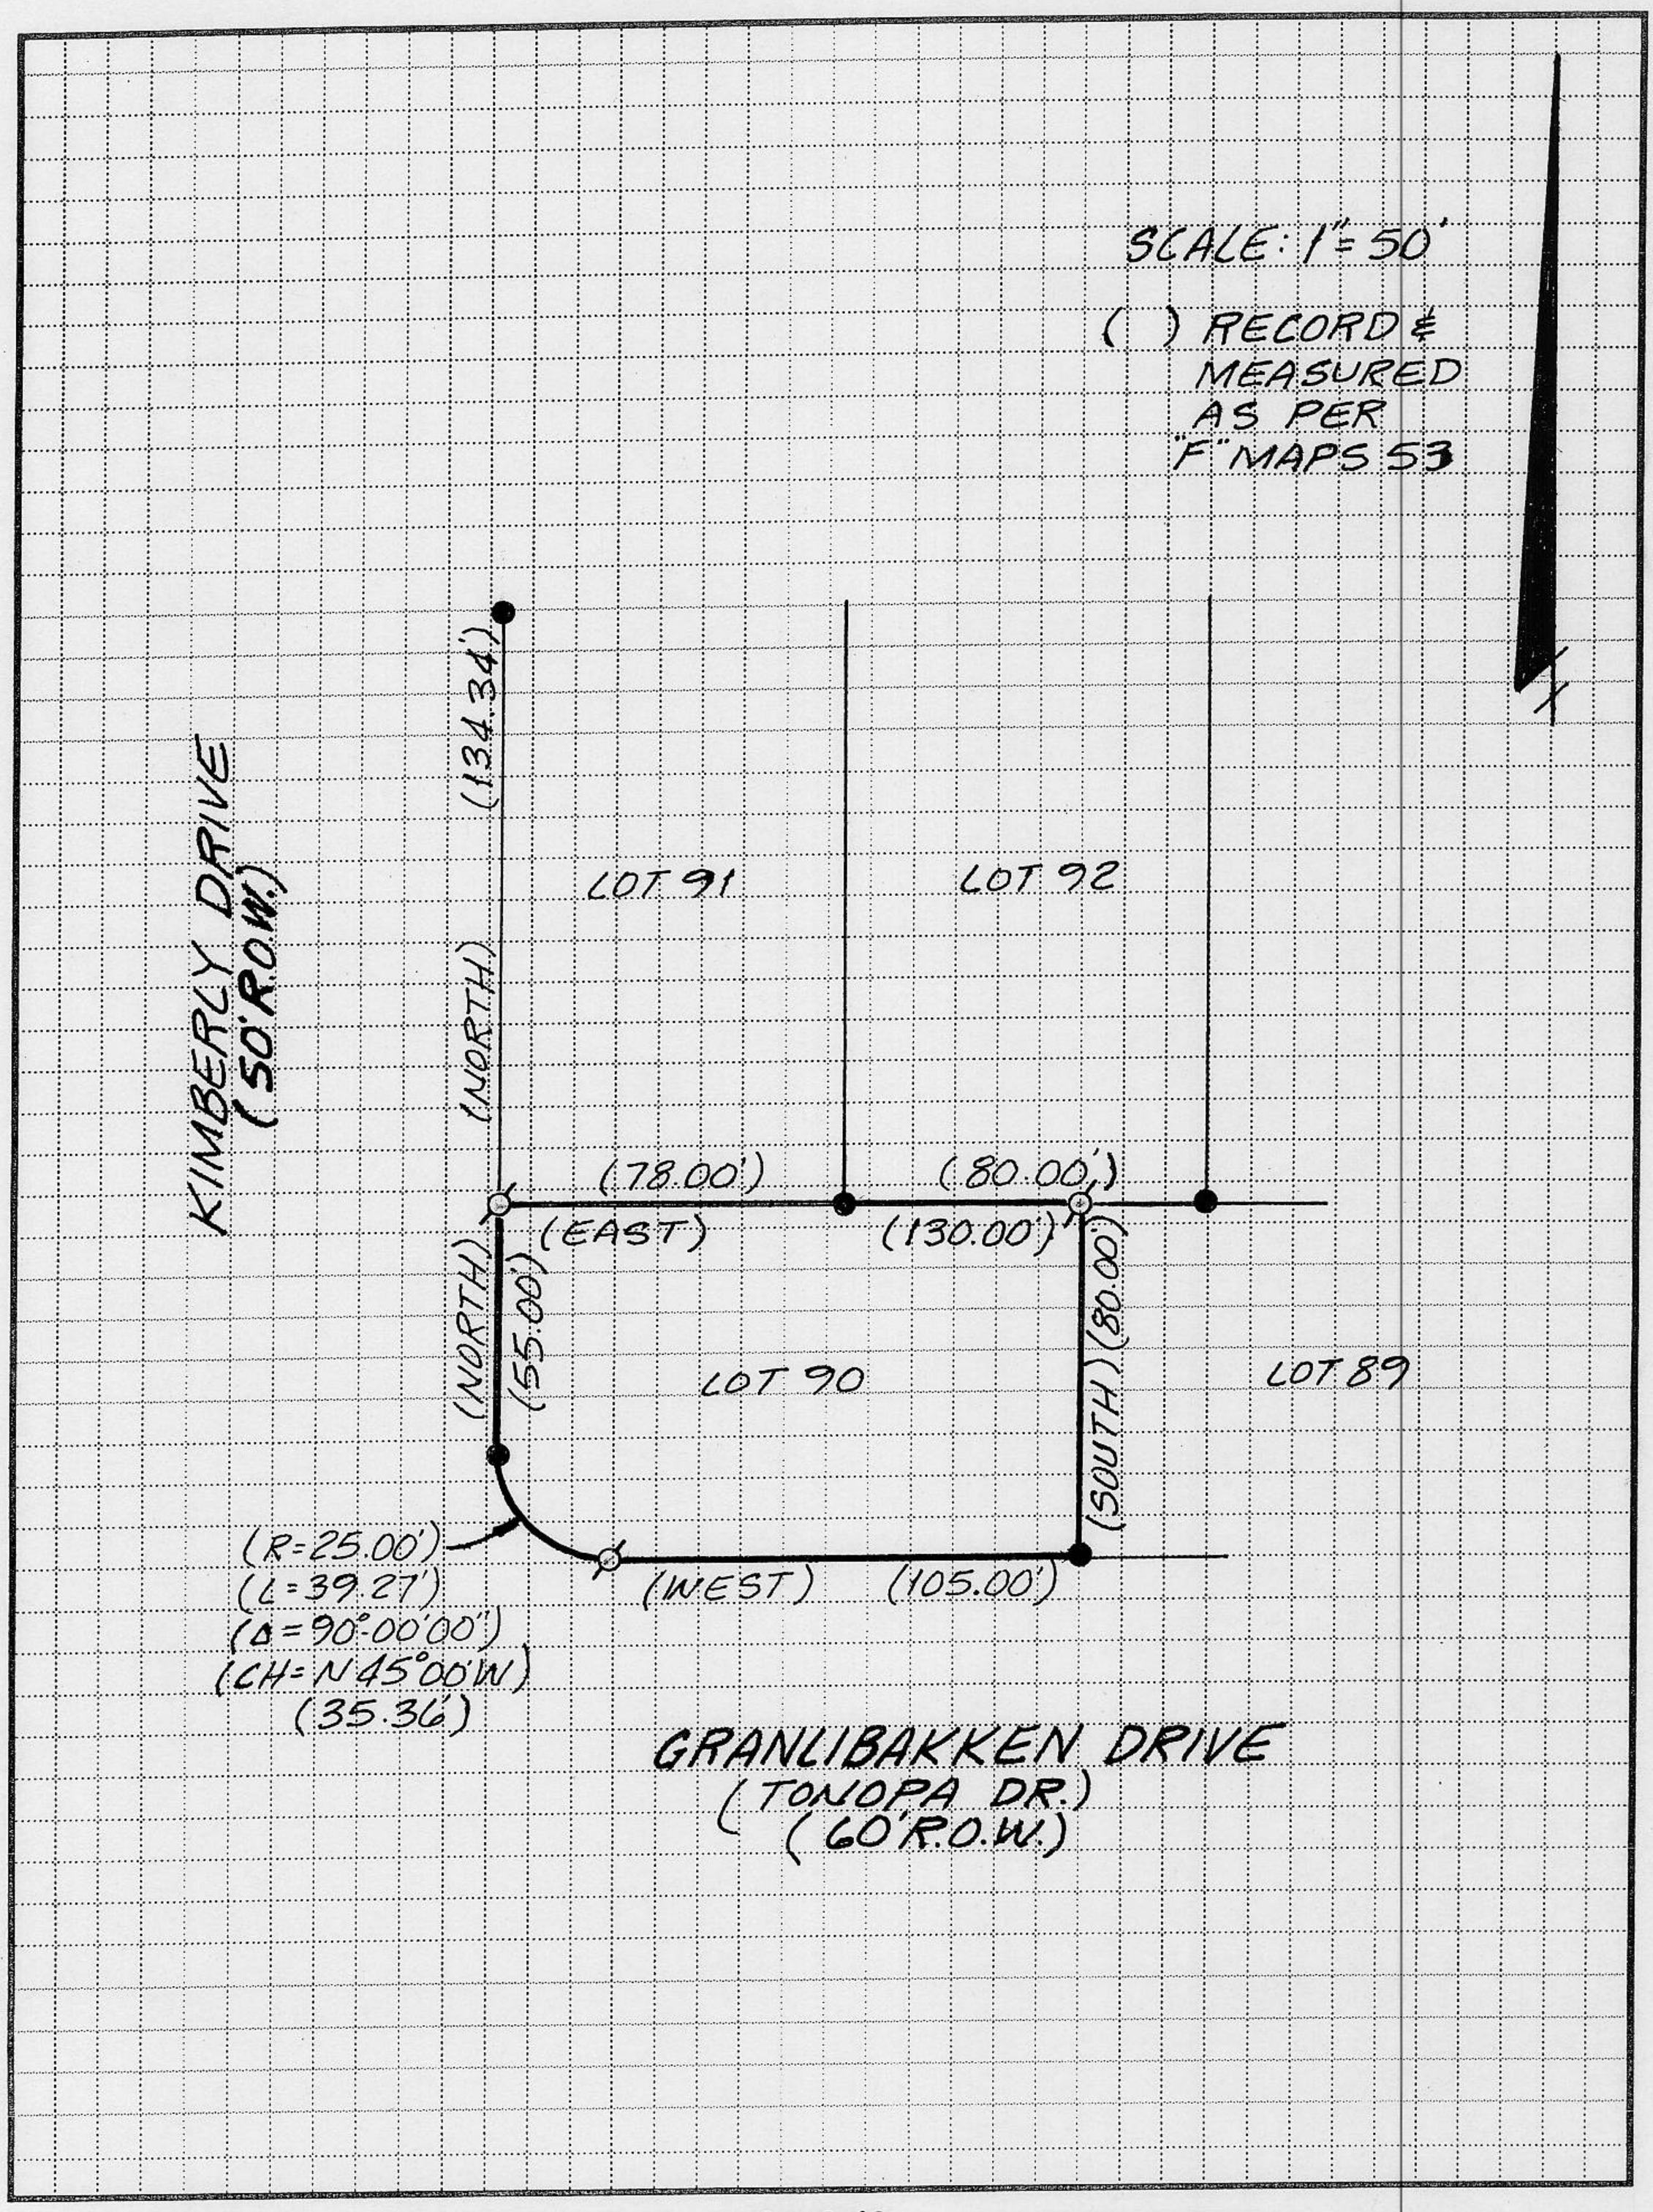

BOOK 4 CORNER RECORDS PAGE 66