CORNER RECORD

COUNTY OF PLACER, CALIFORNIA

City of _____ Document Number _____

Brief Legal Description LOT 147, ALPINE PEAKS UNIT NO. 1, BOOK "I" MAPS PG. 61

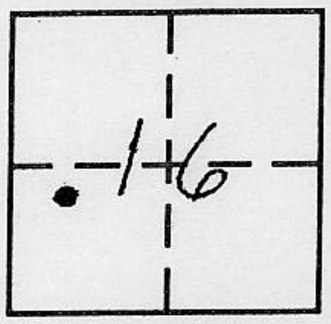

T15N
R16E

CORNER TYPE

Government Corner ☐ Control ☐
Meander ☐ Property ☒
Rancho ☐ Other ☐
Date of Survey 8-1-94

COORDINATES
(Optional)

N. _____
E. _____
Zone _____ Datum _____
Elev. _____

Corner — Left as found ☐ Found and tagged ☐ Established ☐ Reestablished ☒ Rebuilt ☐

Identification and type of corner found: Evidence used to identify or procedure used to establish or reestablish corner:

● FOUND 1/2" ϕ REBAR AS PER "I" MAPS 61
UNLESS OTHERWISE NOTED

A description of the physical condition of the monument as found and as set or reset:

Ø SET 5/8" ϕ REBAR W/2" ALLUM CAP, STAMPED TAHOE
BASIN LAND SURVEYING L.S. 5886

BOOK 4 CORNER RECORDS PAGE 67

SURVEYOR'S STATEMENT

This Corner Record was prepared by me or under my direction in conformance with the Land Surveyors' Act on AUG. 4, 19 94.

Signed _____ L.S. or R.C.E. Number L.S. 5886

LICENSED LAND SURVEYOR THOMAS C. BUSWELL No. 5886 EXP. 12-31-96 STATE OF CALIFORNIA

SEAL

COUNTY SURVEYOR'S STATEMENT

This Corner Record was received AUG 19 19 94 and examined

and filed 9/16 1994.

Signed _____ Title Deputy County Surveyor

LICENSED LAND SURVEYOR JOHN H. RIETJENS 6/30/96 L.S. 4323 STATE OF CALIFORNIA

SEAL

County Surveyor's Comment _____

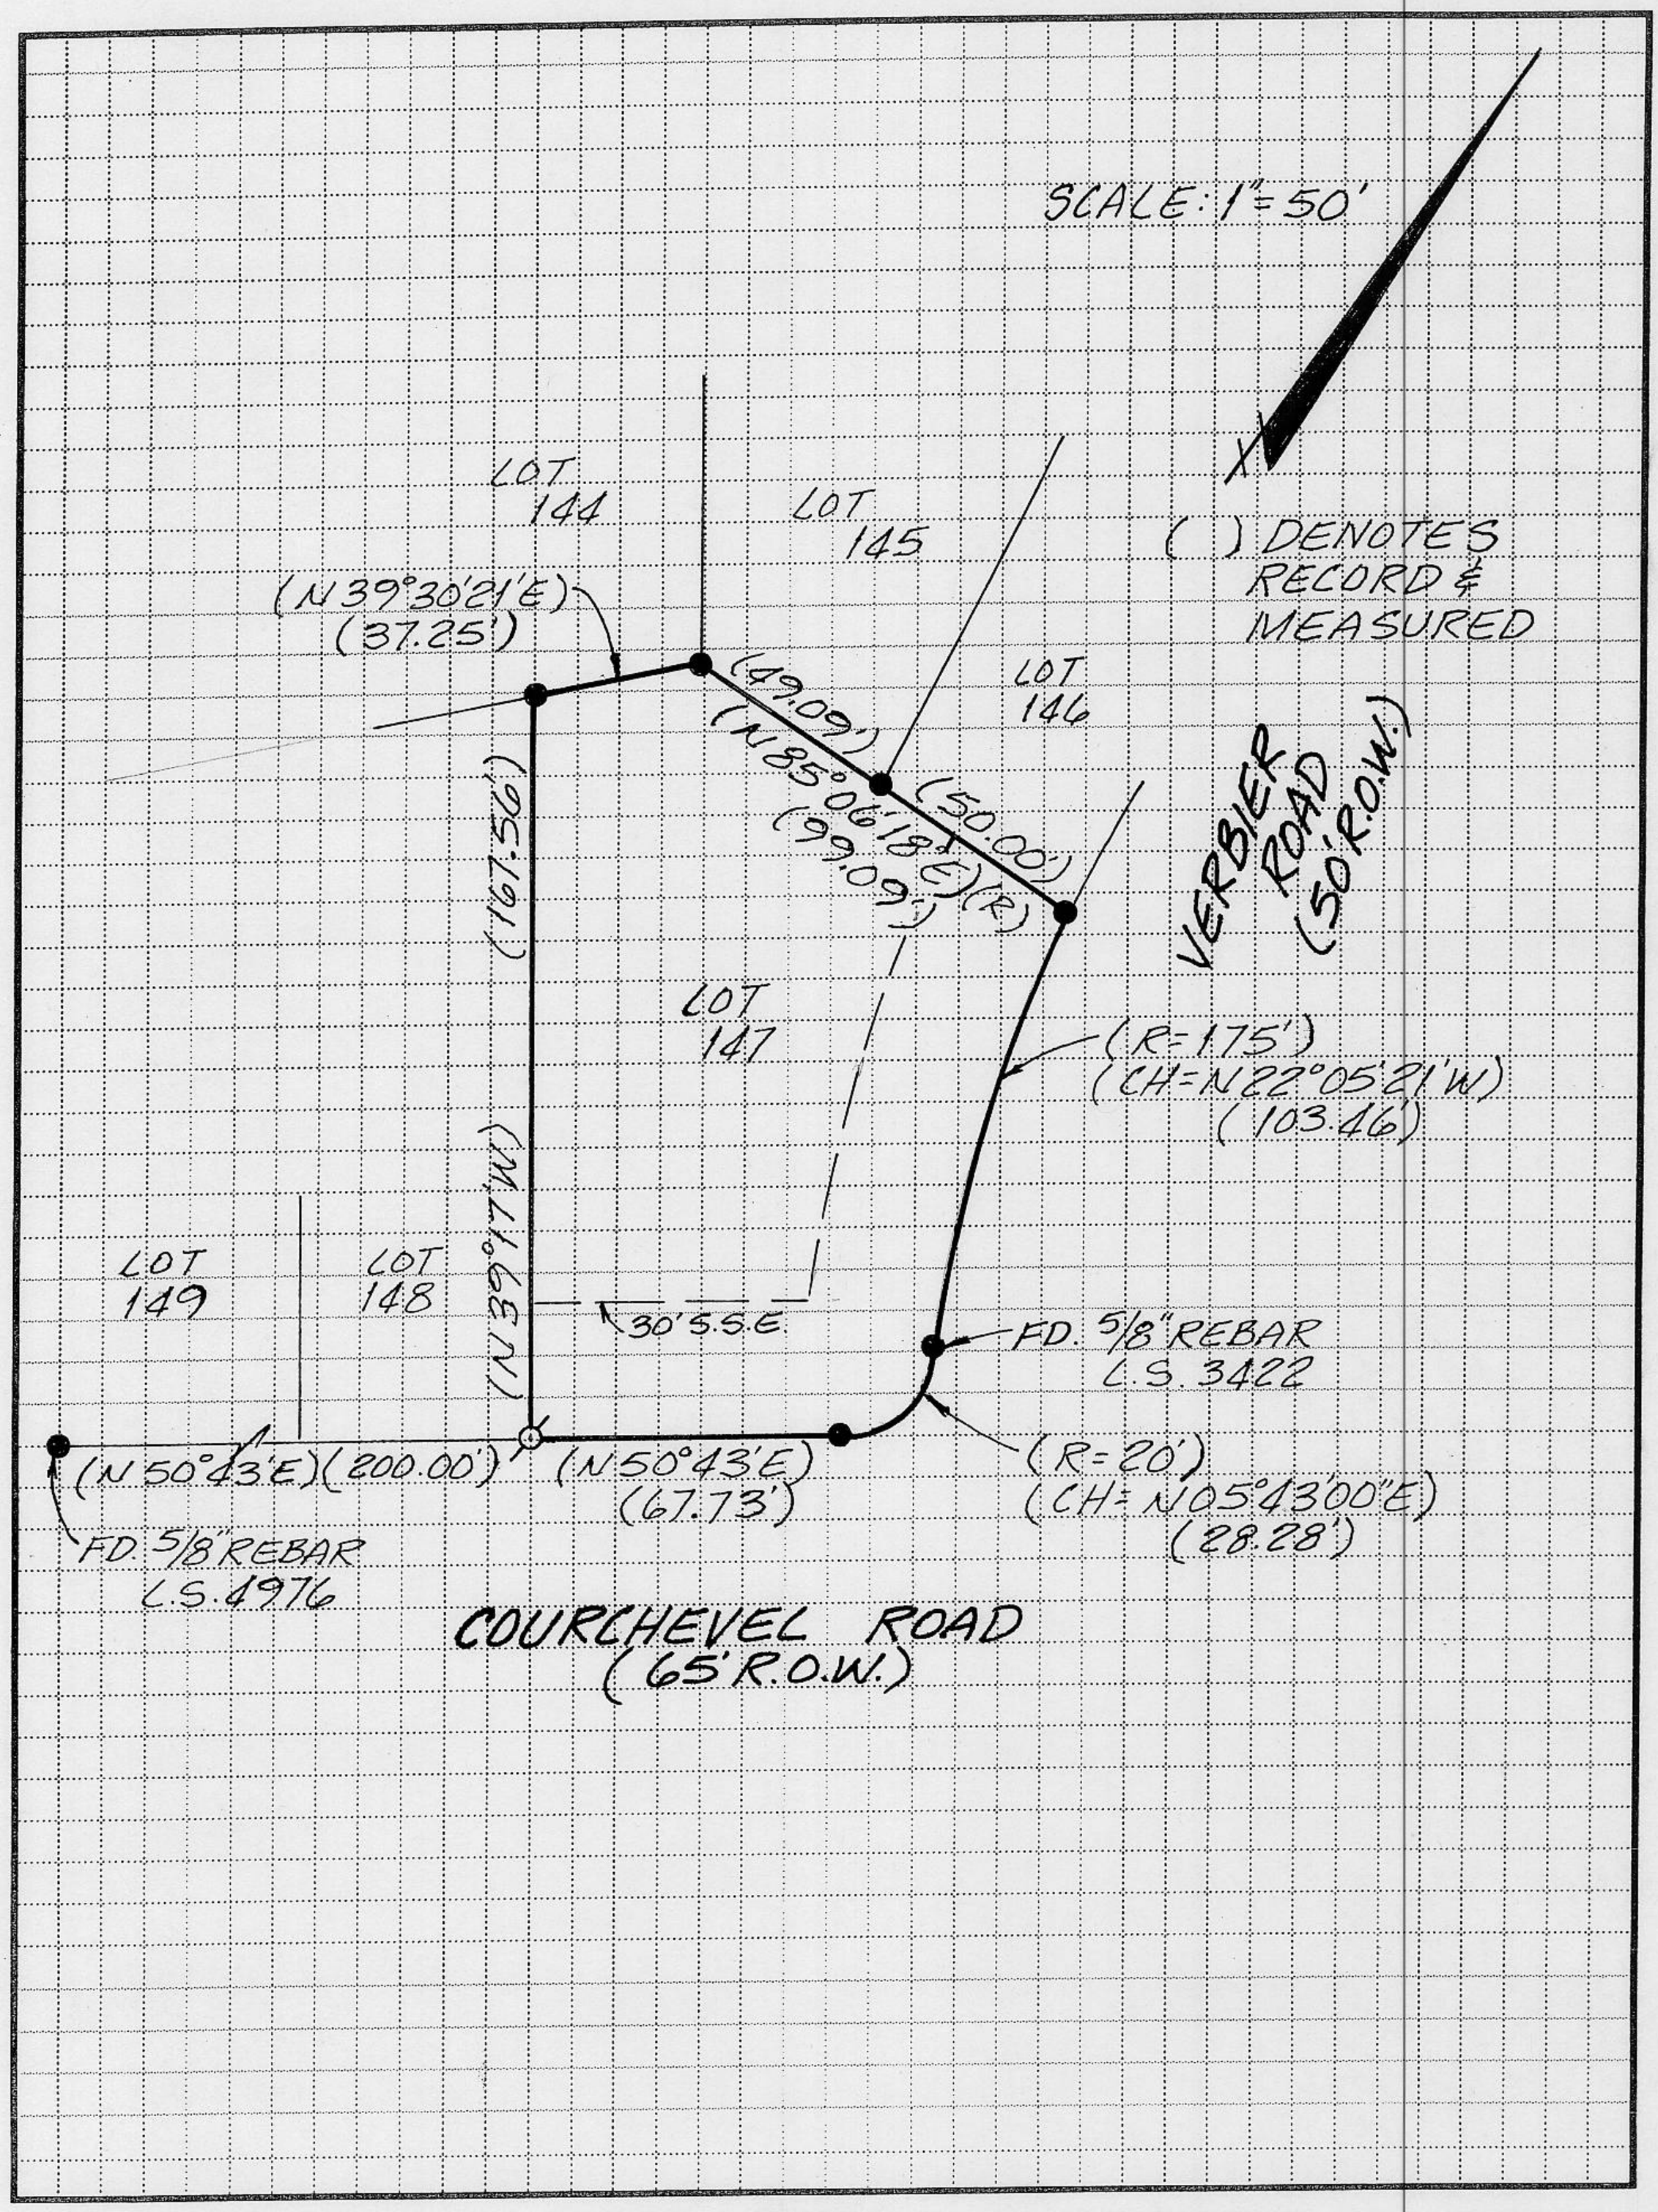

BOOK 4 CORNER RECORDS PAGE 67