CORNER RECORD

COUNTY OF PLACER, CALIFORNIA

~~City of~~ _____ Document Number _____

Brief Legal Description LOT 116, CARNELIAN HEIGHTS UNIT NO. 3, 'H' MAPS 87

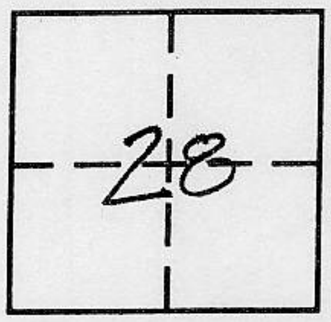

T16N, R17E

CORNER TYPE

Government Corner ☐ Control ☐
Meander ☐ Property ☒
Rancho ☐ Other ☐
Date of Survey 9/14/94

COORDINATES *(Optional)*

N. _____
E. _____
Zone _____ Datum _____
Elev. _____

Corner — Left as found ☐ Found and tagged ☐ Established ☐ Reestablished ☒ Rebuilt ☐

Identification and type of corner found: Evidence used to identify or procedure used to establish or reestablish corner:

FOUND CONTROLLING MONUMENTATION PER 'H' MAPS 87 AS SHOWN ON THE PLAT ON THE REVERSE SIDE.

A description of the physical condition of the monument as found and as set or reset:

SET MONUMENT AS NOTED ON REVERSE SIDE PLAT.

BOOK 4 CORNER RECORDS PAGE 76

SURVEYOR'S STATEMENT

This Corner Record was prepared by me or under my direction in conformance with the Land Surveyors' Act on SEPT 22 19 94.

Signed Mark Filsinger (L.S.) or R.C.E. Number 4976

LICENSED LAND SURVEYOR
MARK D. FILSINGER
SEAL
EXP. 12/31/97
No. 4976
STATE OF CALIFORNIA

COUNTY SURVEYOR'S STATEMENT

This Corner Record was received OCTOBER 31 19 94 and examined and filed NOVEMBER 10 19 94.

Signed John Rietjens Title DEPUTY COUNTY SURVEYOR

LICENSED LAND SURVEYOR
JOHN A. RIETJENS
SEAL
6/30/96
L.S. 4323
STATE OF CALIFORNIA

County Surveyor's Comment _____

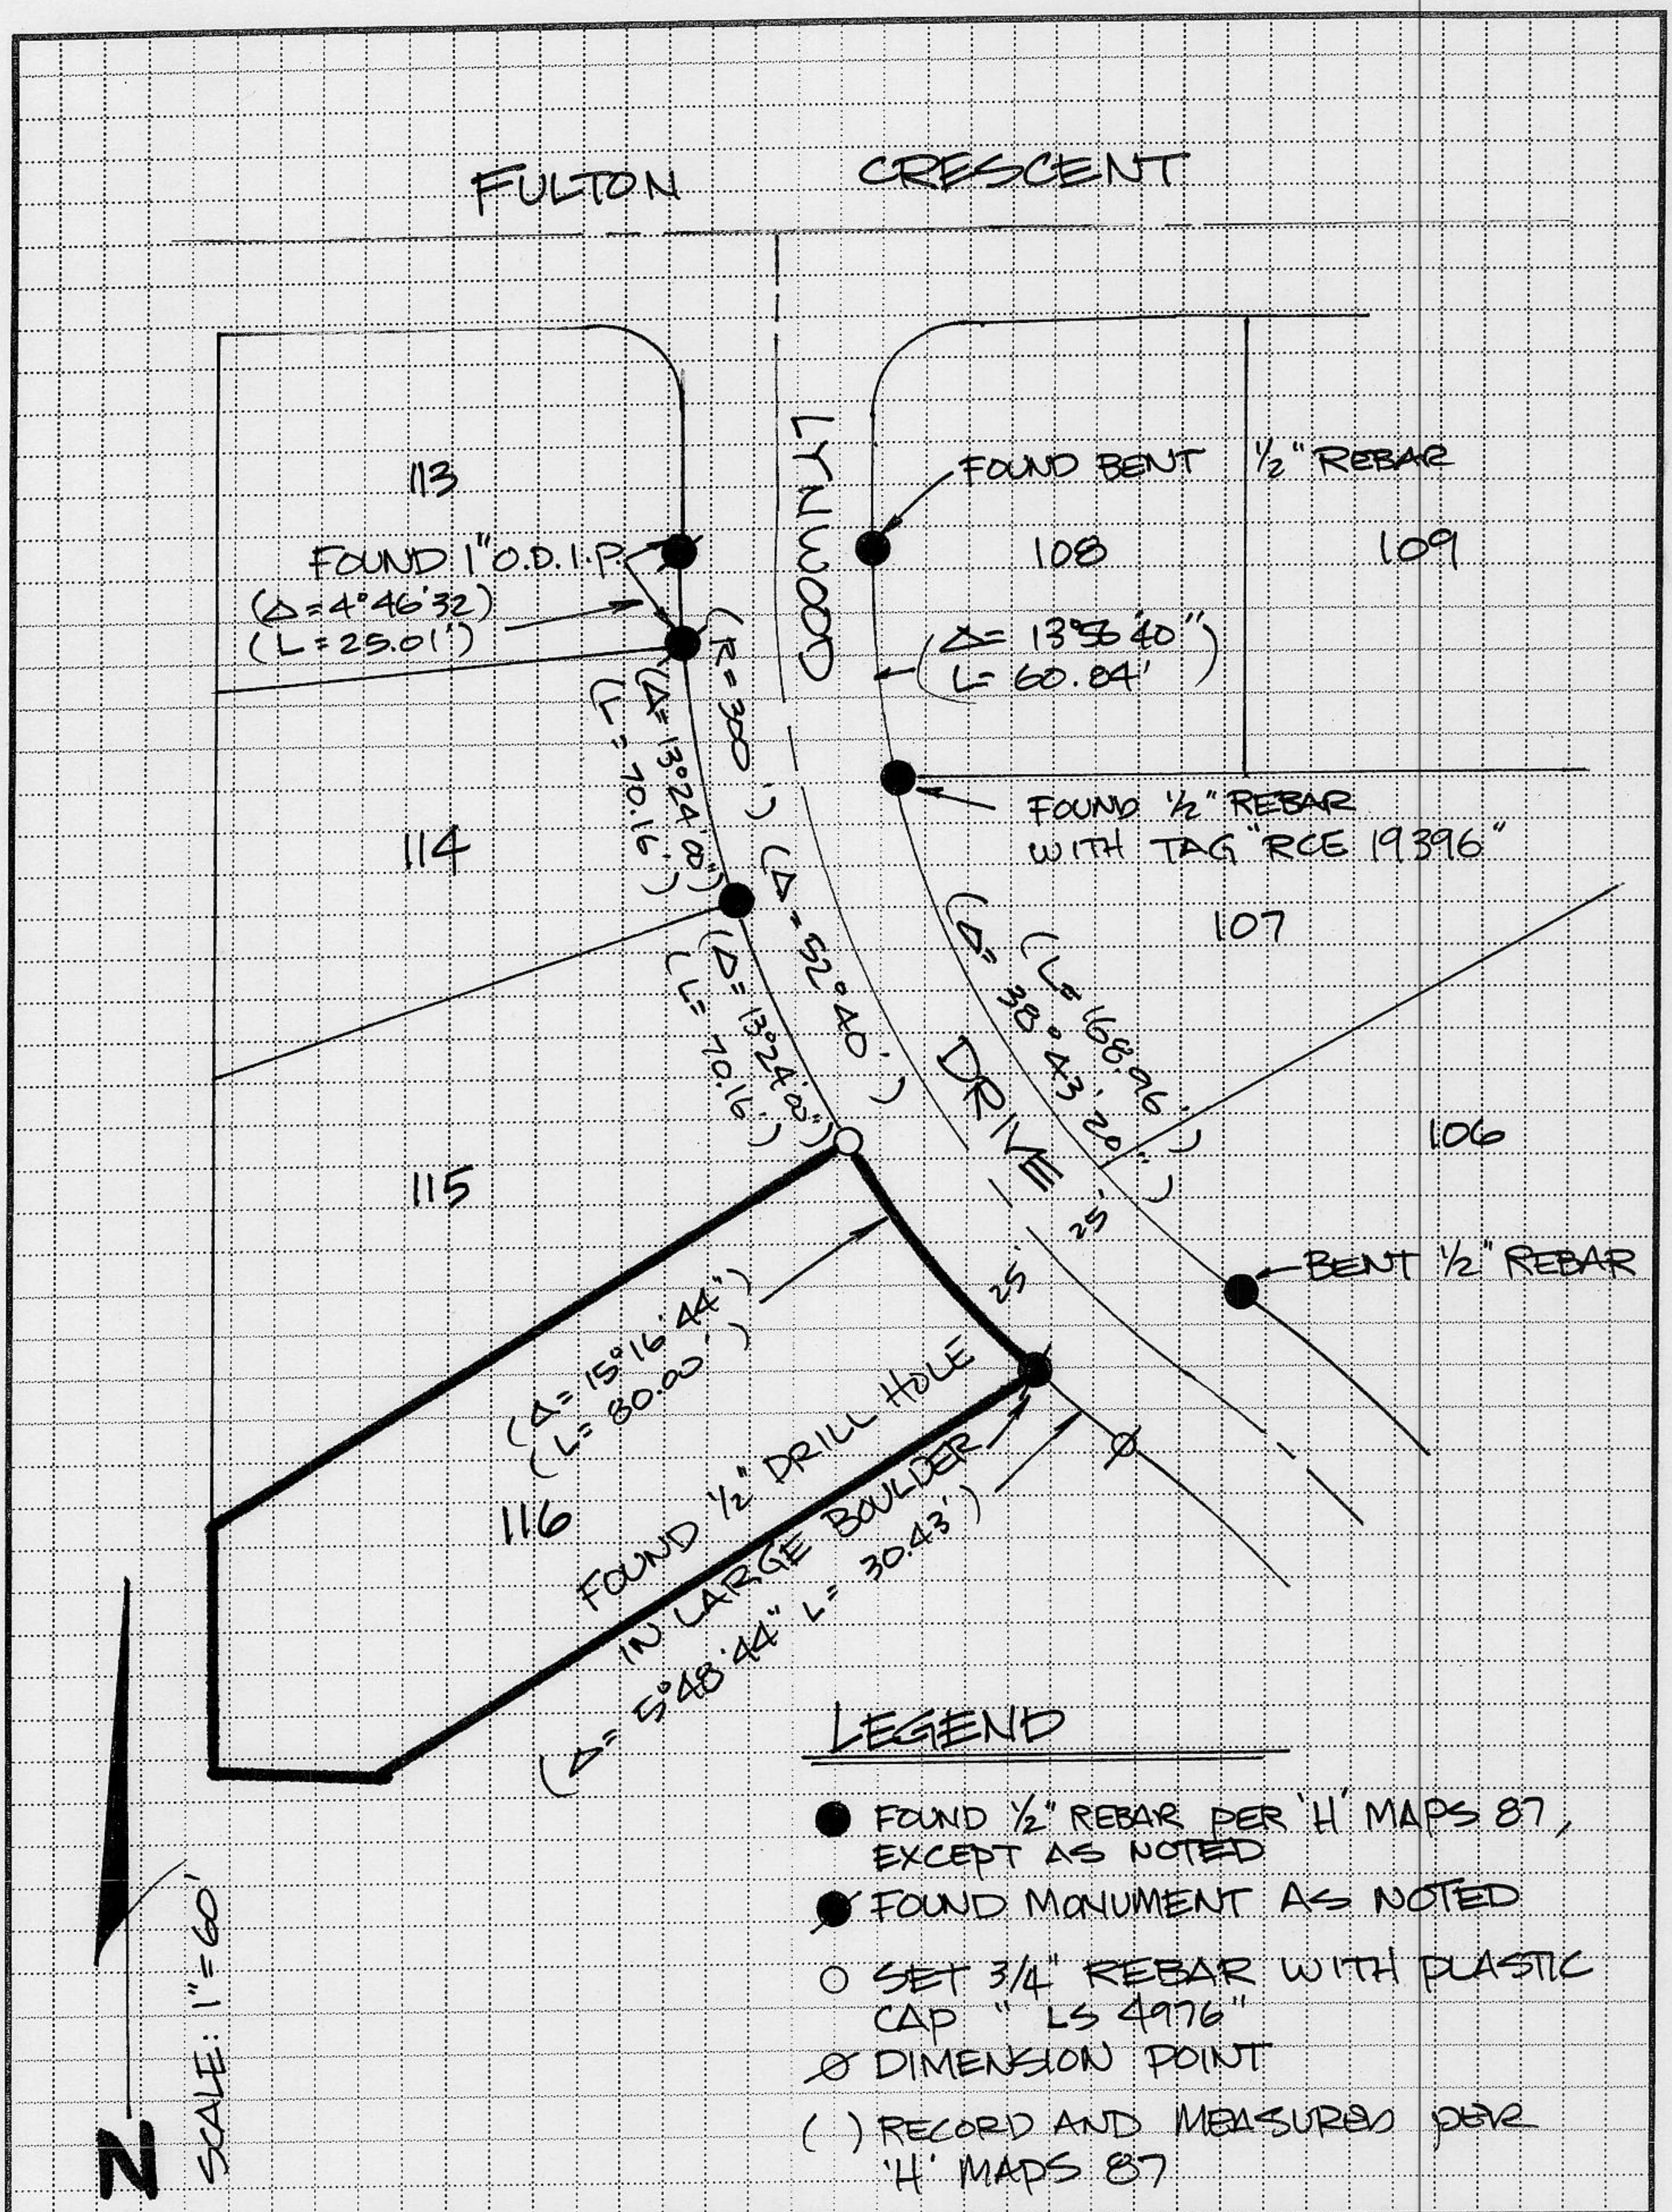

BOOK 4 CORNER RECORDS PAGE 76