CORNER RECORD

COUNTY OF PLACER, CALIFORNIA

City of _____ Document Number _____

Brief Legal Description LOTS 63 & 64, TAHOE TAVERN HEIGHTS "D" MAPS 92

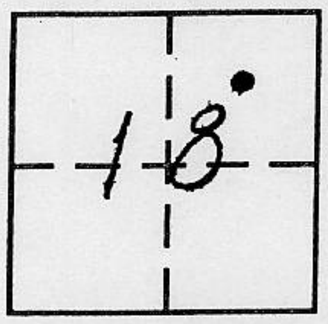

T15N
R17E

CORNER TYPE

Government Corner ☐ Control ☐
Meander ☐ Property ☒
Rancho ☐ Other ☐
Date of Survey 4-26-94

COORDINATES (Optional)

N. _____
E. _____
Zone _____ Datum _____
Elev. _____

Corner — Left as found ☐ Found and tagged ☐ Established ☐ Reestablished ☐ Rebuilt ☒

Identification and type of corner found: Evidence used to identify or procedure used to establish or reestablish corner:

● FOUND MONUMENT AS NOTED

A description of the physical condition of the monument as found and as set or reset:

Ø SET 5/8"Ø REBAR, W/2" METAL CAP, STAMPED TAHOE BASIN LAND SURVEYING, L.S. 5886

BOOK 4 CORNER RECORDS PAGE 79

SURVEYOR'S STATEMENT

This Corner Record was prepared by me or under my direction in conformance with the Land Surveyors' Act on MAY 23, 19 94.

Signed [signature] L.S. or R.C.E. Number LS 5886

STATE OF CALIFORNIA No. 5886 EXP. 12-31-96 SEAL

COUNTY SURVEYOR'S STATEMENT

This Corner Record was received NOV 14 19 94 and examined and filed 12/8 1994.

Signed John Rietjens Title DEPUTY COUNTY SURVEYOR

LICENSED LAND SURVEYOR JOHN H. RIETJENS 6/30/96 L. S. 4323 STATE OF CALIFORNIA SEAL

County Surveyor's Comment _____

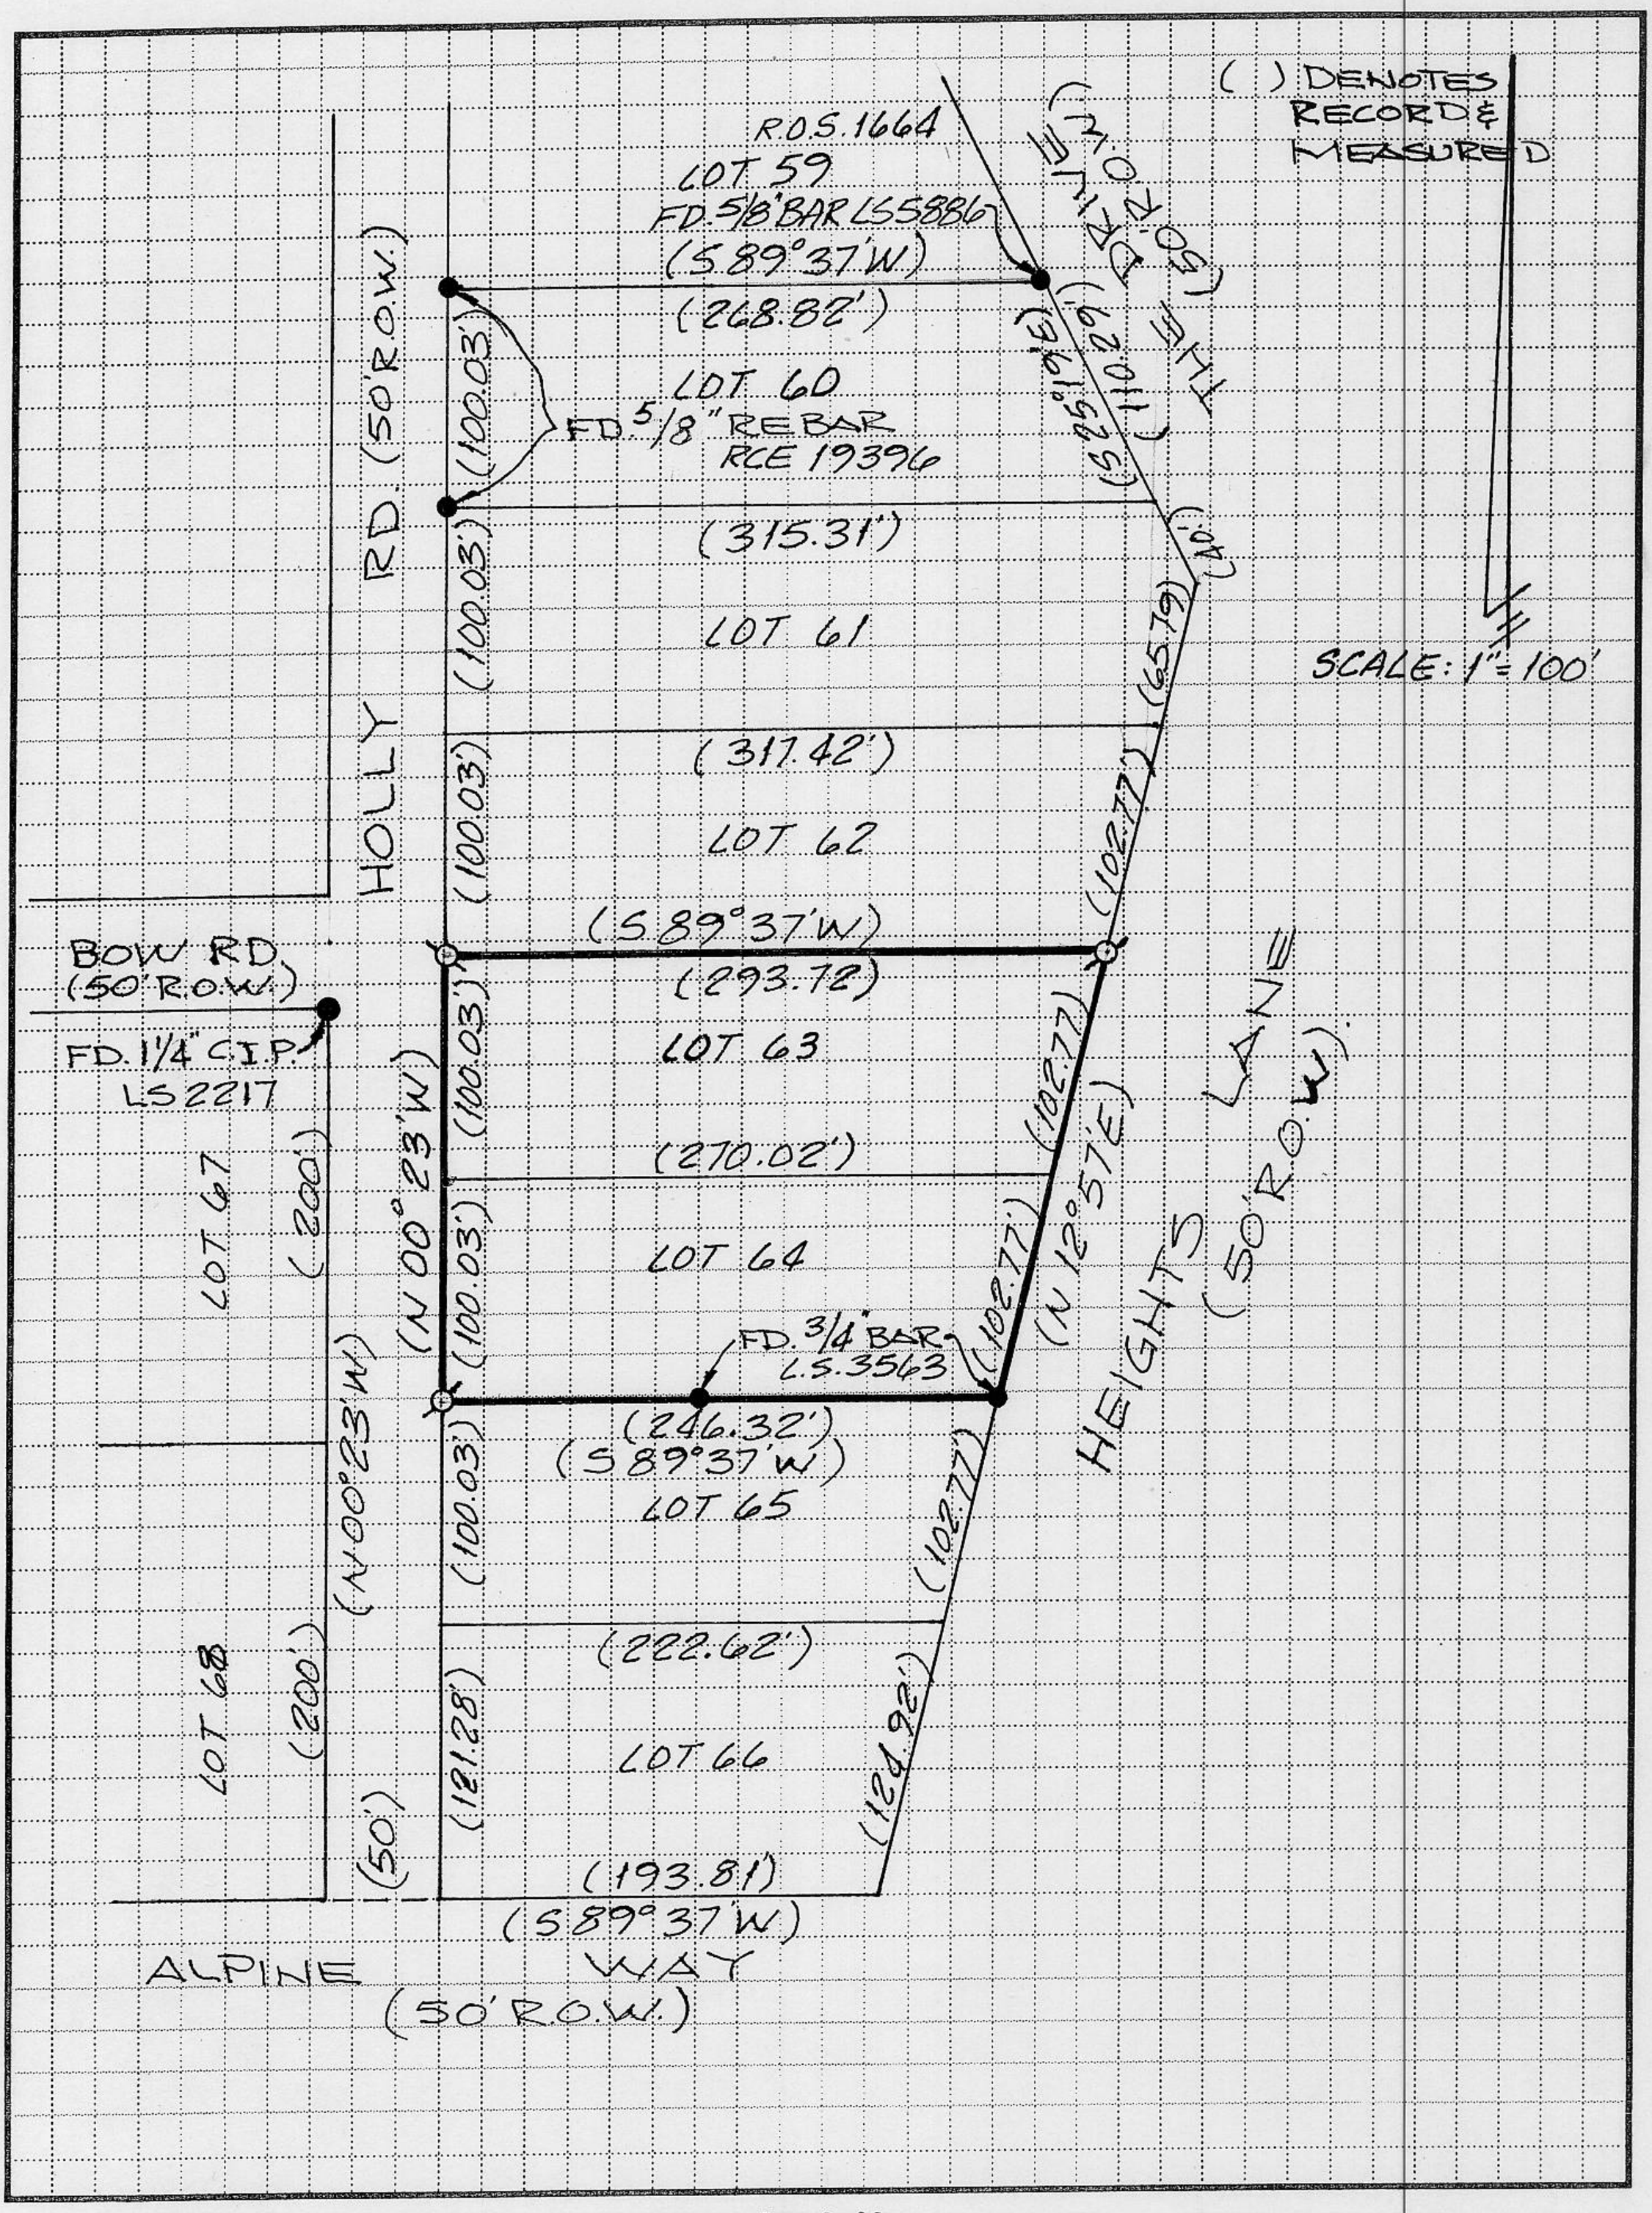

BOOK 4 CORNER RECORDS PAGE 79