CORNER RECORD

COUNTY OF PLACER, CALIFORNIA

City of _____ Document Number _____

Brief Legal Description LOTS 56 & 57 DOLLAR POINT, UNIT NO. 1, BK "F" MAPS PG. 73

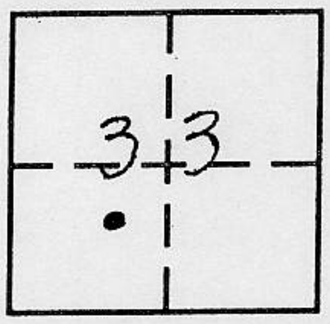

T16N
R17E

CORNER TYPE

Government Corner ☐ Control ☐
Meander ☐ Property ☒
Rancho ☐ Other ☐
Date of Survey SEPT. 11, 1994

COORDINATES
(Optional)

N. _____
E. _____
Zone _____ Datum _____
Elev. _____

Corner — Left as found ☐ Found and tagged ☐ Established ☐ Reestablished ☐ Rebuilt ☒

Identification and type of corner found: Evidence used to identify or procedure used to establish or reestablish corner:

● FOUND MONUMENT AS NOTED
AS PER "F" MAPS 73

A description of the physical condition of the monument as found and as set or reset:

Ø SET 5/8" REBAR W/2" ALLUM. CAP, STAMPED TAHOE BASIN
LAND SURVEYING, L.S. 5886

BOOK 4 CORNER RECORDS PAGE 80

SURVEYOR'S STATEMENT

This Corner Record was prepared by me or under my direction in conformance with the Land Surveyors' Act on SEPT. 28, 1994.

Signed _____ L.S. or R.C.E. Number L.S. 5886

LICENSED LAND SURVEYOR THOMAS C. BUSWELL No. 5886 EXP. 12-31-96 STATE OF CALIFORNIA SEAL

COUNTY SURVEYOR'S STATEMENT

This Corner Record was received NOV 14 1994 and examined and filed 12/8 1994.

Signed _____ Title DEPUTY COUNTY SURVEYOR

LICENSED LAND SURVEYOR JOHN H. RIETJENS 6/30/96 L. S. 4323 STATE OF CALIFORNIA SEAL

County Surveyor's Comment _____

.IN 94.89

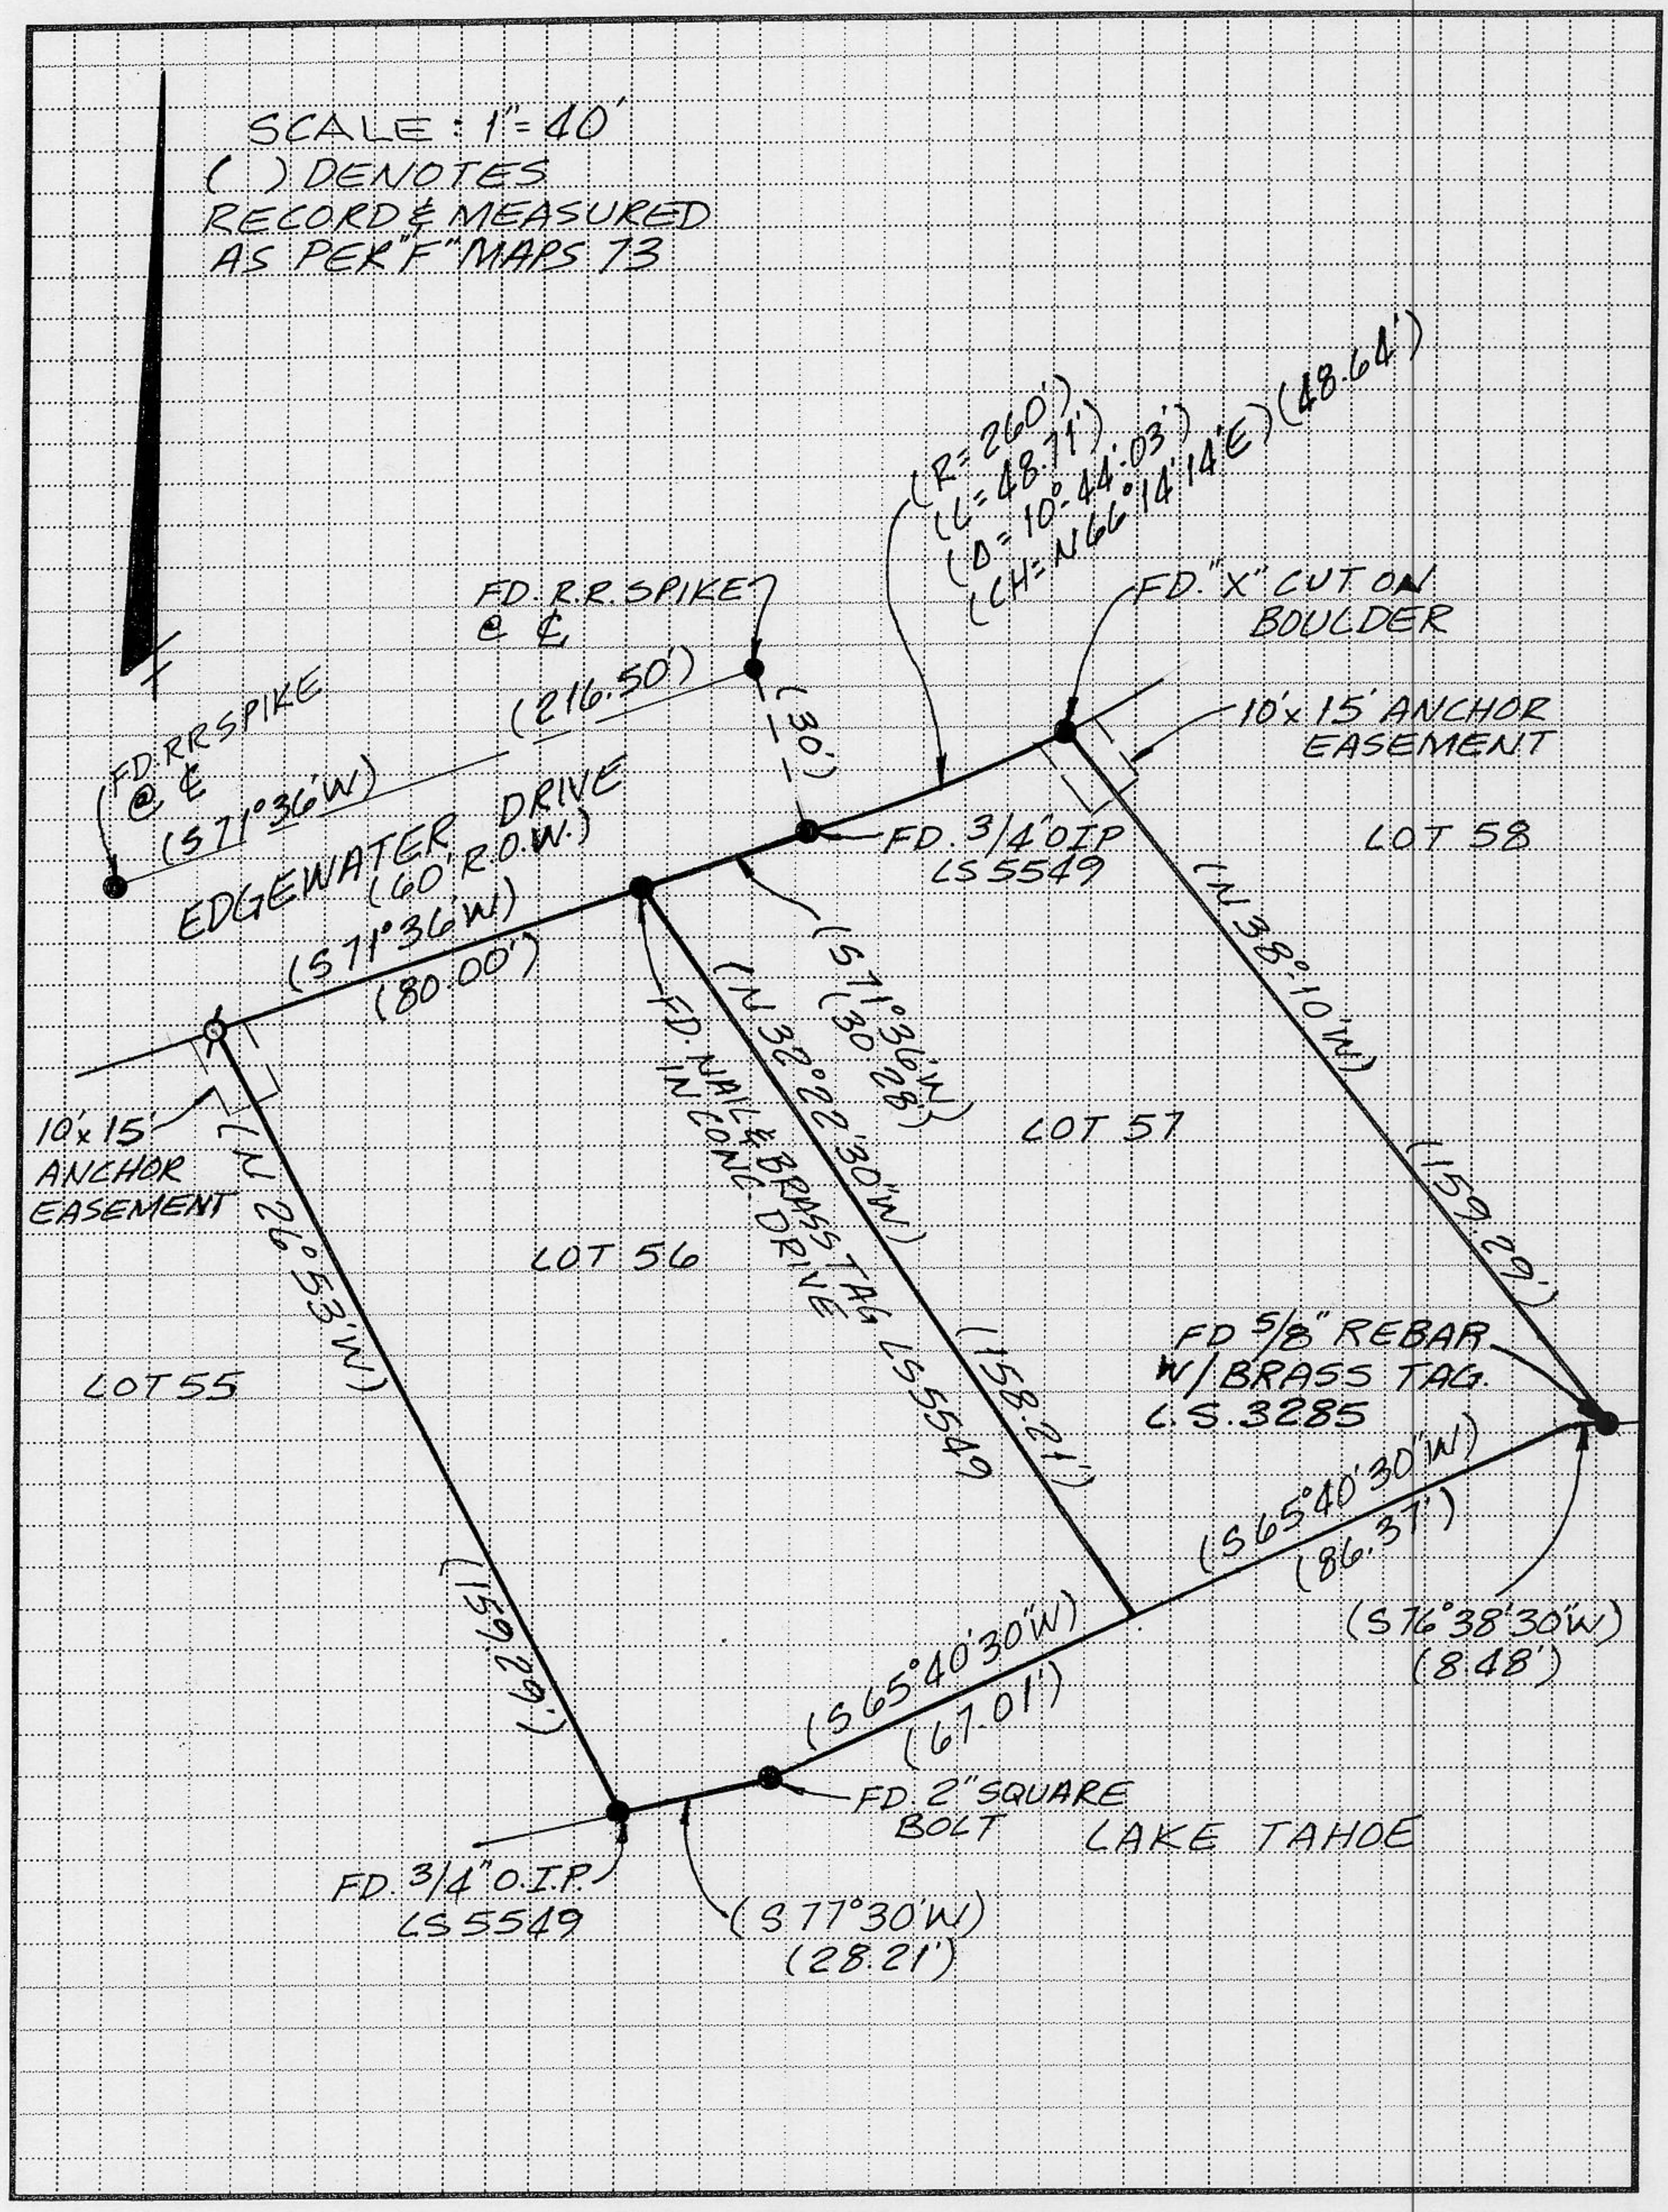

BOOK 4 CORNER RECORDS PAGE 80