CORNER RECORD

COUNTY OF PLACER, CALIFORNIA

City of _____ Document Number _____

Brief Legal Description LOT 3, BLOCK CC, ICE LAKES SUB. NO. 2, T17N, R14E

G. MAPS 1

CORNER TYPE

Government Corner ☐ Control ☐
Meander ☐ Property ☒
Rancho ☐ Other ☐
Date of Survey 9/22/94

COORDINATES (Optional)

N. _____
E. _____
Zone _____ Datum _____
Elev. _____

Corner — Left as found ☐ Found and tagged ☐ Established Reestablished ☒ Rebuilt ☐

Identification and type of corner found: Evidence used to identify or procedure used to establish or reestablish corner:

● – FOUND 1/2" REBAR, NO TAG

A description of the physical condition of the monument as found and as set or reset:

Ø – SET 3/4" REBAR W/CAP, STAMPED R.C.E. 32239

BOOK 4 CORNER RECORDS PAGE 84

SURVEYOR'S STATEMENT

This Corner Record was prepared by me or under my direction in conformance with the Land Surveyors' Act on 12/12 19 94

Signed [signature] L.S. or R.C.E. Number C32239

REGISTERED PROFESSIONAL ENGINEER MICHAEL F. SULLIVAN SEAL No. C32239 CIVIL STATE OF CALIFORNIA

COUNTY SURVEYOR'S STATEMENT

This Corner Record was received DEC 15 19 94 and examined

and filed 12/16 19 94.

Signed [signature] Title DEPUTY COUNTY SURVEYOR

LICENSED LAND SURVEYOR JOHN H. RIETJENS SEAL 6/30/96 L. S. 4323 STATE OF CALIFORNIA

County Surveyor's Comment _____

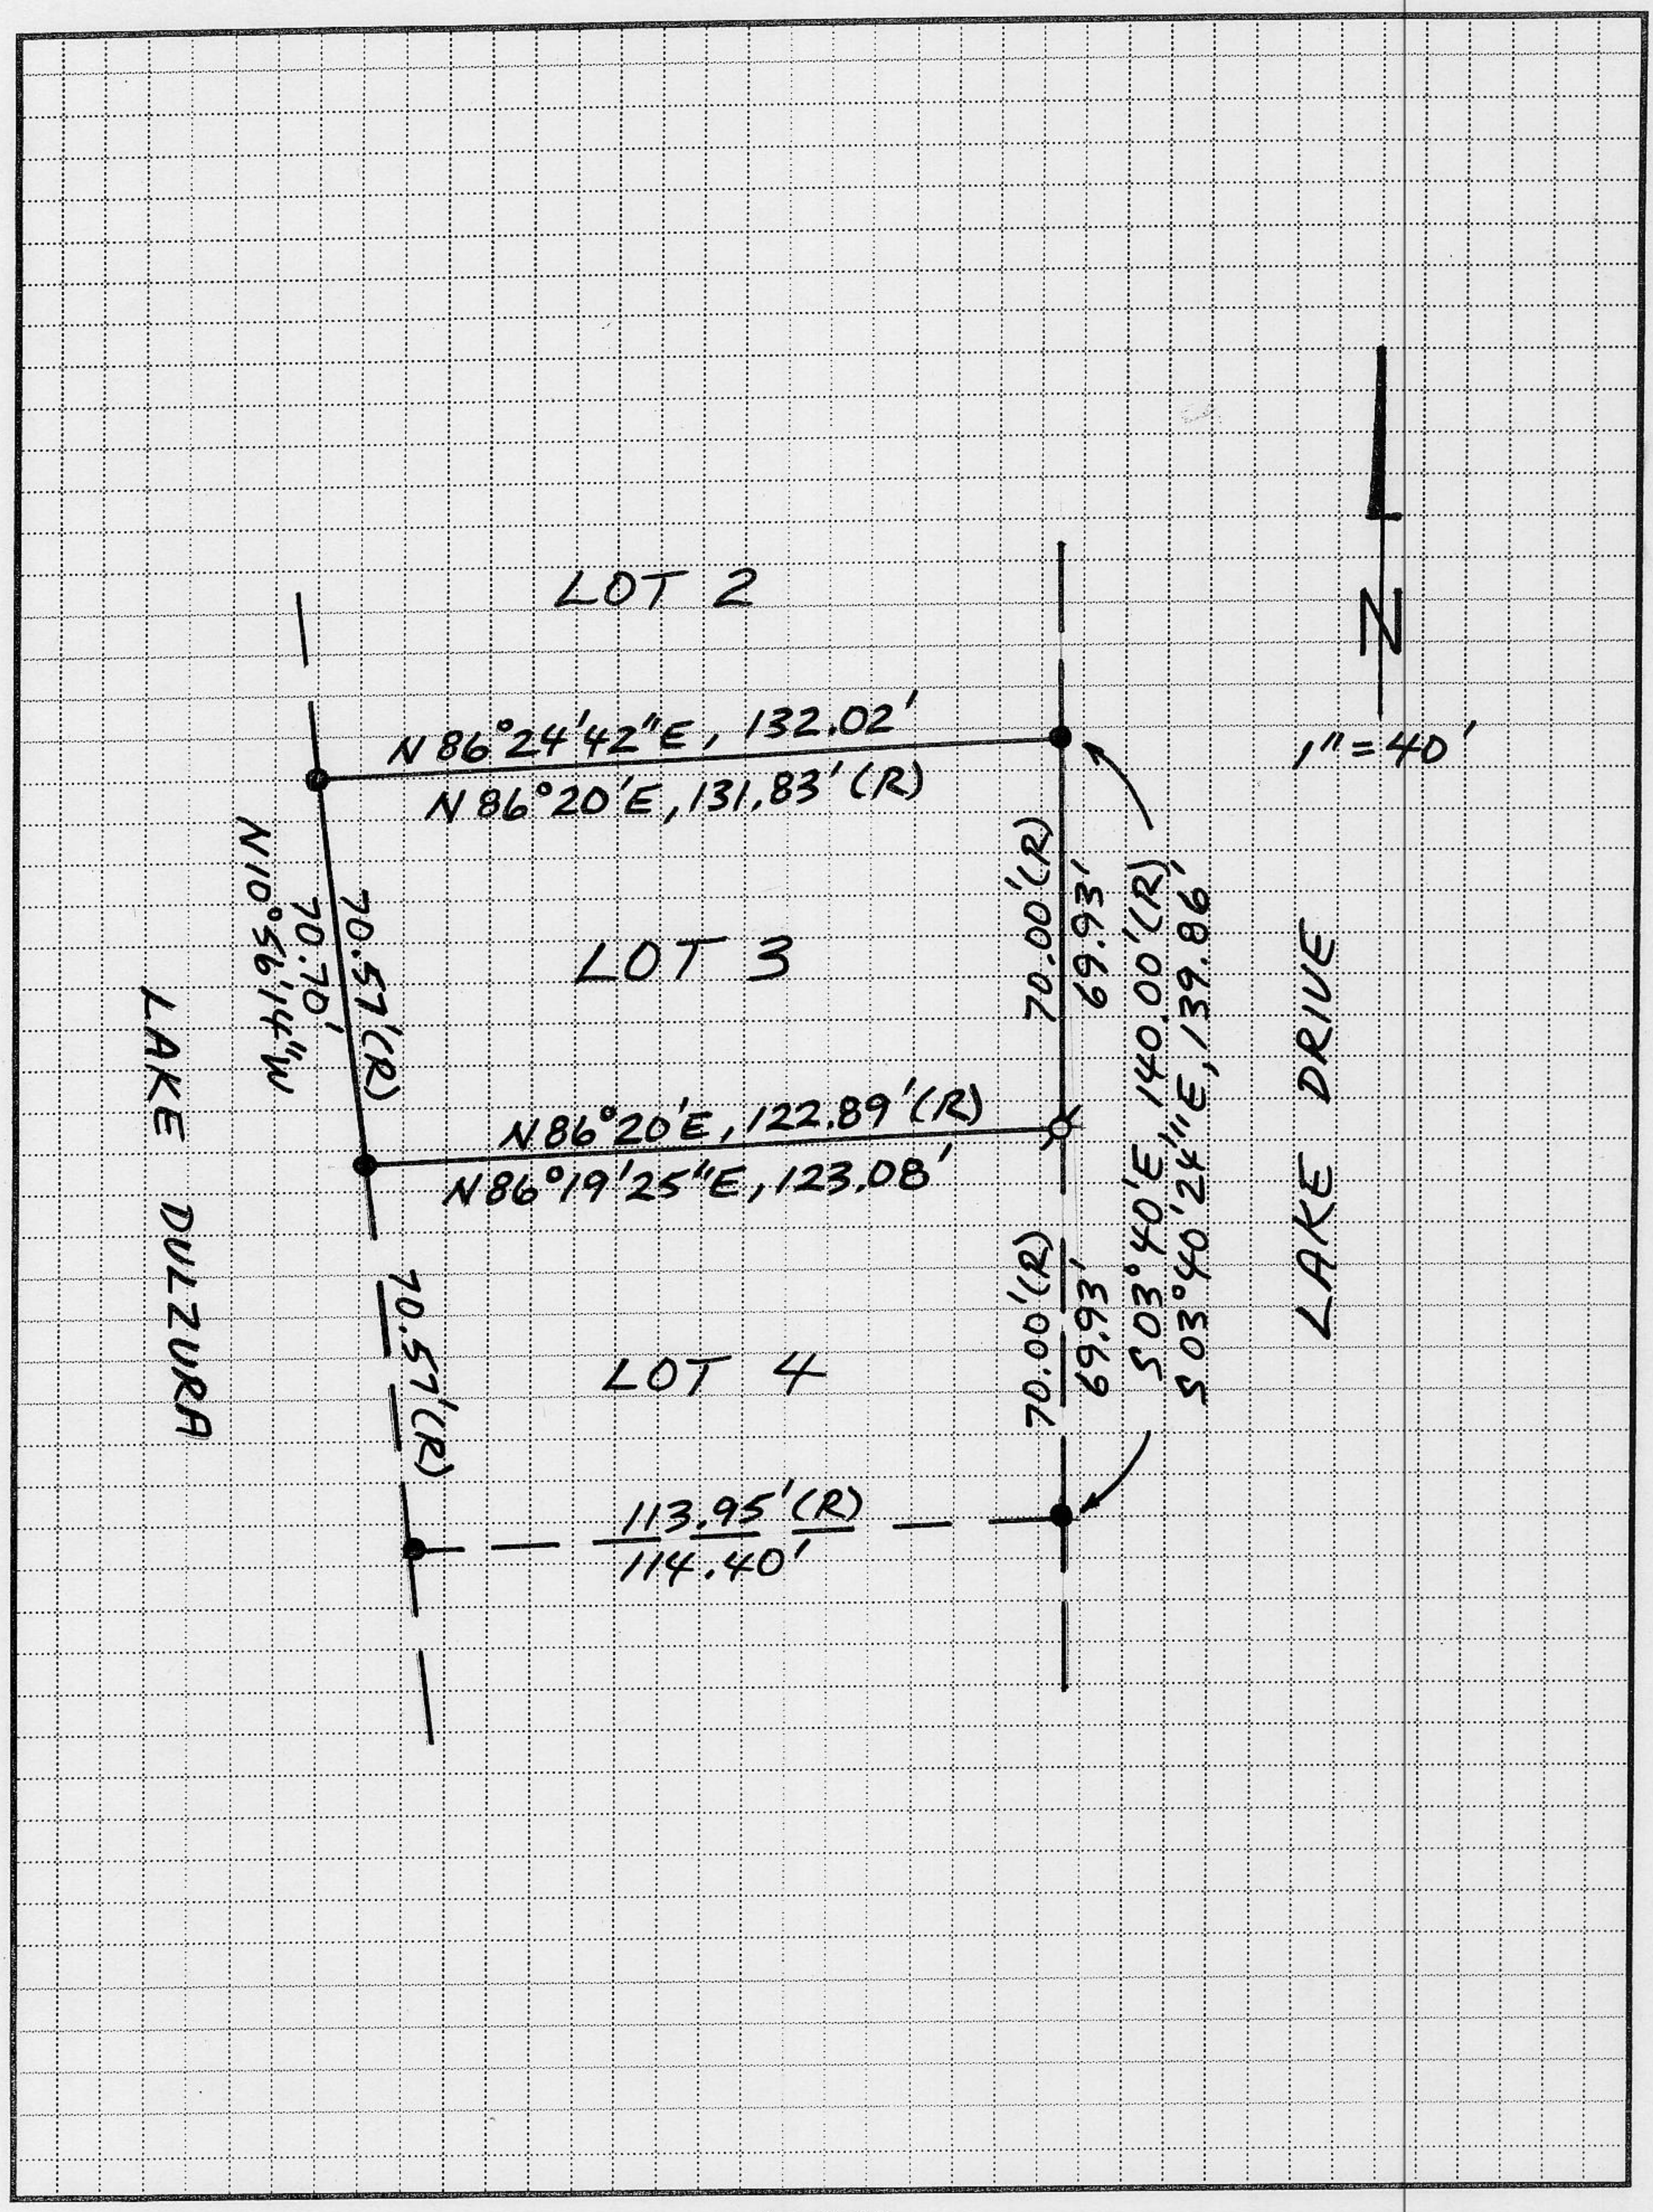

BOOK 4 CORNER RECORDS PAGE 84