CORNER RECORD

COUNTY OF PLACER, CALIFORNIA

City of _____ Document Number _____

Brief Legal Description Lot 201 in Alpine Peaks, Section 16, T15N R16E MDM

CORNER TYPE

Government Corner ☐ Control ☐
Meander ☐ Property ☒
Rancho ☐ Other ☐
Date of Survey _____

COORDINATES *(Optional)*

N. _____
E. _____
Zone _____ Datum _____
Elev. _____

Corner — Left as found ☐ Found and tagged ☐ Established ☐ Reestablished ☒ Rebuilt ☐

Identification and type of corner found: Evidence used to identify or procedure used to establish or reestablish corner:
Found nothing at corners reestablished on reverse (LOT 201). Used exterior monuments to reestablish these corners. Monuments used are per Alpine Peaks Unit Number 1, Book I, Page 61. Prior Boundary Line Adjustment done on LOT 200 by LS 3422, Jerry W Tippin, in 1989, filed as Exhibit B, MBR 9334.

A description of the physical condition of the monument as found and as set or reset:
Set 5/8-inch drive-type monument, with a 3 1/4-inch aluminum cap stamped with the Forest Service, US Department of Agriculture Logo, with "LOT 201, LS 5716" and the date on the cap.

BOOK 4 CORNER RECORDS PAGE 87

SURVEYOR'S STATEMENT

This Corner Record was prepared by me or under my direction in conformance with the Land Surveyors' Act on March 9, 1995.

Signed Mary Ann Niederreiter L.S. or ~~R.C.E.~~ Number LS5716

LICENSED LAND SURVEYOR MARY A. NIEDERREITER LTE Exp. 9/30/95 No. 57.. STATE OF CALIFORNIA SEAL

COUNTY SURVEYOR'S STATEMENT

This Corner Record was received MARCH 23 1995 and examined and filed MARCH 23 1995.

Signed John Rietjens Title DEPUTY CO. SURVEYOR

LICENSED LAND SURVEYOR JOHN H. RIETJENS 6/30/96 L.S. 4323 STATE OF CALIFORNIA SEAL

County Surveyor's Comment _____

⊖ Set rebar w/ plastic cap, stamped LS5716

● Found rebar w/ plastic cap, stamped LS3422

⊗ Found uncapped rebar, placed plastic cap, stamped LS5716 on rebar

✱ Found 14-inch white fir at corner of MBR 9334, used as R.P.

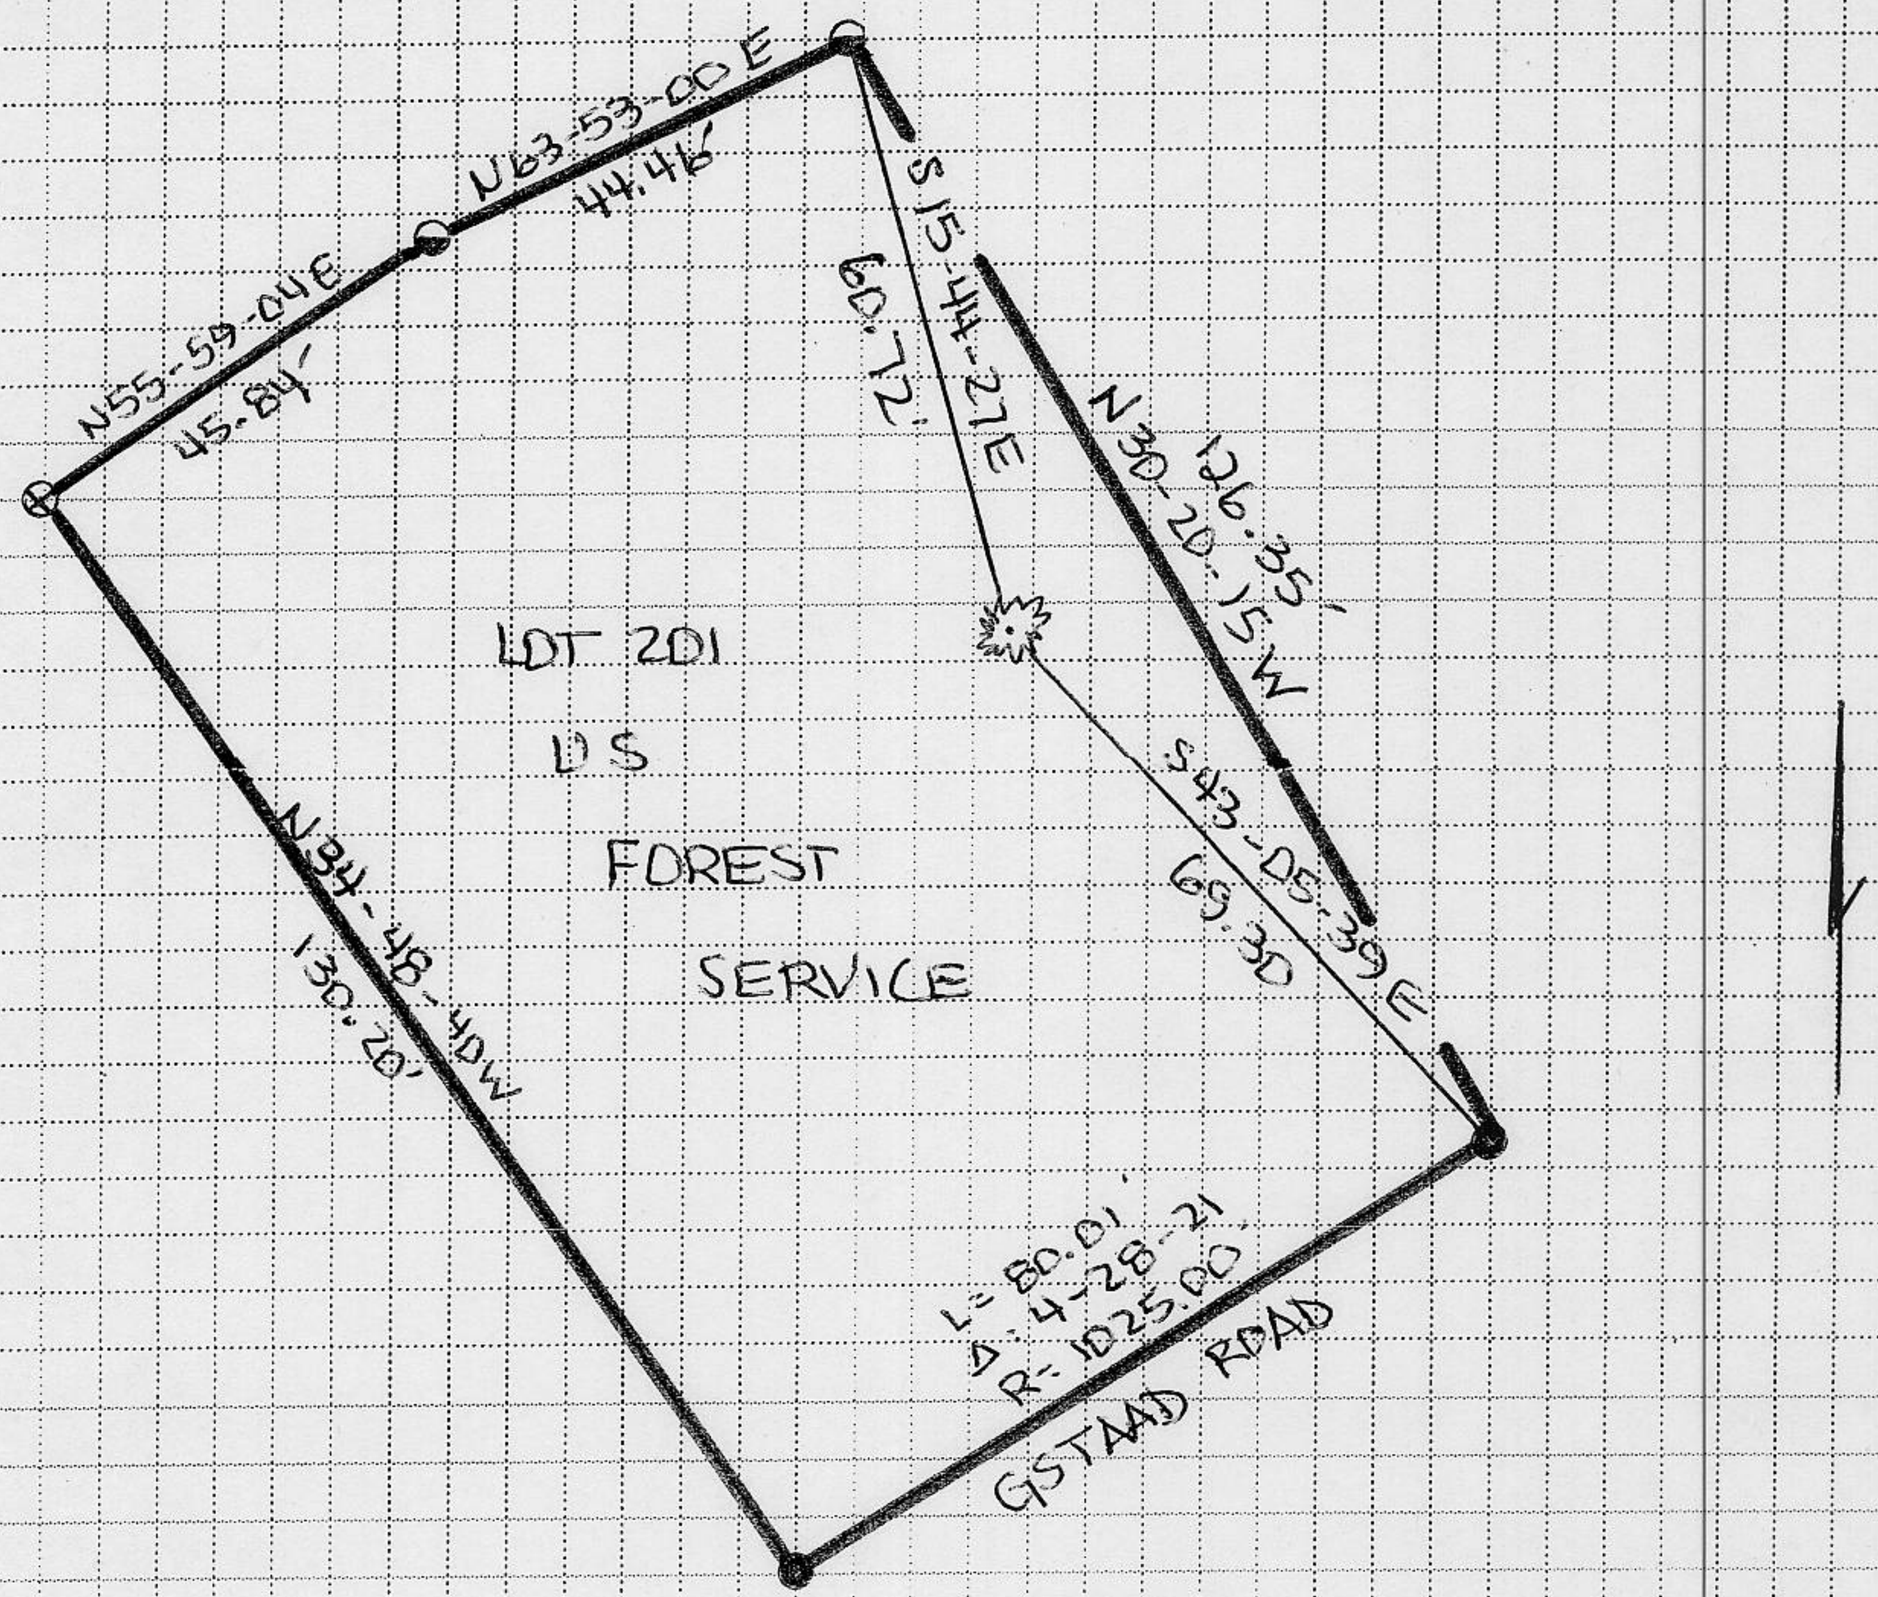

BOOK 4 CORNER RECORDS PAGE 87