CORNER RECORD

COUNTY OF PLACER, CALIFORNIA

City of _____ Document Number _____

Brief Legal Description PAR B 2PM 113-70243

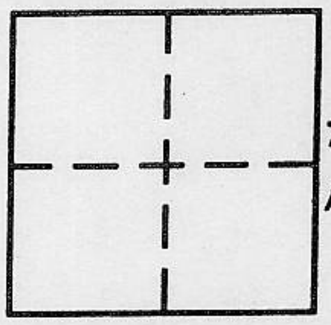

SEC 7
T13 N
R 8 E

CORNER TYPE

Government Corner ☐ Control ☐
Meander ☐ Property ■
Rancho ☐ Other ☐
Date of Survey _____

COORDINATES
(Optional)

N. _____
E. _____
Zone _____ Datum _____
Elev. _____

Corner — Left as found ☐ Found and tagged ☐ Established ☐ Reestablished ■ Rebuilt ☐

Identification and type of corner found: Evidence used to identify or procedure used to establish or reestablish corner:
NOTHING FOUND - USED ADJACENT MONUMENTS
SEE ALSO PM 70572 4PM137

A description of the physical condition of the monument as found and as set or reset: CORNER GONE
RESET WITH 3/4 REBAR LS3639 TAG

BOOK 4 CORNER RECORDS PAGE 95

SURVEYOR'S STATEMENT

This Corner Record was prepared by me or under my direction in conformance with the Land Surveyors' Act on 5 MAY 1994.

Signed Ralph Miller L.S. or R.C.E. Number LS3639

LICENSED LAND SURVEYOR
RALPH MILLER
NO. 3639
Exp. ~~SEAL/96~~
6-30-96
STATE OF CALIFORNIA

COUNTY SURVEYOR'S STATEMENT

This Corner Record was received JUNE 5 1995 and examined and filed JULY 7 1995.

Signed John Rietjens Title DEPUTY CO. SURVEYOR

LICENSED LAND SURVEYOR
SEAL
JOHN
H.
RIETJENS
6/30/96
L. S. 4323
STATE OF CALIFORNIA

County Surveyor's Comment _____

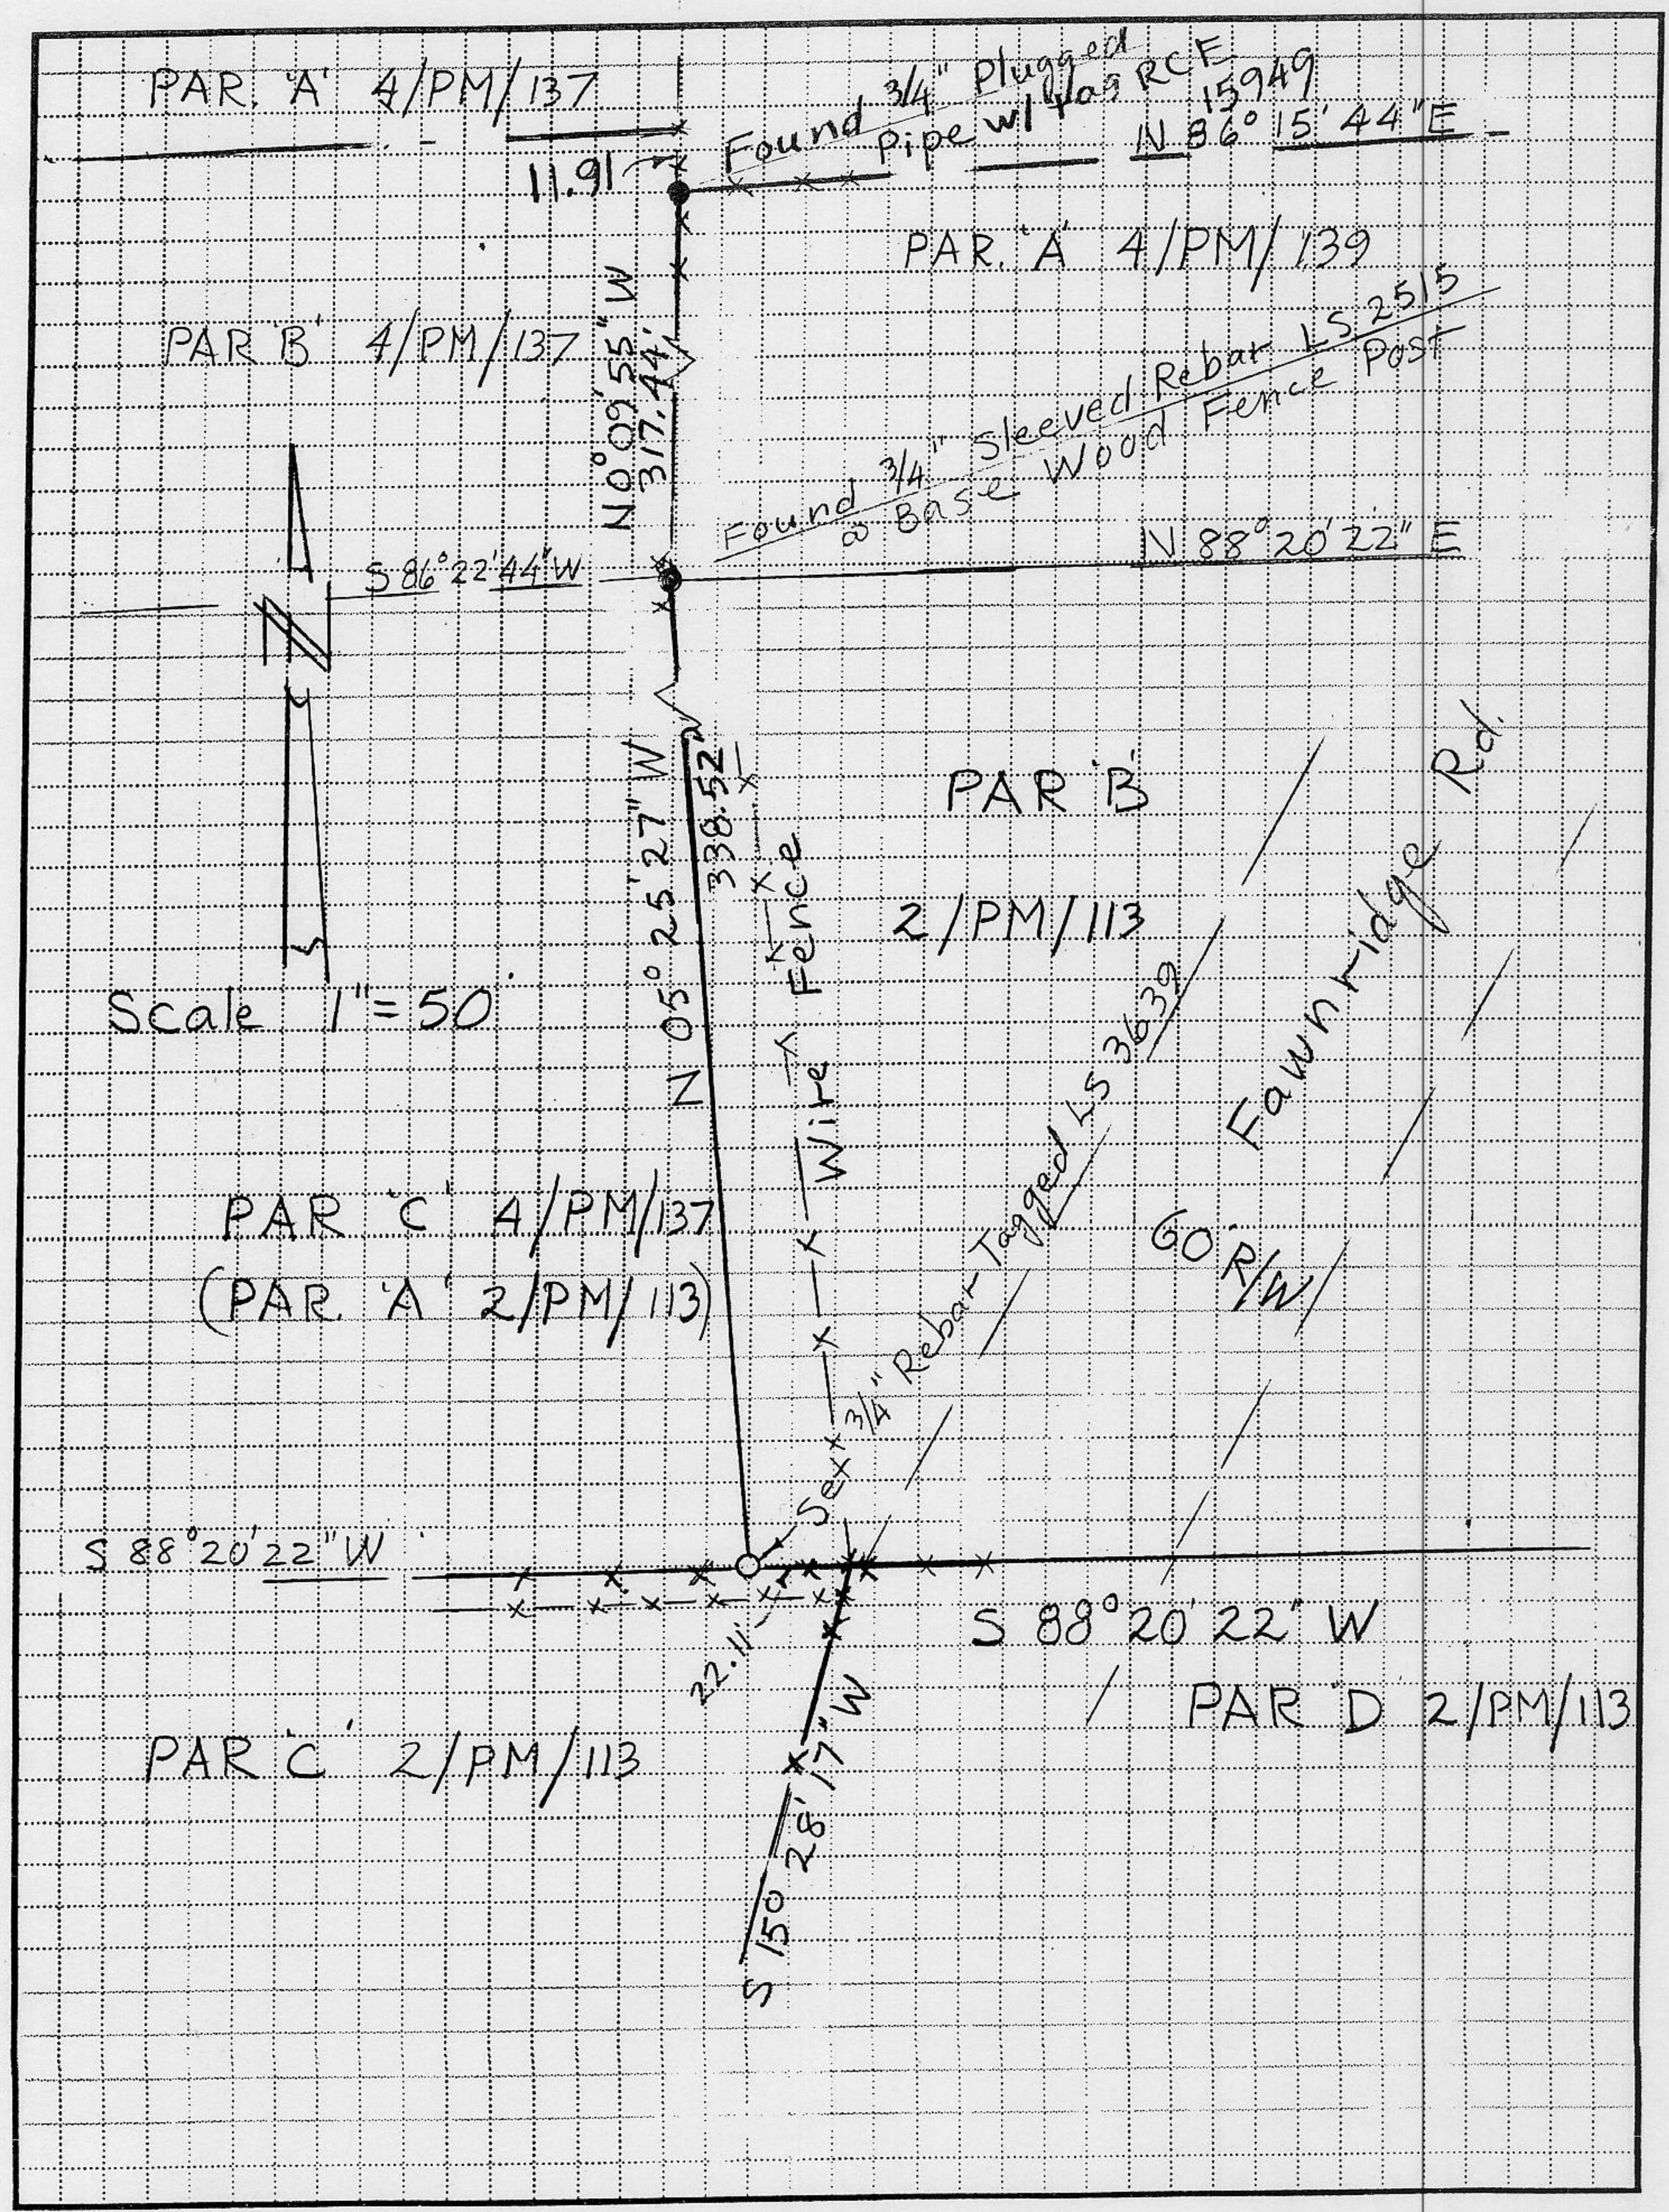

BOOK 4 CORNER RECORDS PAGE 95