CORNER RECORD

Document Number _____

City of _____ County of PLACER, California

Brief Legal Description LOT 115, LOS LAGOS UNIT 2, BOOK Q MAPS PAGE 37

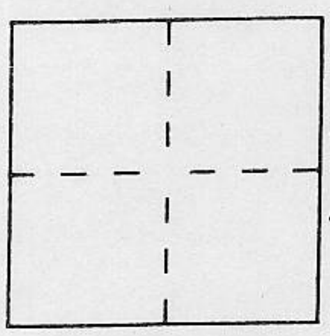

SEC 25
T 11 N
R 7 E

CORNER TYPE

Government Corner ☐ Control ☐
Meander ☐ Property ☒
Rancho ☐ Other ☐
Date of Survey JUNE 25, 1995

COORDINATES *(Optional)*

N. _____
E. _____
Zone _____ Datum _____
Elev. _____

Corner — Left as found ☐ Found and tagged ☐ Established ☐ Reestablished ☒ Rebuilt ☐

Identification and type of corner found: Evidence used to identify or procedure used to establish or reestablish the corner:

RESET FRONT LOT CORNERS BASED ON FOUND MONUMENTS

A description of the physical condition of the monument as found and as set or reset:

SET 5/8" REBAR WITH PLASTIC CAP STAMPED LS 5303

BOOK 4 CORNER RECORDS PAGE 96

SURVEYOR'S STATEMENT

This Corner Record was prepared by me or under my direction in conformance with the Land Surveyors' Act on JUNE 29 19 95.

Signed Gary Leonard L.S. or R.C.E. Number LS 5303

LICENSED LAND SURVEYOR GARY T. LEONARD No. 5303 Exp. 12-31-95 SEAL STATE OF CALIFORNIA

COUNTY SURVEYOR'S STATEMENT

This Corner Record was received JULY 5 19 95 and examined and filed JULY 7 19 95.

Signed John Rietjens Title DEPUTY CO. SURVEYOR

LICENSED LAND SURVEYOR JOHN H. RIETJENS Exp 6/30/96 L. S. 4323 STATE OF CALIFORNIA

County Surveyor's Comment _____

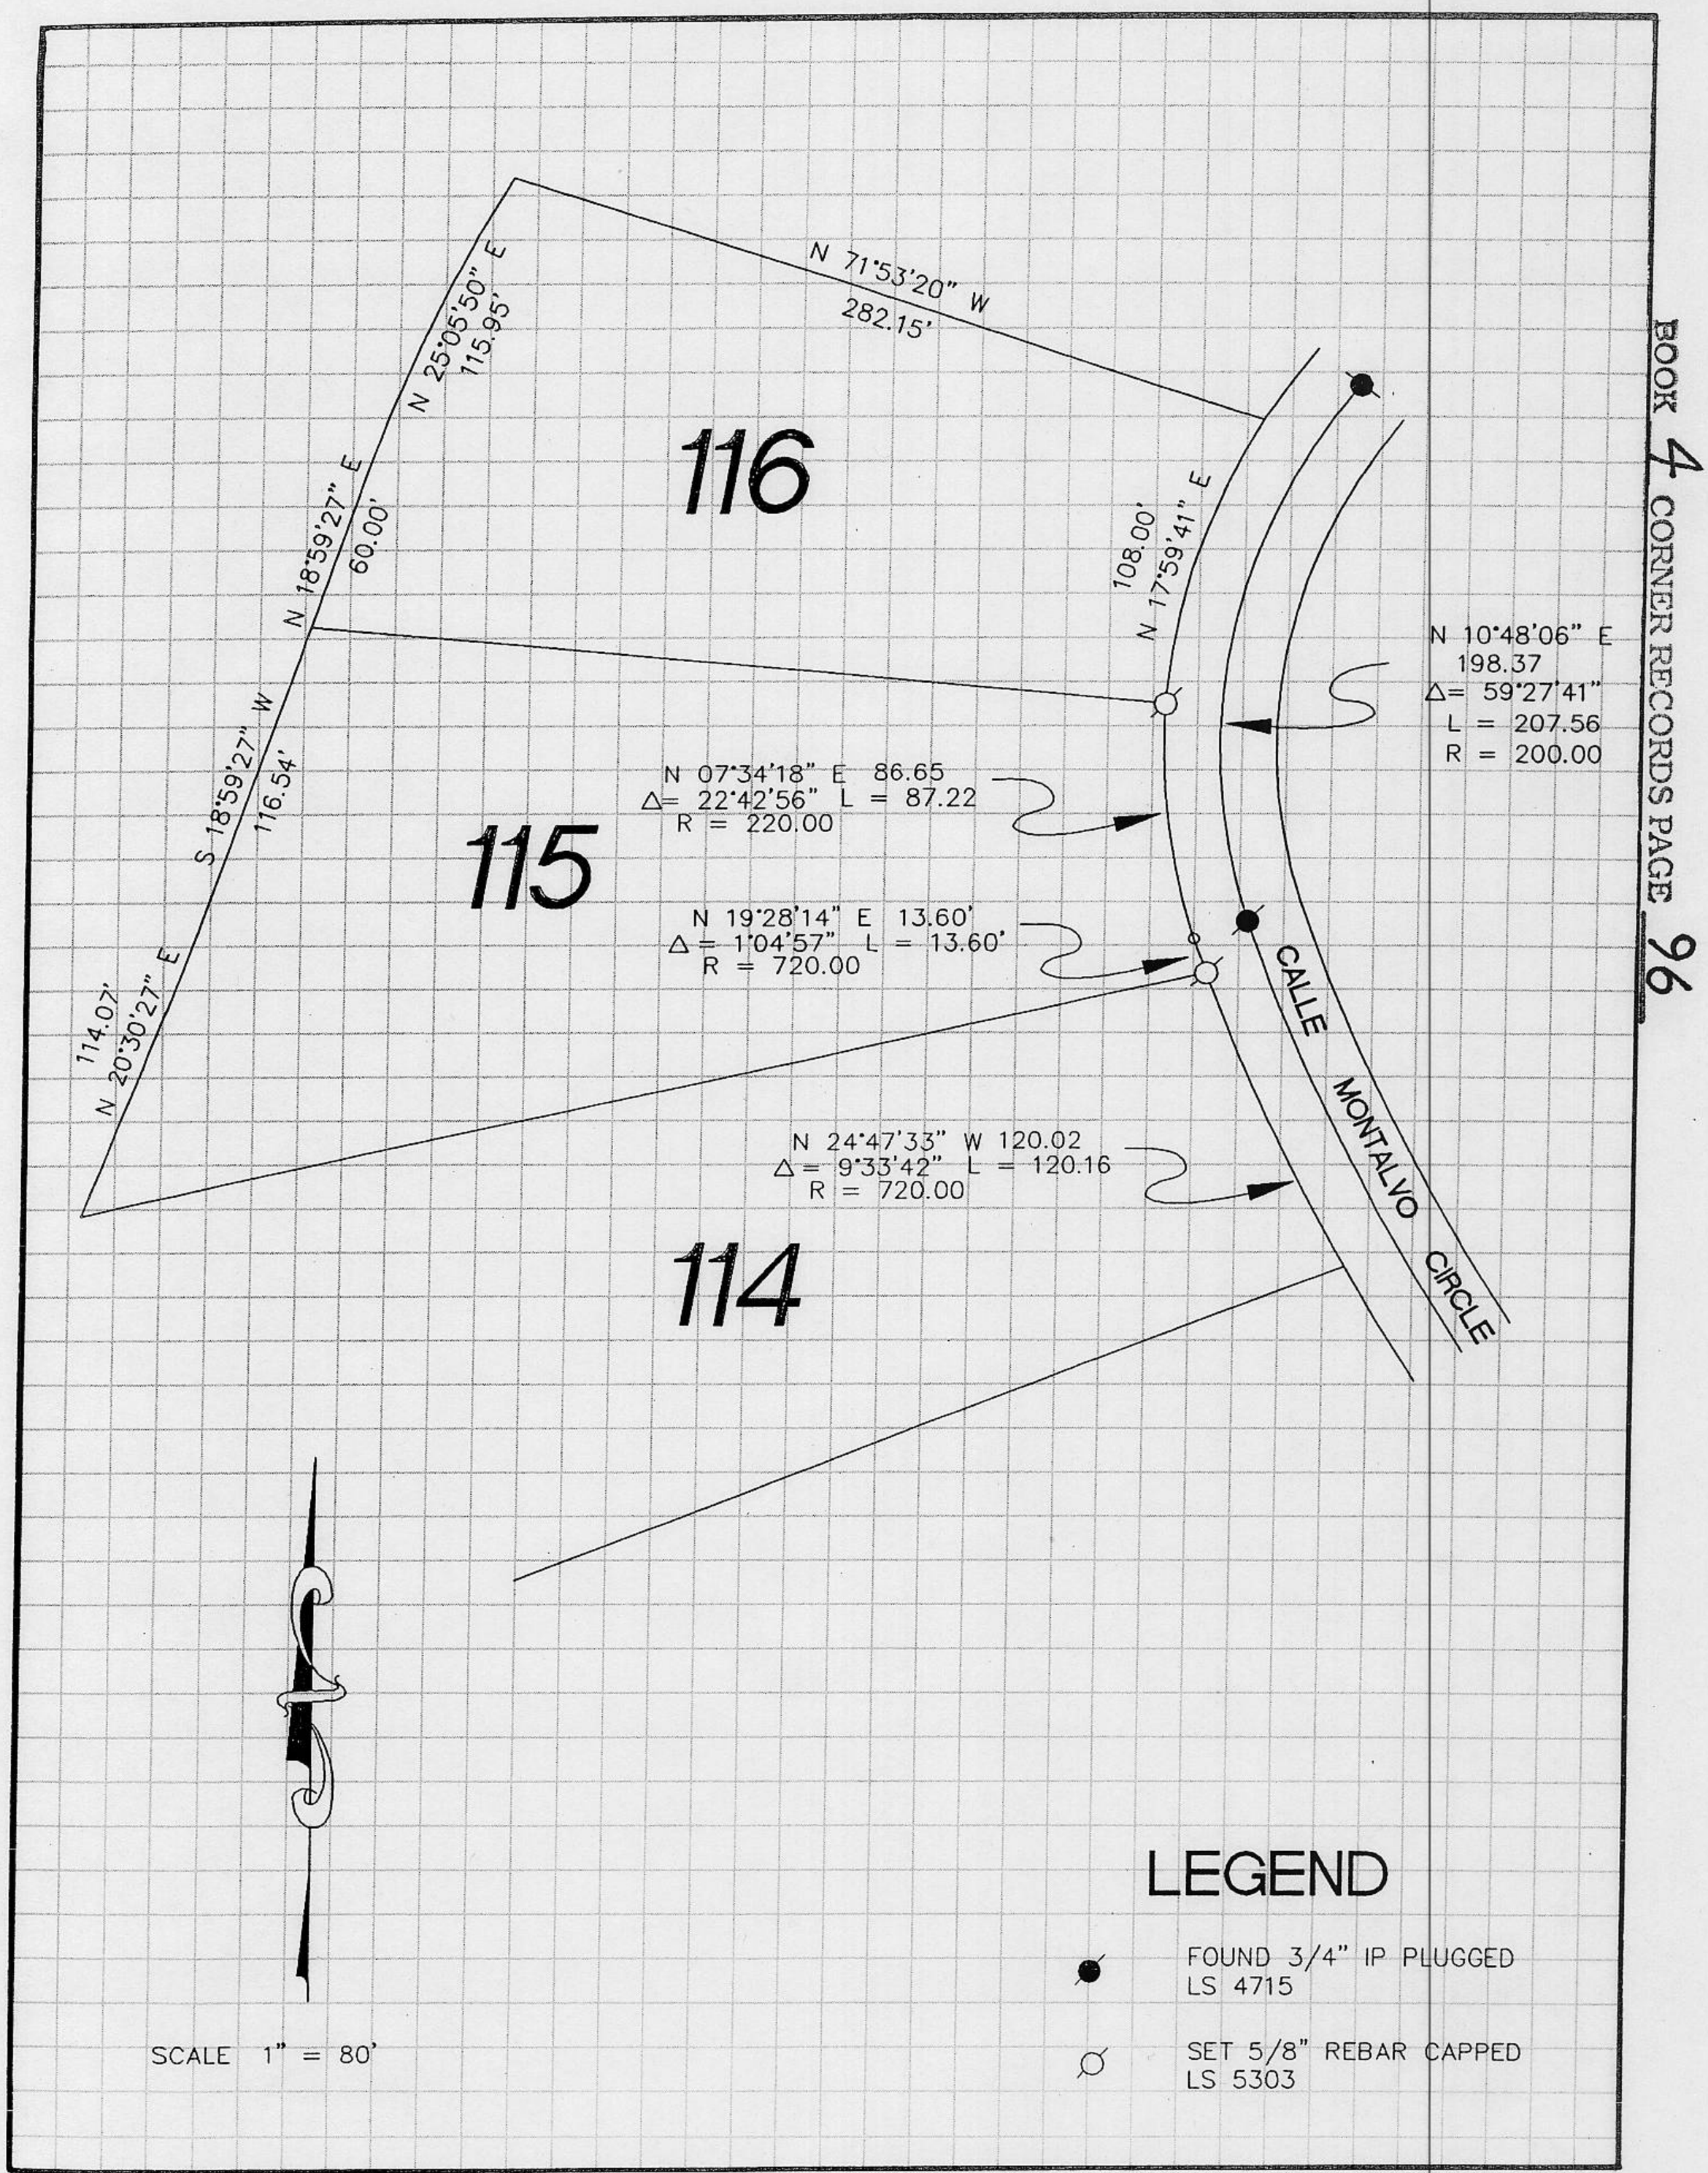

BOOK 4 CORNER RECORDS PAGE 96