# CORNER RECORD

# COUNTY OF PLACER, CALIFORNIA

City of _____ Document Number _____

Brief Legal Description LOT 9, COMSTOCK ACRES SUBDIVISION "F" MAPS 53

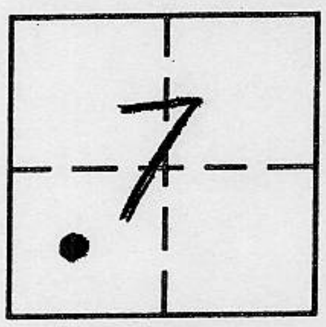

T15N
R17E

## CORNER TYPE

Government Corner ☐ Control ☐
Meander ☐ Property ☒
Rancho ☐ Other ☐
Date of Survey 6-9-95

## COORDINATES *(Optional)*

N. _____
E. _____
Zone _____ Datum _____
Elev. _____

**Corner —** Left as found ☐ Found and tagged ☐ Established ☐ Reestablished ☐ Rebuilt ☒

Identification and type of corner found: Evidence used to identify or procedure used to establish or reestablish corner:

● FOUND 1/2" REBAR AS PER "F" MAPS 53

A description of the physical condition of the monument as found and as set or reset:

Ø SET 5/8" REBAR W/2" ALLUM. CAP, STAMPED TAHOE BASIN LAND SURVEYING, L.S. 5886

BOOK 4 CORNER RECORDS PAGE 76

### SURVEYOR'S STATEMENT

This Corner Record was prepared by me or under my direction in conformance with the Land Surveyors' Act on JUNE 15, 19 95.

Signed [signature] L.S. or R.C.E. Number L.S. 5886

LICENSED LAND SURVEYOR THOMAS C. BUSWELL No. 5886 EXP. 12-31-96 STATE OF CALIFORNIA

SEAL

### COUNTY SURVEYOR'S STATEMENT

This Corner Record was received JULY 18 19 95 and examined and filed JULY 24 19 95.

Signed [signature] Title DEPUTY CO. SURVEYOR

SEAL

County Surveyor's Comment _____



JN 95.49

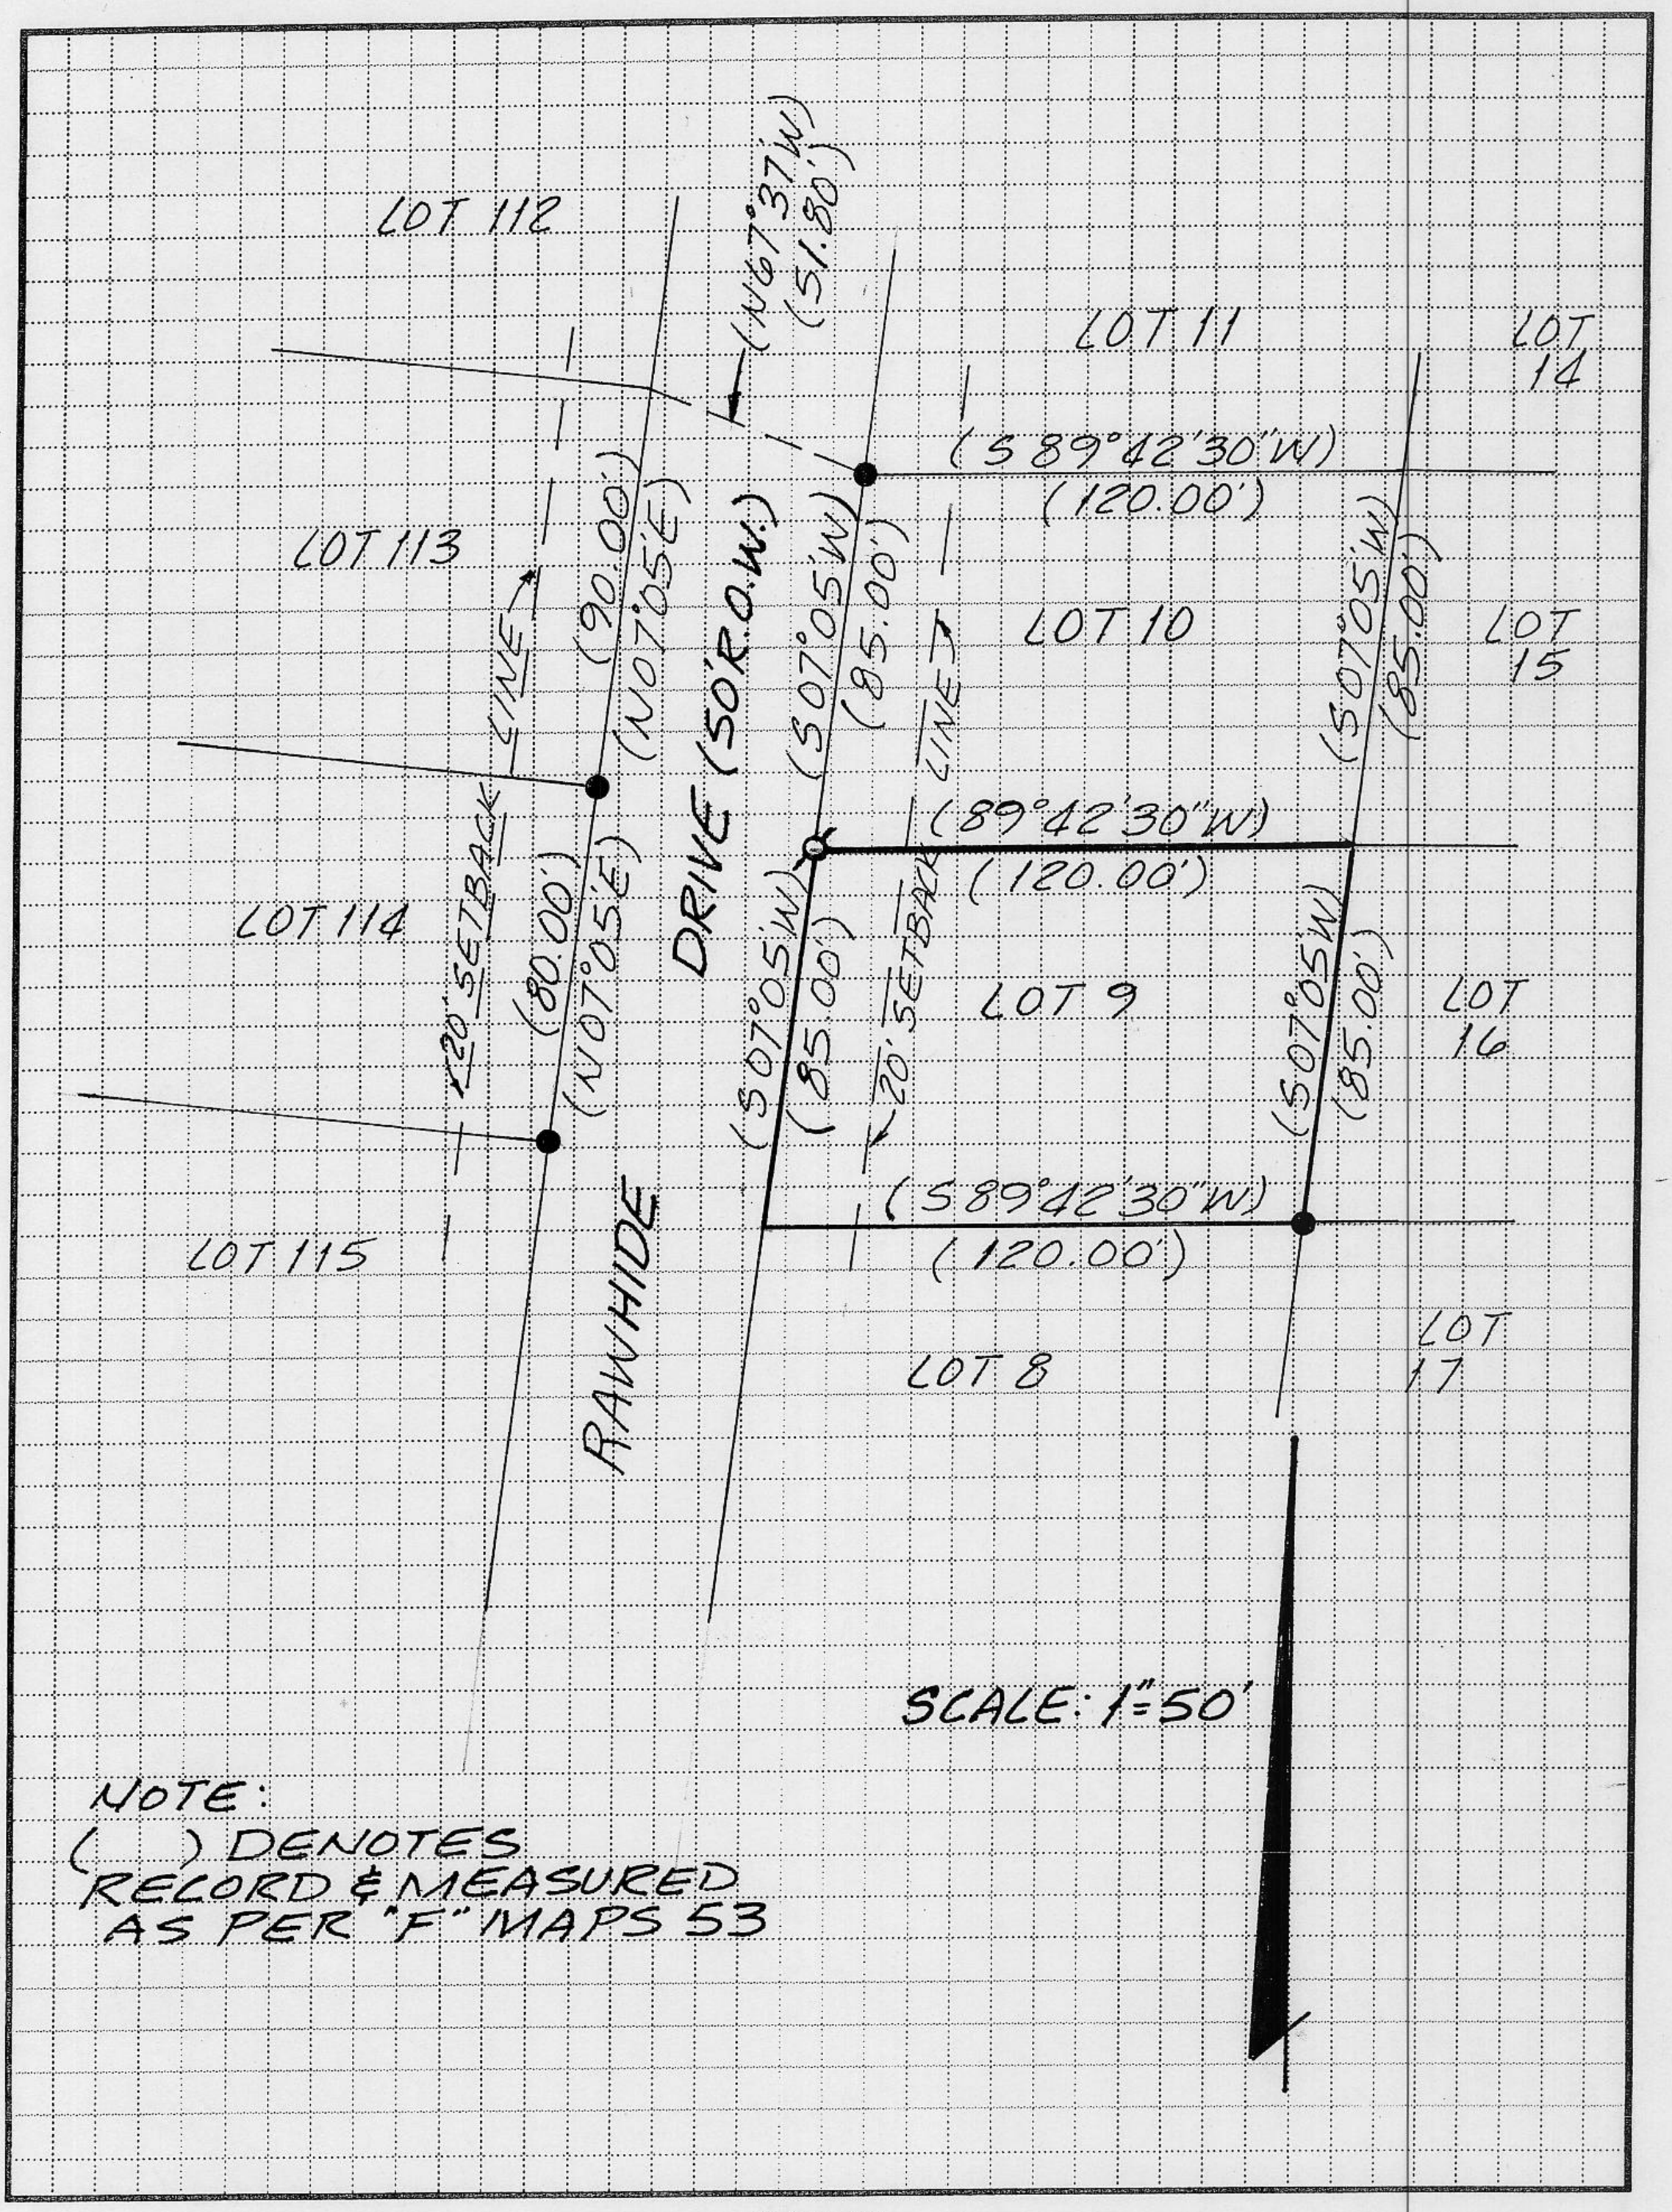


BOOK 4 CORNER RECORDS PAGE 97