CORNER RECORD

COUNTY OF PLACER T. 10 N R. 6E MDB MERIDIAN CALIFORNIA

CORNER TYPE: GOV'T. CORNER ☐ MEANDER ☐ RANCHO ☐ CONTROL ☐ OTHER ☒

CORNER IDENTIFICATION – DATE OF VISIT 10-27 1993

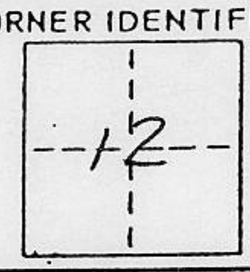

T10N LOT 38 SIERRA GARDENS SUBDIVISION UNIT #2
R6E BOOK E MAPS PAGE 96

CORNER – LEFT AS FOUND ☐ FOUND AND TAGGED ☐ REESTABLISHED OBLITERATED CORNER ☐ REBUILT ☒

PHYSICAL DESCRIPTION OF CORNER FOUND: EVIDENCE AND METHOD USED TO IDENTIFY OR REESTABLISH

PHYSICAL DESCRIPTION OF MONUMENTS REBUILT OR PERPETUATED SET 3/4" RE-BAR LS 6021 @ REAR CORNERS OF LOT 38 SIERRA GARDENS SUBDIVISION #2. SET SAWCUT "+" @ TBW ON FRONT CORNERS

CALIFORNIA COORDINATE SYSTEM ORDER: FIRST ☐ SECOND ☐ THIRD ☐

STATIONS USED: NGS (USC & GS) ☐ STATE ☐ COUNTY ☐ OTHER ☐ STATION _____ STATION _____

ZONE _____ ELEVATION _____ NORTHINGS (Y) _____ EASTINGS (X) _____

SKETCH: (Include reference tie or witness points, remarks and topo of area)

SEE SKETCH ON PAGE 2

LICENSED LAND SURVEYOR
TIMOTHY F. SCHAD
Exp. 3/31/97
6021
STATE OF CALIFORNIA

BOOK 4 CORNER RECORDS PAGE 11

SURVEYOR'S CERTIFICATE

THIS CORNER RECORD WAS PREPARED BY ME OR UNDER MY DIRECTION IN CONFORMANCE WITH THE LAND SURVEYORS ACT ON 11/10 1993

SIGNED: Tim Schad L.S.

L.S. or R.C.E. No.: LS 6021

SEAL

COUNTY SURVEYOR'S CERTIFICATE

THIS CORNER RECORD WAS RECEIVED JAN 10 1994

AND EXAMINED AND FILED 1/14 1994

BY: John R. Rodgers

TITLE: DEPUTY Co. SURVEYOR

DOCUMENT No. _____

STATEMENT ON BACK OF SHEET YES ☐ NO ☒

JOB 93112

SHEET NO. 2 OF 2

CALCULATED BY DATE 10-30-93

CHECKED BY TFS DATE 11/10/93

SCALE SKETCH FOR CORNER RECORD

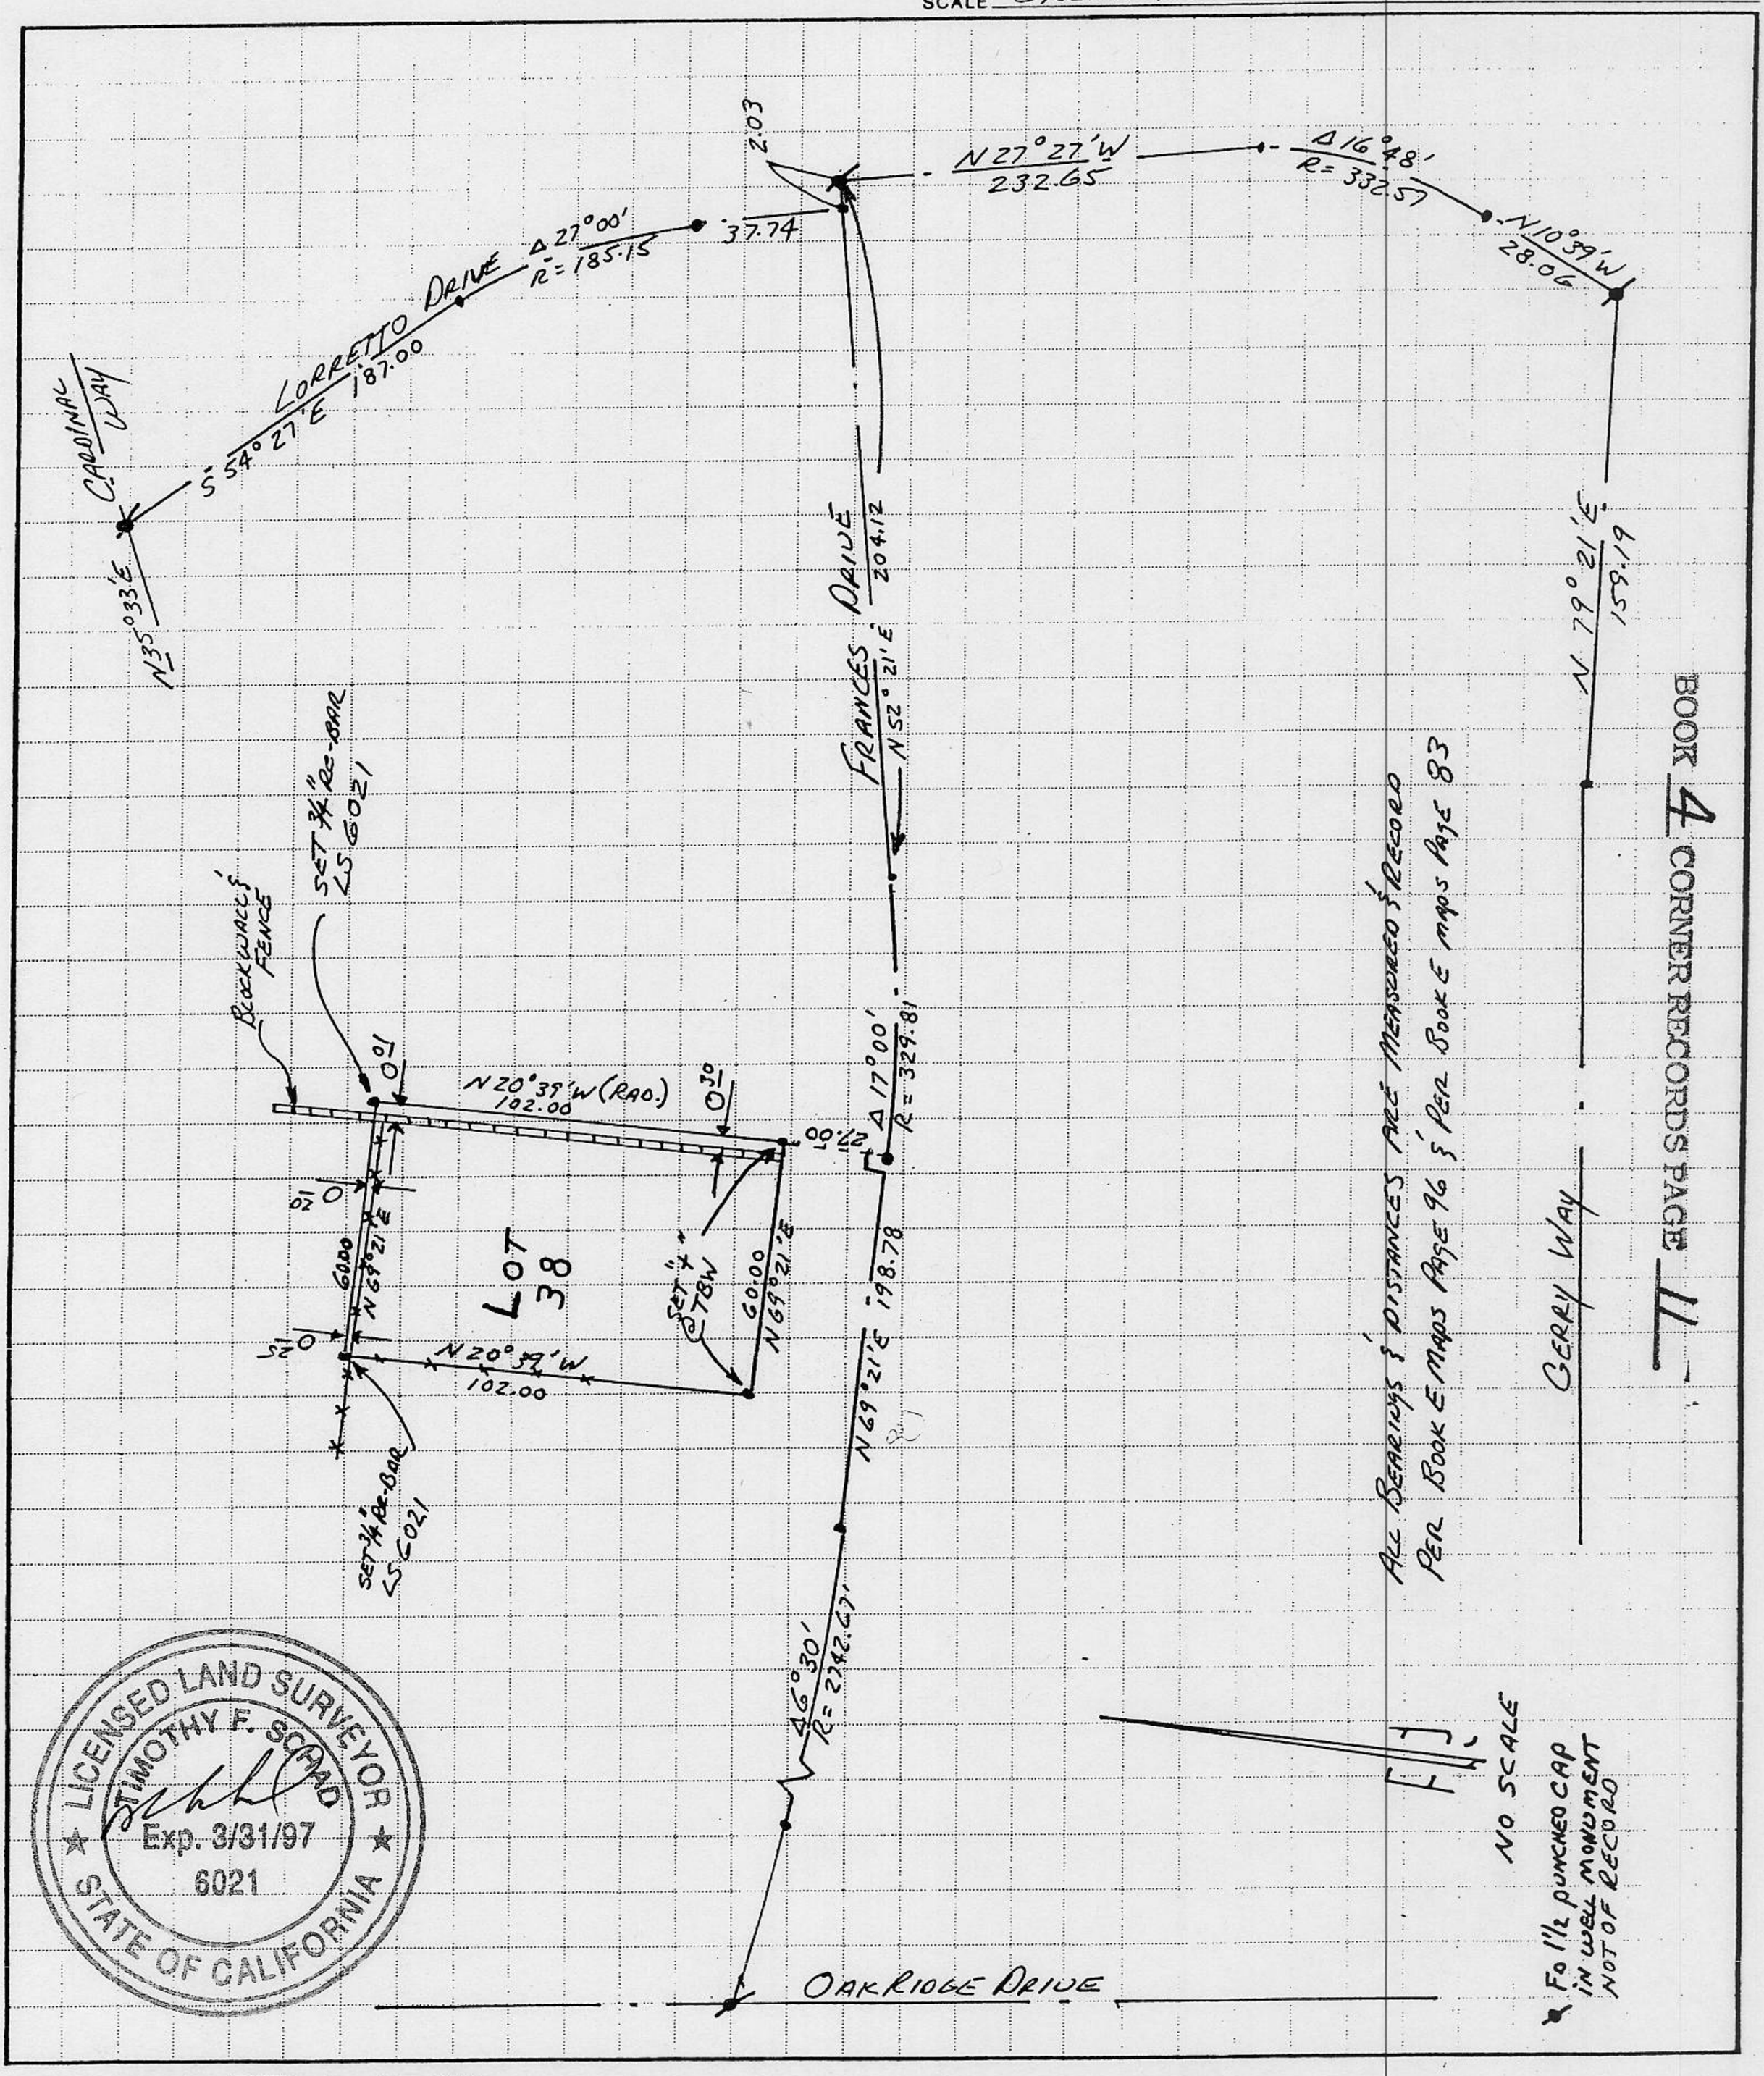

FORM 204-1 Available from NEBS Inc., Groton, Mass. 01450