CORNER RECORD

COUNTY OF PLACER, CALIFORNIA

City of _____ Document Number _____

Brief Legal Description _____

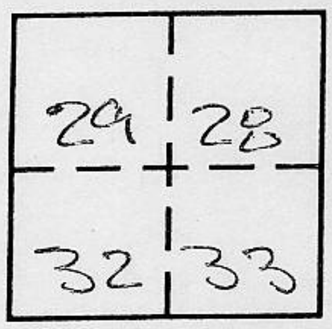

T13N-R7E

CORNER TYPE

Government Corner ☒ Control ☐
Meander ☐ Property ☐
Rancho ☐ Other ☐
Date of Survey _____

COORDINATES *(Optional)*

N. _____
E. _____
Zone _____ Datum _____
Elev. _____

Corner — Left as found ☐ Found and tagged ☐ Established ☐ Reestablished ☒ Rebuilt ☐

Identification and type of corner found: Evidence used to identify or procedure used to establish or reestablish corner:
FOUND 2" BRASS DISK SET IN MONUMENT WELL. STAMPED FOR CORNER LS 3636, 1970

CORNER WAS REFERENCED PRIOR TO BEING REMOVED BY ROAD CONSTRUCTION

A description of the physical condition of the monument as found and as set or reset: RESET CORNER WITH A 1½" COPPERWELD SET IN CONCRETE AND MONUMENT WELL, STAMPED FOR CORNER (SEE REVERSE FOR STAMPING)

BOOK 4 CORNER RECORDS PAGE 19

SURVEYOR'S STATEMENT

This Corner Record was prepared by me or under my direction in conformance with the Land

Surveyors' Act on APRIL 5 1994.

Signed John Rietjens L.S. or R.C.E. Number LS4323

LICENSED LAND SURVEYOR JOHN H. RIETJENS Exp 6/30/96 L.S. 4323 SEAL STATE OF CALIFORNIA

COUNTY SURVEYOR'S STATEMENT

This Corner Record was received APRIL 12 1994 and examined

and filed May 5th., 1994

Signed Ned J. Snyder Title Deputy

LICENSED LAND SURVEYOR NED J. SNYDER SEAL L.S. 3798 STATE OF CALIFORNIA

County Surveyor's Comment _____

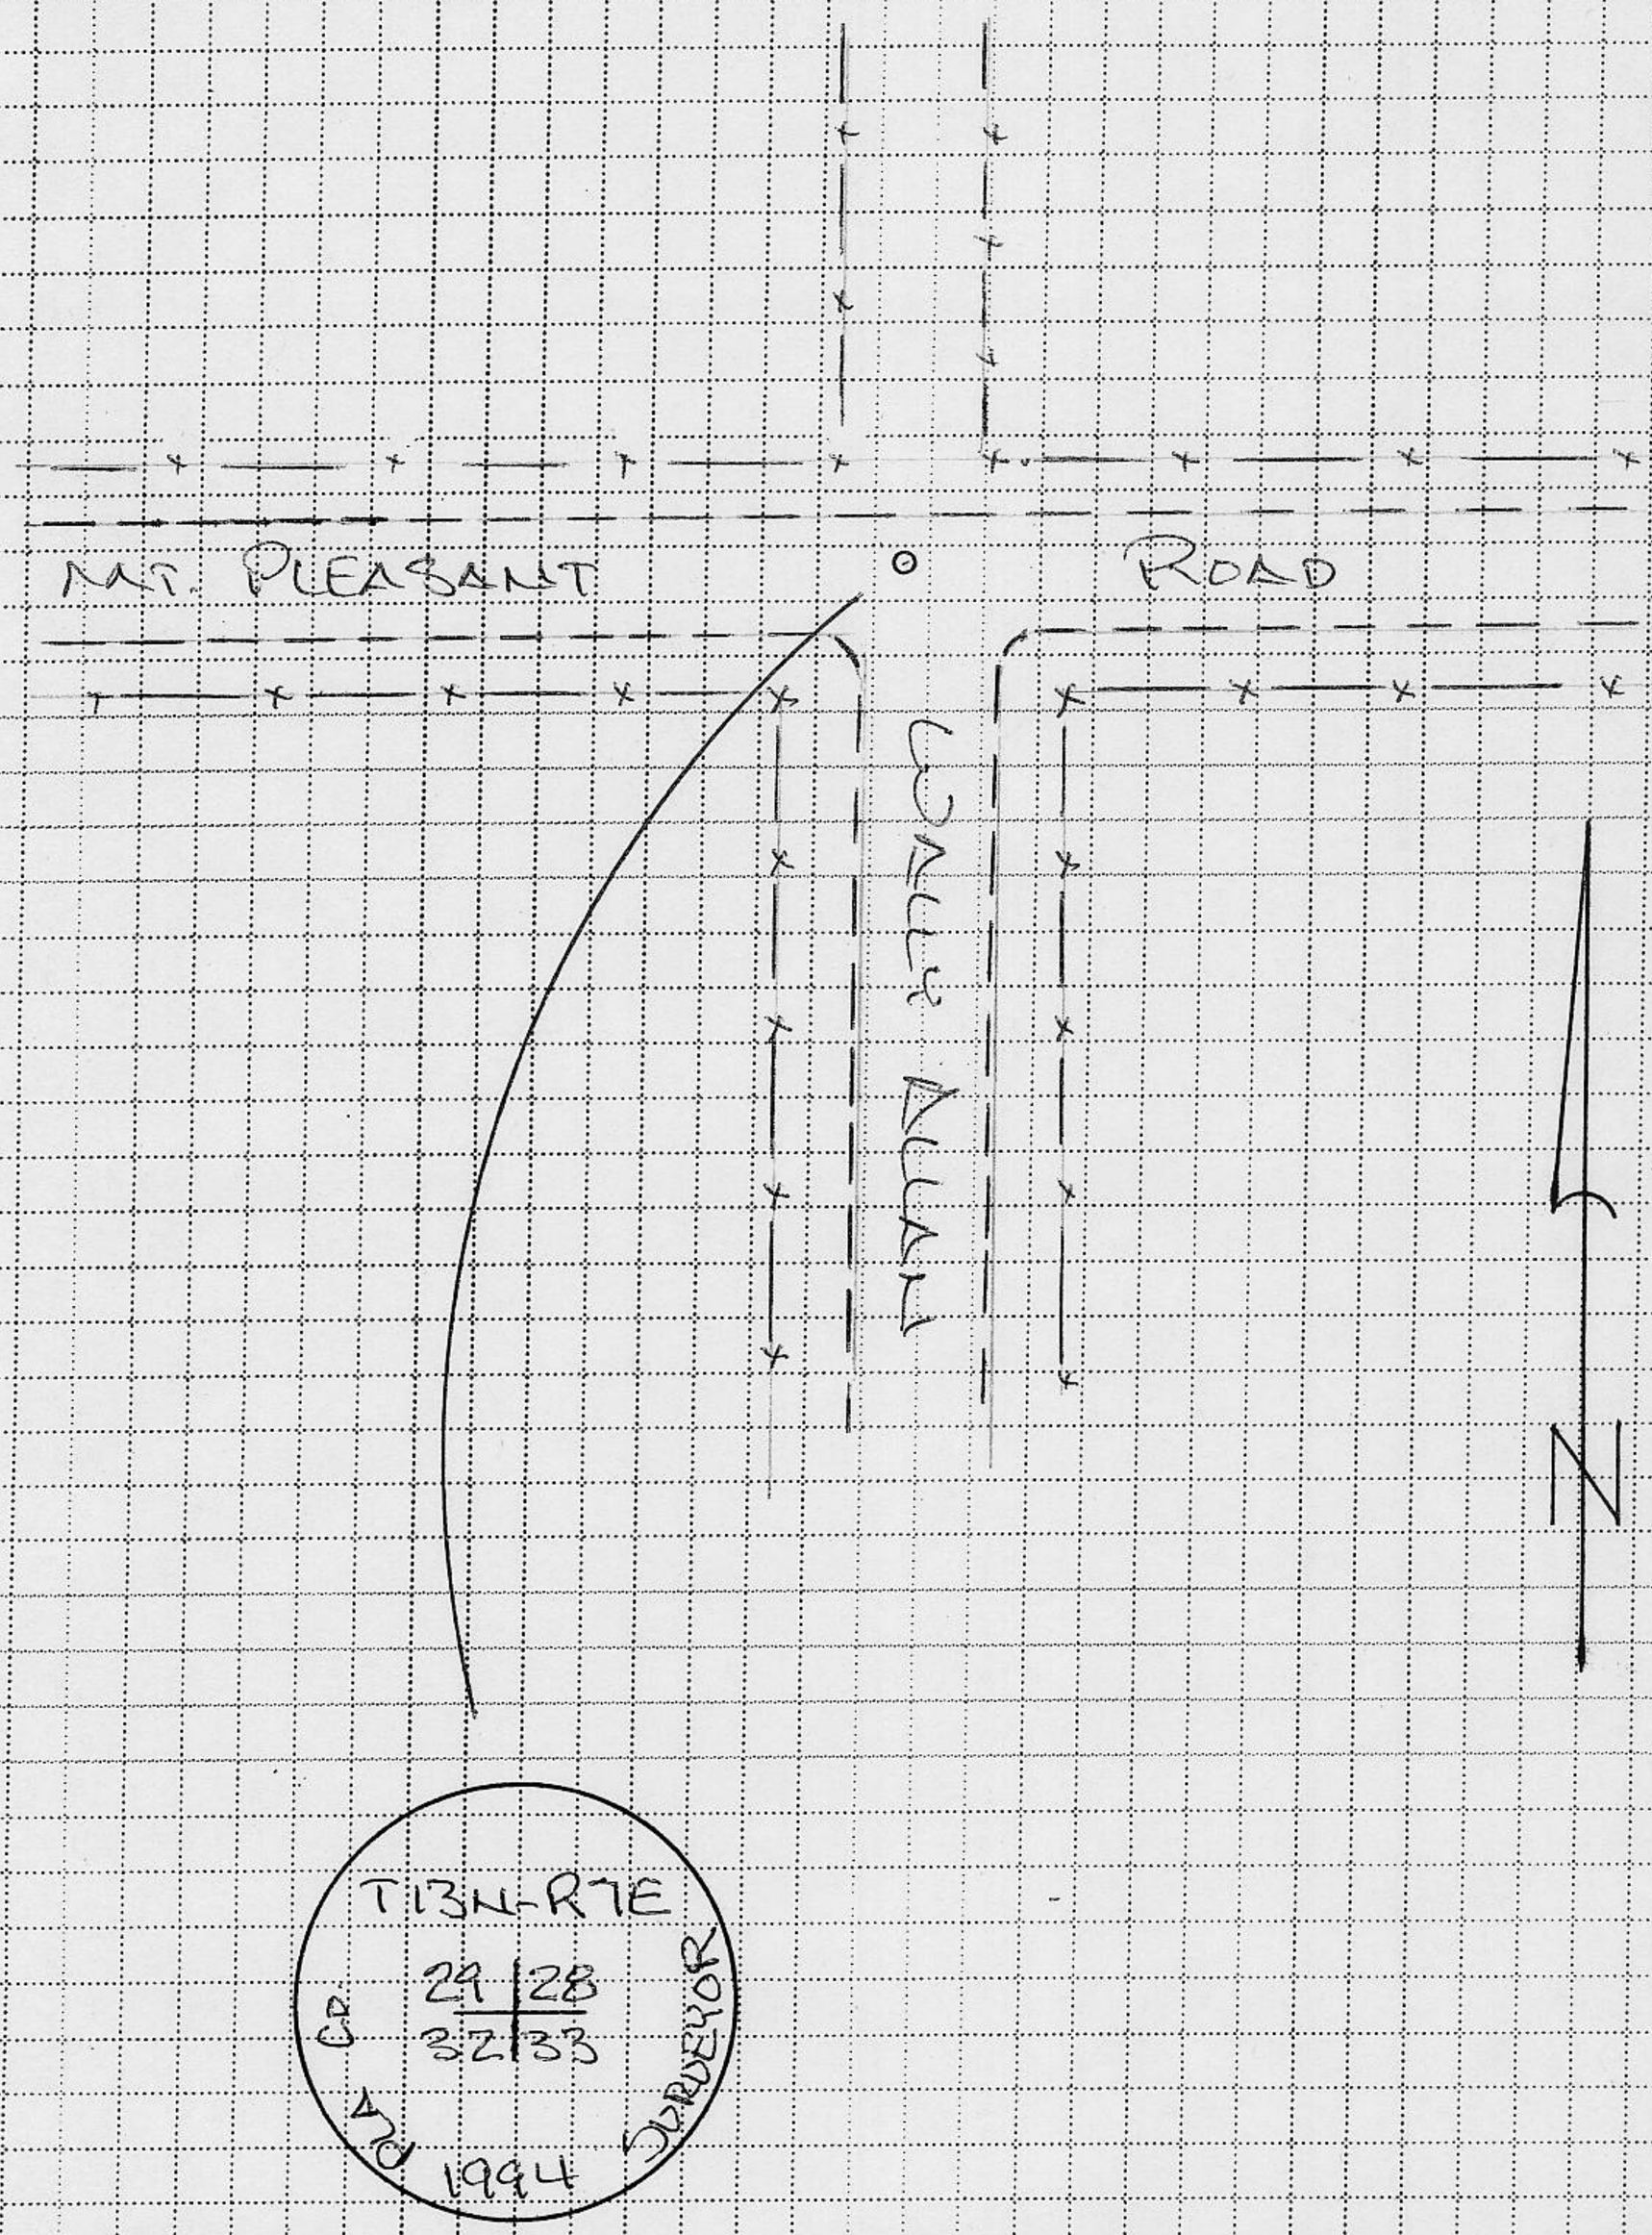

BOOK 4 CORNER RECORDS PAGE 19