CORNER RECORD

COUNTY OF PLACER, CALIFORNIA

City of ROSEVILLE

Document Number

Brief Legal Description LOT 92 - CREEKSIDE ESTATES UNIT No. 2, BK "O", PG. 40

S 13
T 10 N
R 6 E

CORNER TYPE

Government Corner ☐ Control ☐
Meander ☐ Property ☒
Rancho ☐ Other ☐
Date of Survey JAN. 11, 2007

COORDINATES
(Optional)

N.
E.
Zone Datum
Elev.

Corner — Left as found ☐ Found and tagged ☐ Established ☐ Reestablished ☒ Rebuilt ☐

Identification and type of corner found: Evidence used to identify or procedure used to establish or reestablish corner:

REESTABLISHED SOUTHWEST AND SOUTHEAST CORNERS OF SAID LOT 92 BASED ON FOUND MONUMENTS PER SAID BOOK "O" OF MAPS, MAP No. 40 O.R.P.C.

A description of the physical condition of the monument as found and as set or reset:

RESET CORNER AND REFERRENCE CORNER WITH 3/4" REBAR WITH PLASTIC CAP STAMPED L.S. 3735

BOOK 10 CORNER RECORDS PAGE 94

SURVEYOR'S STATEMENT

This Corner Record was prepared by me or under my direction in conformance with the Land Surveyors' Act on JAN. 17, 2007 20 ____.

Signed L.S. or R.C.E. Number LS 3735
EXPIRES 06-30-08

LICENSED LAND SURVEYOR GERALD F. LONG L.S. 3735 SEAL STATE OF CALIFORNIA

COUNTY SURVEYOR'S STATEMENT

This Corner Record was received 10-15-07 20 ____ and examined

and filed OCT. 18 20 07.

Signed Charles B. Grant LS 6158 Title DEPUTY COUNTY SURVEYOR

LICENSED LAND SURVEYOR CHARLES B. GRANT Exp. 3-31-08 No. 6158 STATE OF CALIFORNIA

County Surveyor's Comment

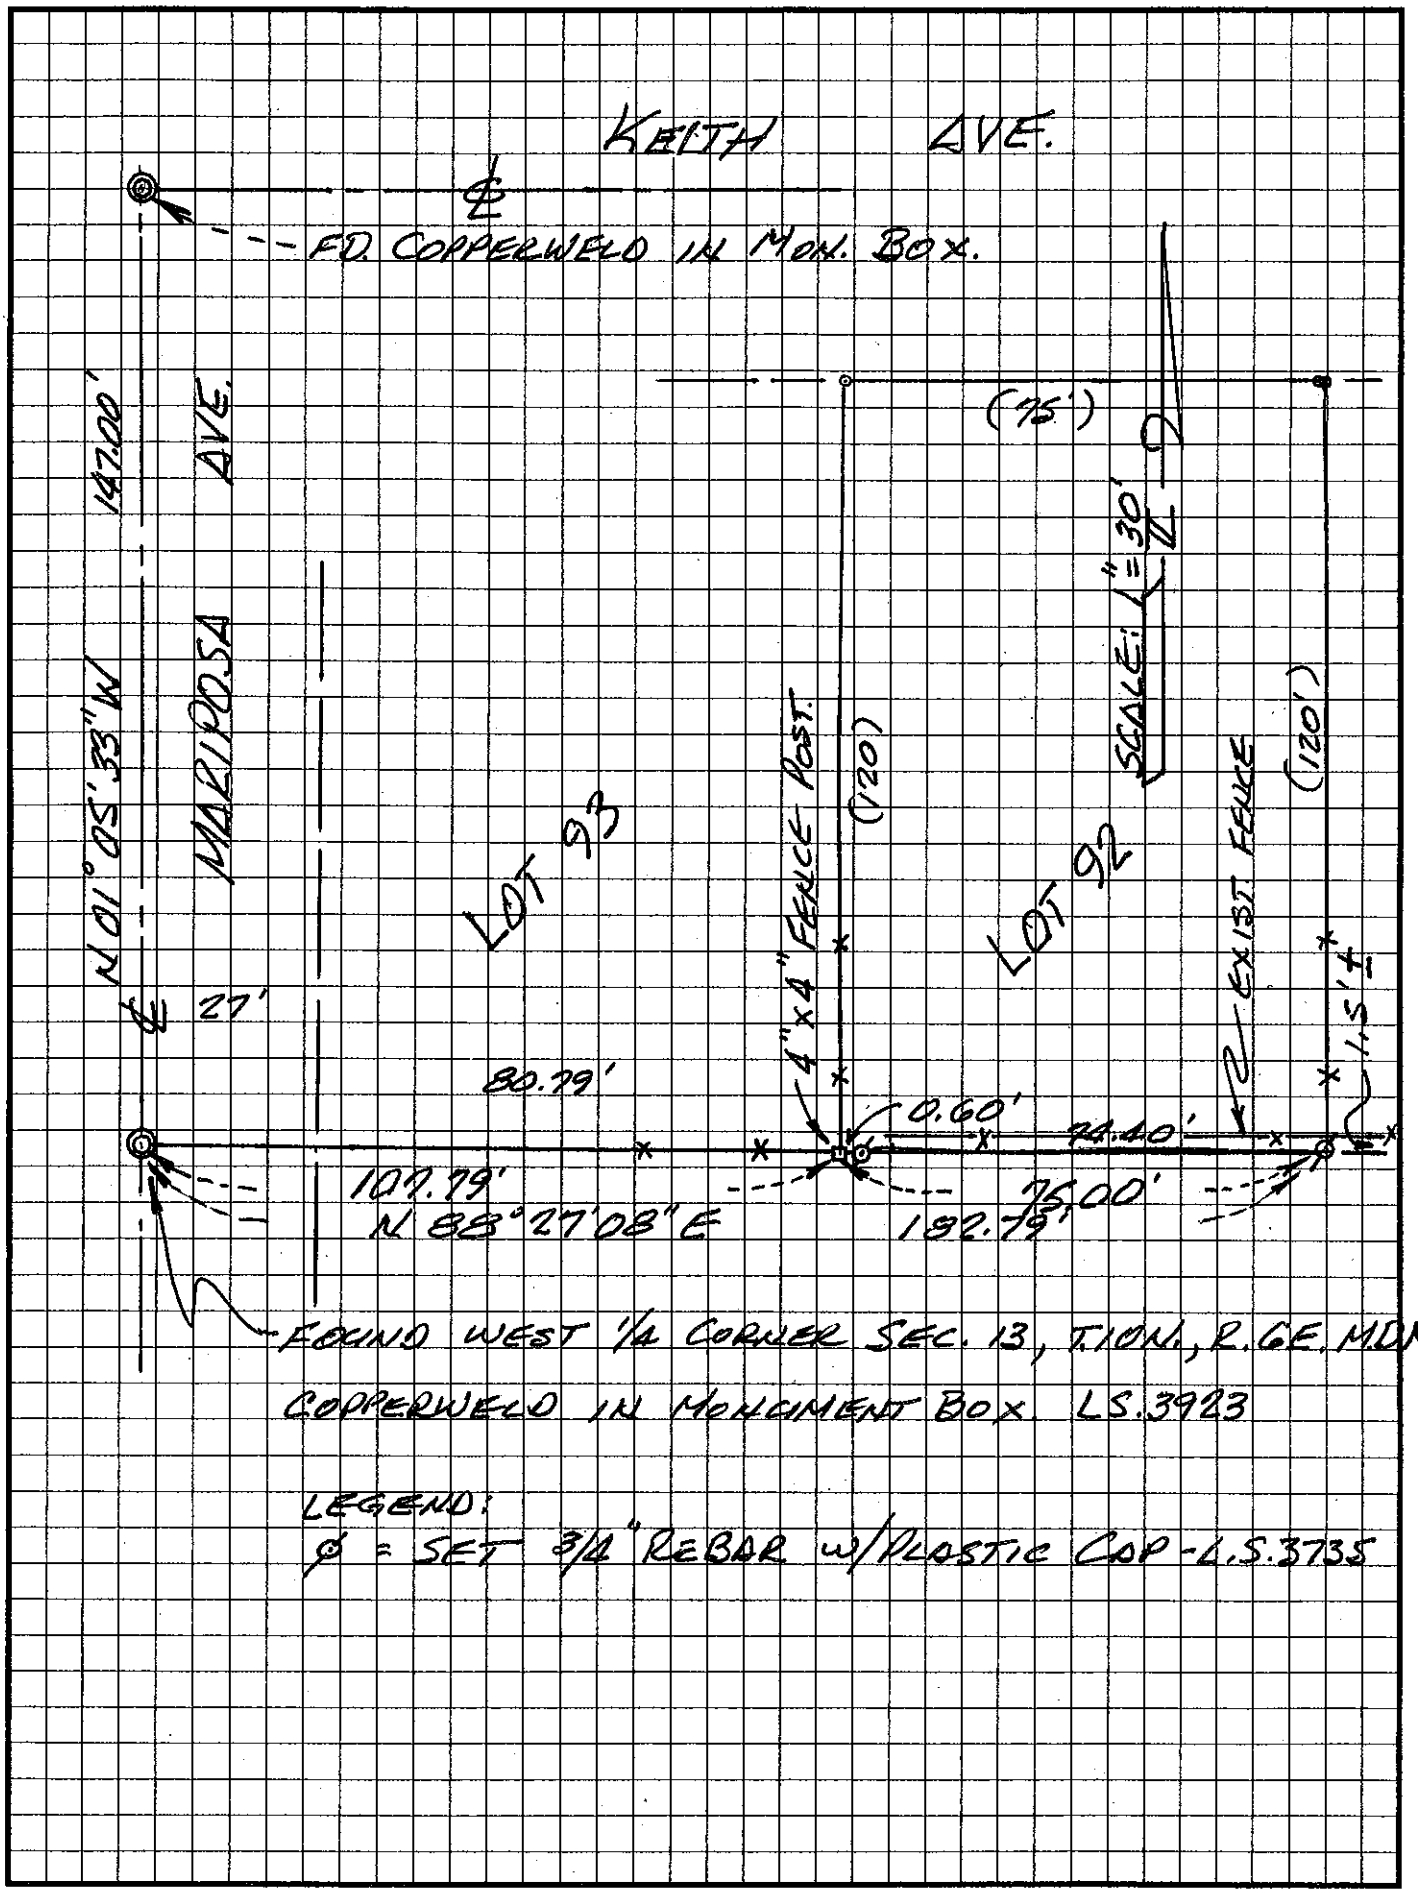

BOOK 10 CORNER RECORDS PAGE 94