CORNER RECORD

Document Number _____

City of _____ County of PLACER, California

Brief Legal Description LOT 15, BLOCK "L", ICE LAKES SUB. NO. 2, 6/MAPS/1, O.R.P.C.

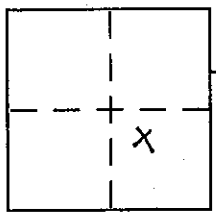

SEC. 27
T. 17 N.
R. 14 E.
M.D.B.&M.

CORNER TYPE

Government Corner	☐	Control	☐
Meander	☐	Property	☒
Rancho	☐	Other	☐

Date of Survey 6-15-2006

COORDINATES (Optional)

N. _____
E. _____
Zone _____ NAD27 ☐ NAD83 ☐
NAD83 Epoch _____
Elev. _____
Vert. Datum: NGVD29 ☐ NAVD88 ☐
Meas. Units: Metric ☐ Imperial ☐

Corner – Left as found ☐ Found and tagged ☐ Established ☐ Reestablished ☒ Rebuilt ☐

Identification and type of corner found: Evidence used to identify or procedure used to establish or reestablish the corner:

USED THE RECORD DIMENSIONS AND THE FOUND MONUMENTS AS PER 6/MAPS/1, O.R.P.C., TO REESTABLISH THE MISSING CORNERS OF LOT 15, BLOCK "L", AS SHOWN ON THE ACCOMPANYING PLAT.

A description of the physical condition of the monument as found and as set or reset:

SET 5/8" REBAR WITH YELLOW PLASTIC CAP MARKED LS 7429.

BOOK 10 CORNER RECORDS PAGE 100

SURVEYOR'S STATEMENT

This Corner Record was prepared by me or under my direction in conformance with the Land Surveyor's Act on June 26 2006.

Signed [signature] P.L.S or R.C.E. No. 7429

LICENSED LAND SURVEYOR
MATTHEW S. WEBB
Exp. 12-31-07
No. 7429
STATE OF CALIFORNIA

COUNTY SURVEYOR'S STATEMENT

This Corner Record was received 10-15-07

and examined and filed OCT. 19 2007

Signed [signature] P.L.S or R.C.E. No. 6158

Title DEPUTY COUNTY SURVEYOR

LICENSED LAND SURVEYOR
CHARLES B. GRANT
Exp. 3-31-08
No. 6158
STATE OF CALIFORNIA

County Surveyor's Comment _____

PLAT OF SURVEY

LOT 15, BLOCK "L", ICE LAKES SUBDIVISION NO. 2, BOOK G, OF MAPS, AT PAGE 1, OFFICIAL RECORDS PLACER COUNTY, CALIFORNIA. A PORTION OF THE S.E. 1/4 OF SECTION 27, TOWNSHIP 17 N., RANGE 14 E., M.D.B. & M.

SCALE 1" = 50' DATE OF SURVEY 6/15/2006

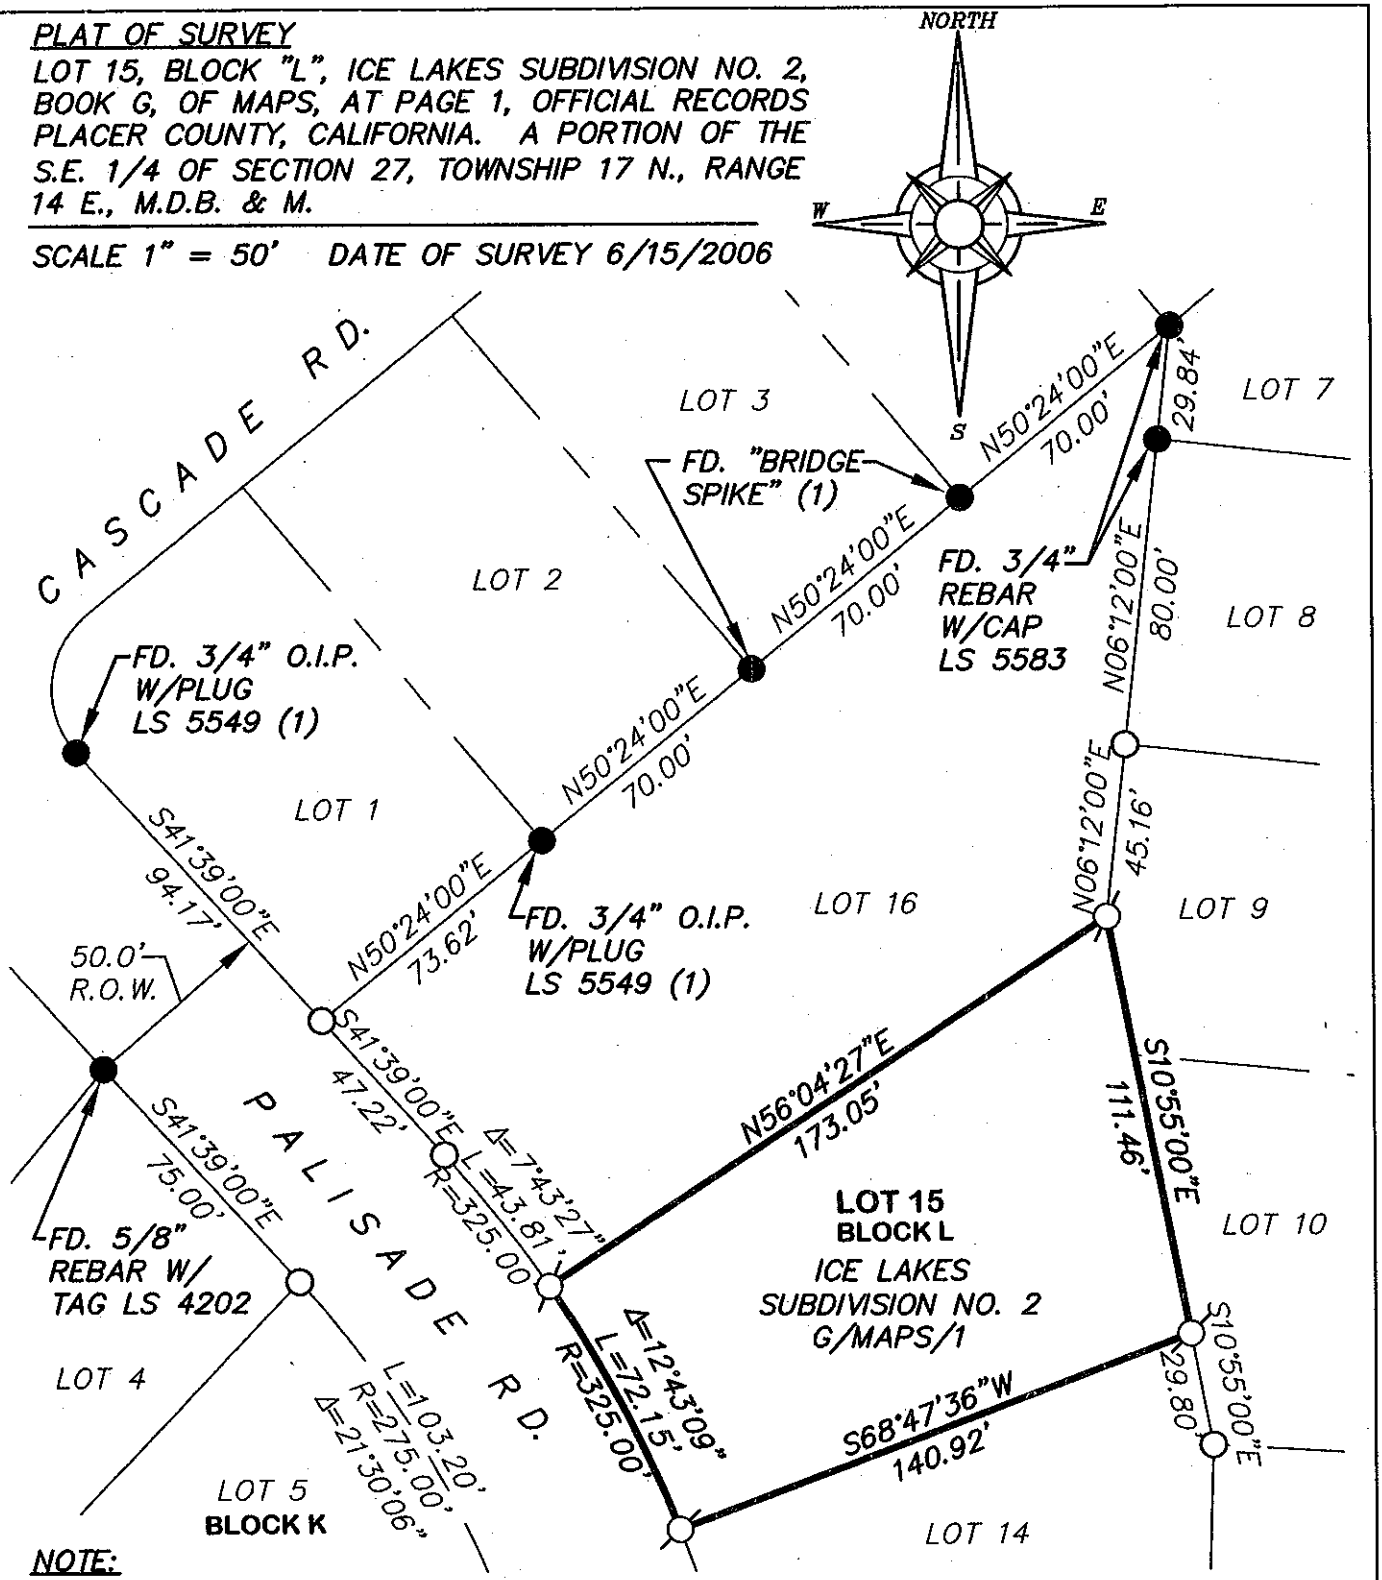

NOTE:

ALL BEARINGS AND DISTANCES SHOWN HEREON ARE RECORD PER G/MAPS/1, O.R.P.C.

● FOUND MONUMENT AS SHOWN HEREON

SET 5/8" REBAR WITH YELLOW PLASTIC CAP L.S. 7429

○ DIMENSION PT (NOTHING FOUND OR SET)

(1) RECORD PER BOOK 3, COR. RECORDS, PAGE 17, O.R.P.C

J/N 874.00

BOOK 10 CORNER RECORDS PAGE 100