CORNER RECORD

COUNTY OF PLACER, CALIFORNIA

~~City~~ of COUNTY OF PLACER

Document Number

Brief Legal Description LOT 56 CHRISTAIN VALLEY PARK 2A - H/MAPS/23

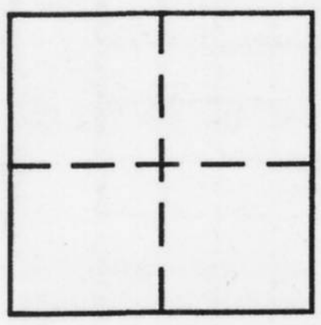

SEC. 15
T13N
R8E

CORNER TYPE

Government Corner ☐ Control ☐
Meander ☐ Property ☒
Rancho ☐ Other ☐
Date of Survey

COORDINATES
(Optional)

N.
E.
Zone Datum
Elev.

Corner — Left as found ☐ Found and tagged ☐ Established ☐ Reestablished ☒ Rebuilt ☐

Identification and type of corner found: Evidence used to identify or procedure used to establish or reestablish corner:

SEE MAP
Found ½" Rebars Typical of corners set by Kendall. Placed LS 3062 tags on each of them

A description of the physical condition of the monument as found and as set or reset:

SEE MAP
Placed LS 3062 Tags on corners found

BOOK 10 CORNER RECORDS PAGE 17

SURVEYOR'S STATEMENT

This Corner Record was prepared by me or under my direction in conformance with the Land Surveyors' Act on JULY 15 2005.

Signed Emerson L Smith L.S. or R.C.E. Number LS 3062

LICENSED LAND SURVEYOR
EMERSON L. SMITH
LS 3062
Ex
6/30/06
STATE OF CALIFORNIA

COUNTY SURVEYOR'S STATEMENT

This Corner Record was received NOV. 21 2005 and examined and filed DEC. 6 2005.

Signed Charles B. Grant LS 6158 Title DEPUTY COUNTY SURVEYOR

LICENSED LAND SURVEYOR
CHARLES B. GRANT
Exp. 3-31-06
No. 6158
STATE OF CALIFORNIA

County Surveyor's Comment

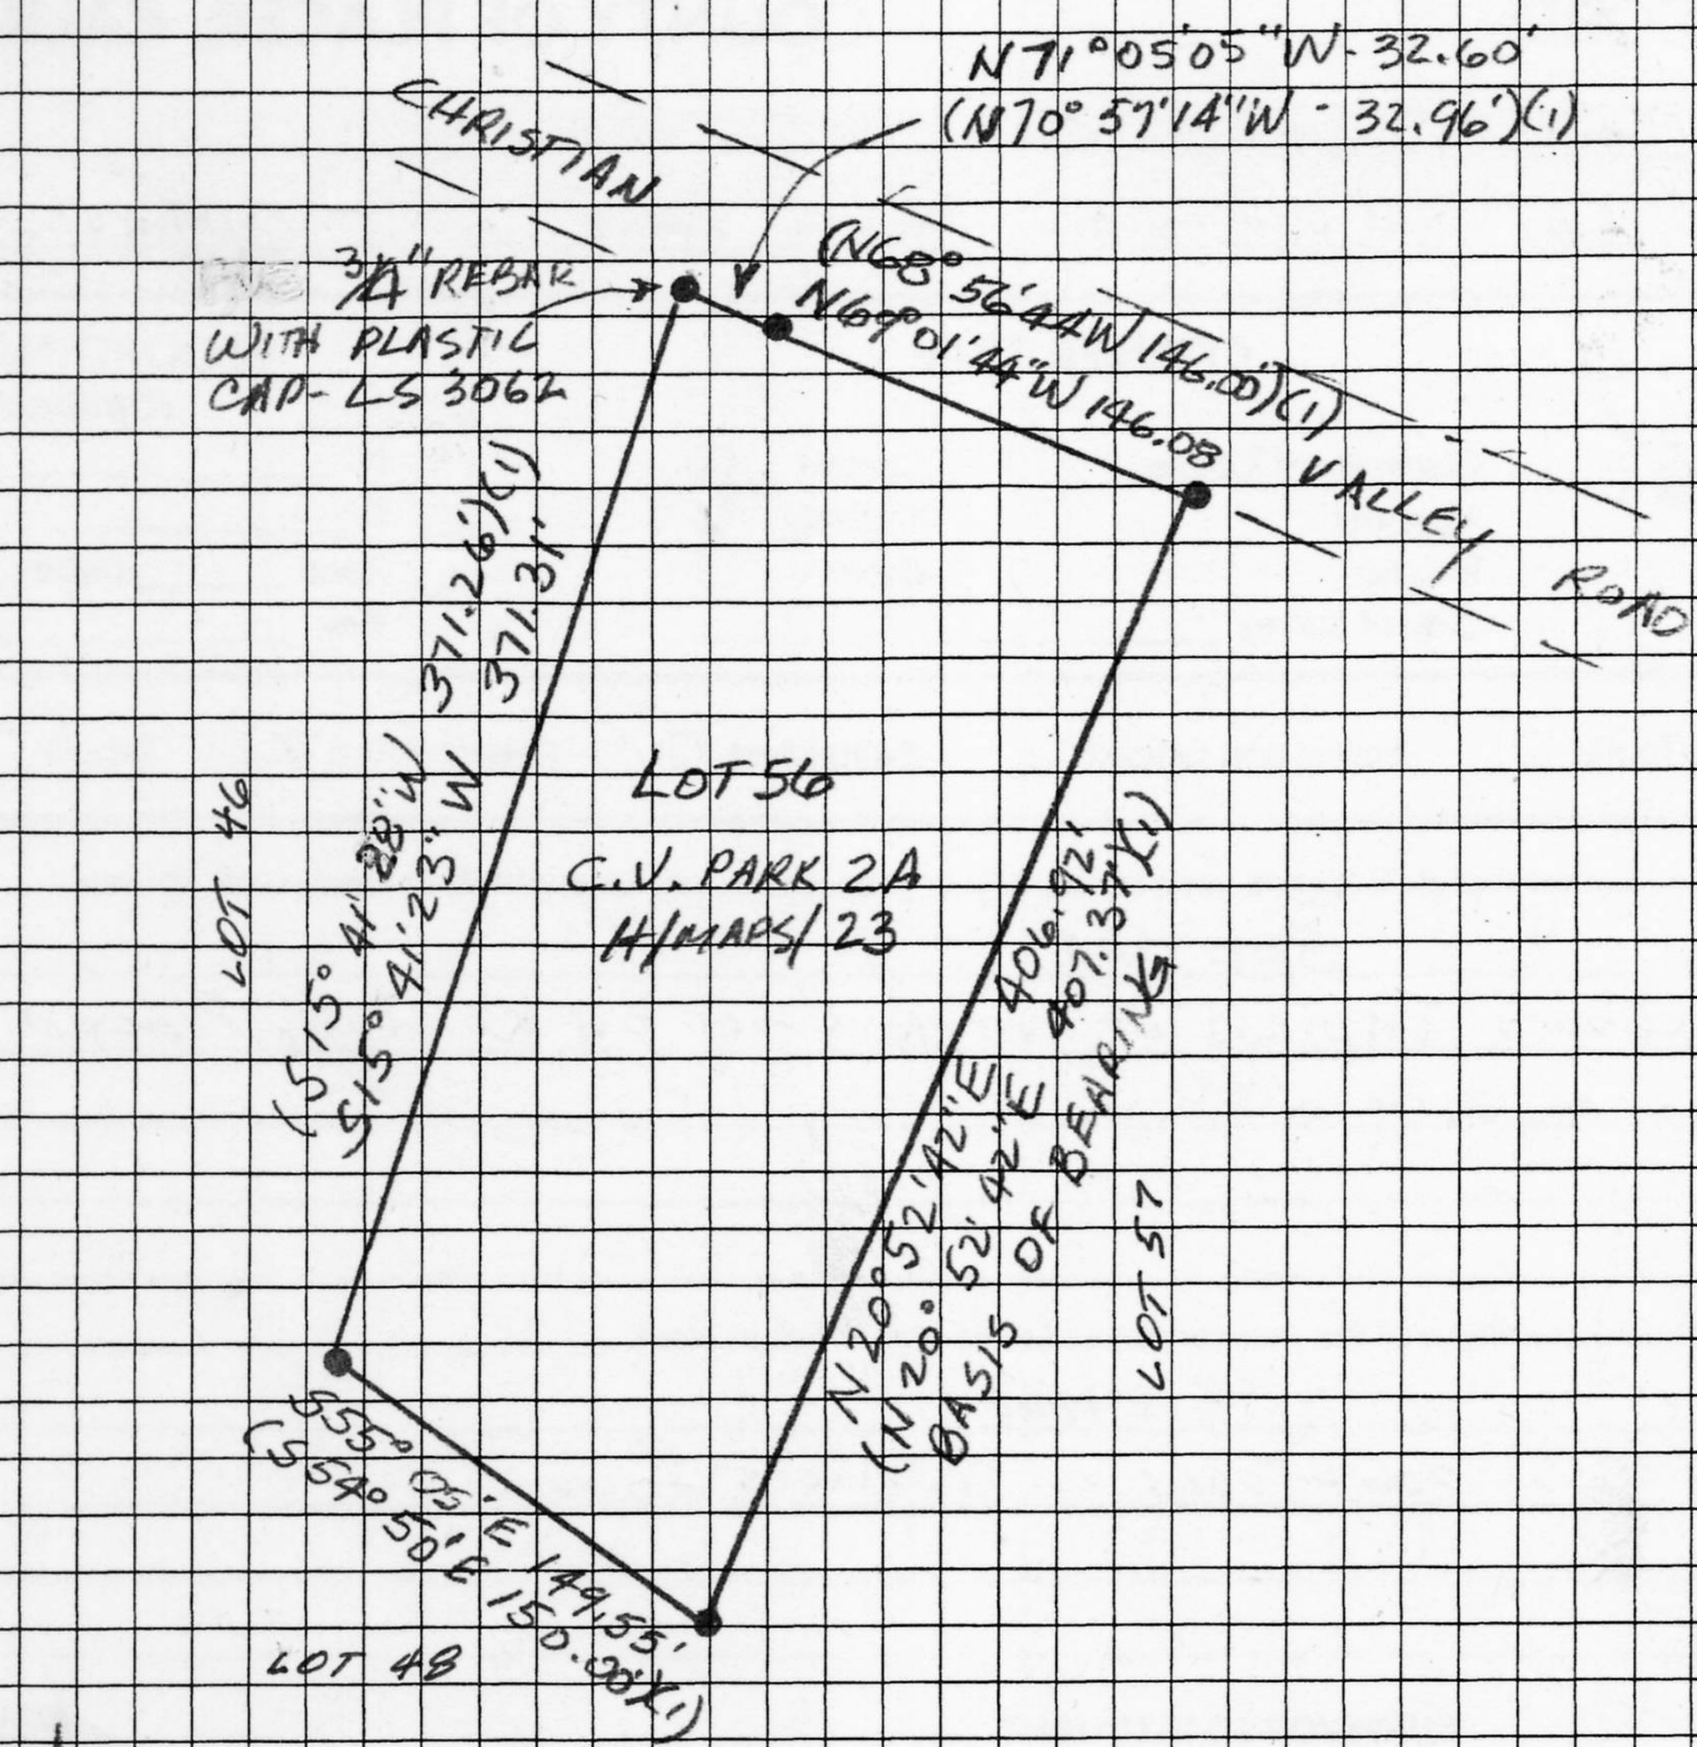

N

MAP SHOWING SURVEY OF LOT 56
C.V. PARK UNIT 2A FOR ROBERT BRONSON

SCALE: 1" = 100' JULY 2005

EMERSON L. SMITH LS 3062

● = FOUND 1/2" REBAR, AFFIXED LS 3062 TAG
UNLESS OTHERWISE NOTED
(1) RECORD PER H/MAPS/23