CORNER RECORD

City of AUBURN

Document Number

County of PLACER, California

Brief Legal Description STONECREST - BOOK "M" MAPS, PAGE 77

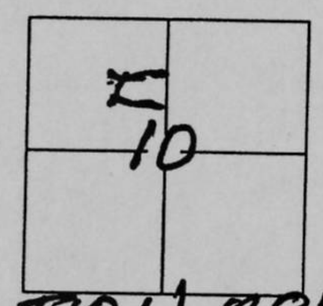

T12N-R8E

CORNER TYPE

Government Corner	☐	Control	☐
Meander	☐	Property	☑
Rancho	☐	Other	☐

Date of Survey 9-2-2005

COORDINATES(Optional)

N.

E.

Zone NAD27 ☐ NAD83 ☐

NAD83 Epoch

Elevation

Vert. Datum: NGVD29 ☐ NAV88 ☐

Meas. Units: Metric ☐ Imperial ☐

Corner - Left as found ☐ Found and tagged ☐ Established ☐ Reestablished ☑ Rebuilt ☐

Identification and type of corner found: Evidence used to identify or procedure used to establish or reestablish the corner:

RESET MONUMENTS FROM EXISTING BUILDING CORNERS AS SHOWN ON RECORD MAP

A description of the physical condition of the monument as found and as set or reset: NORTH BOUNDARY CORNERS MISSING - RESET

SURVEYOR'S STATEMENT

This Corner Record was prepared by me or under my direction in conformance with the Land Surveyor's Act on 3 September, 2005

Signed Ralph Miller P.L.S. or R.C.E. Number L53639

LICENSED LAND SURVEYOR RALPH MILLER SEAL NO. 3639 Exp. 6/30/2006 STATE OF CALIFORNIA

COUNTY SURVEYOR'S STATEMENT

This Corner Record was received NOV 21, 2005, and examined

and filed DEC. 6 2005,

Signed Charles B. Grant P.L.S. ~~or R.C.E.~~ Number 6158

Title DEPUTY COUNTY SURVEYOR

County Surveyor's Comment

LICENSED LAND SURVEYOR CHARLES B. GRANT Exp. 3-31-06 No. 6158 STATE OF CALIFORNIA

BOOK 10 OF CORNER RECORDS PAGE 21

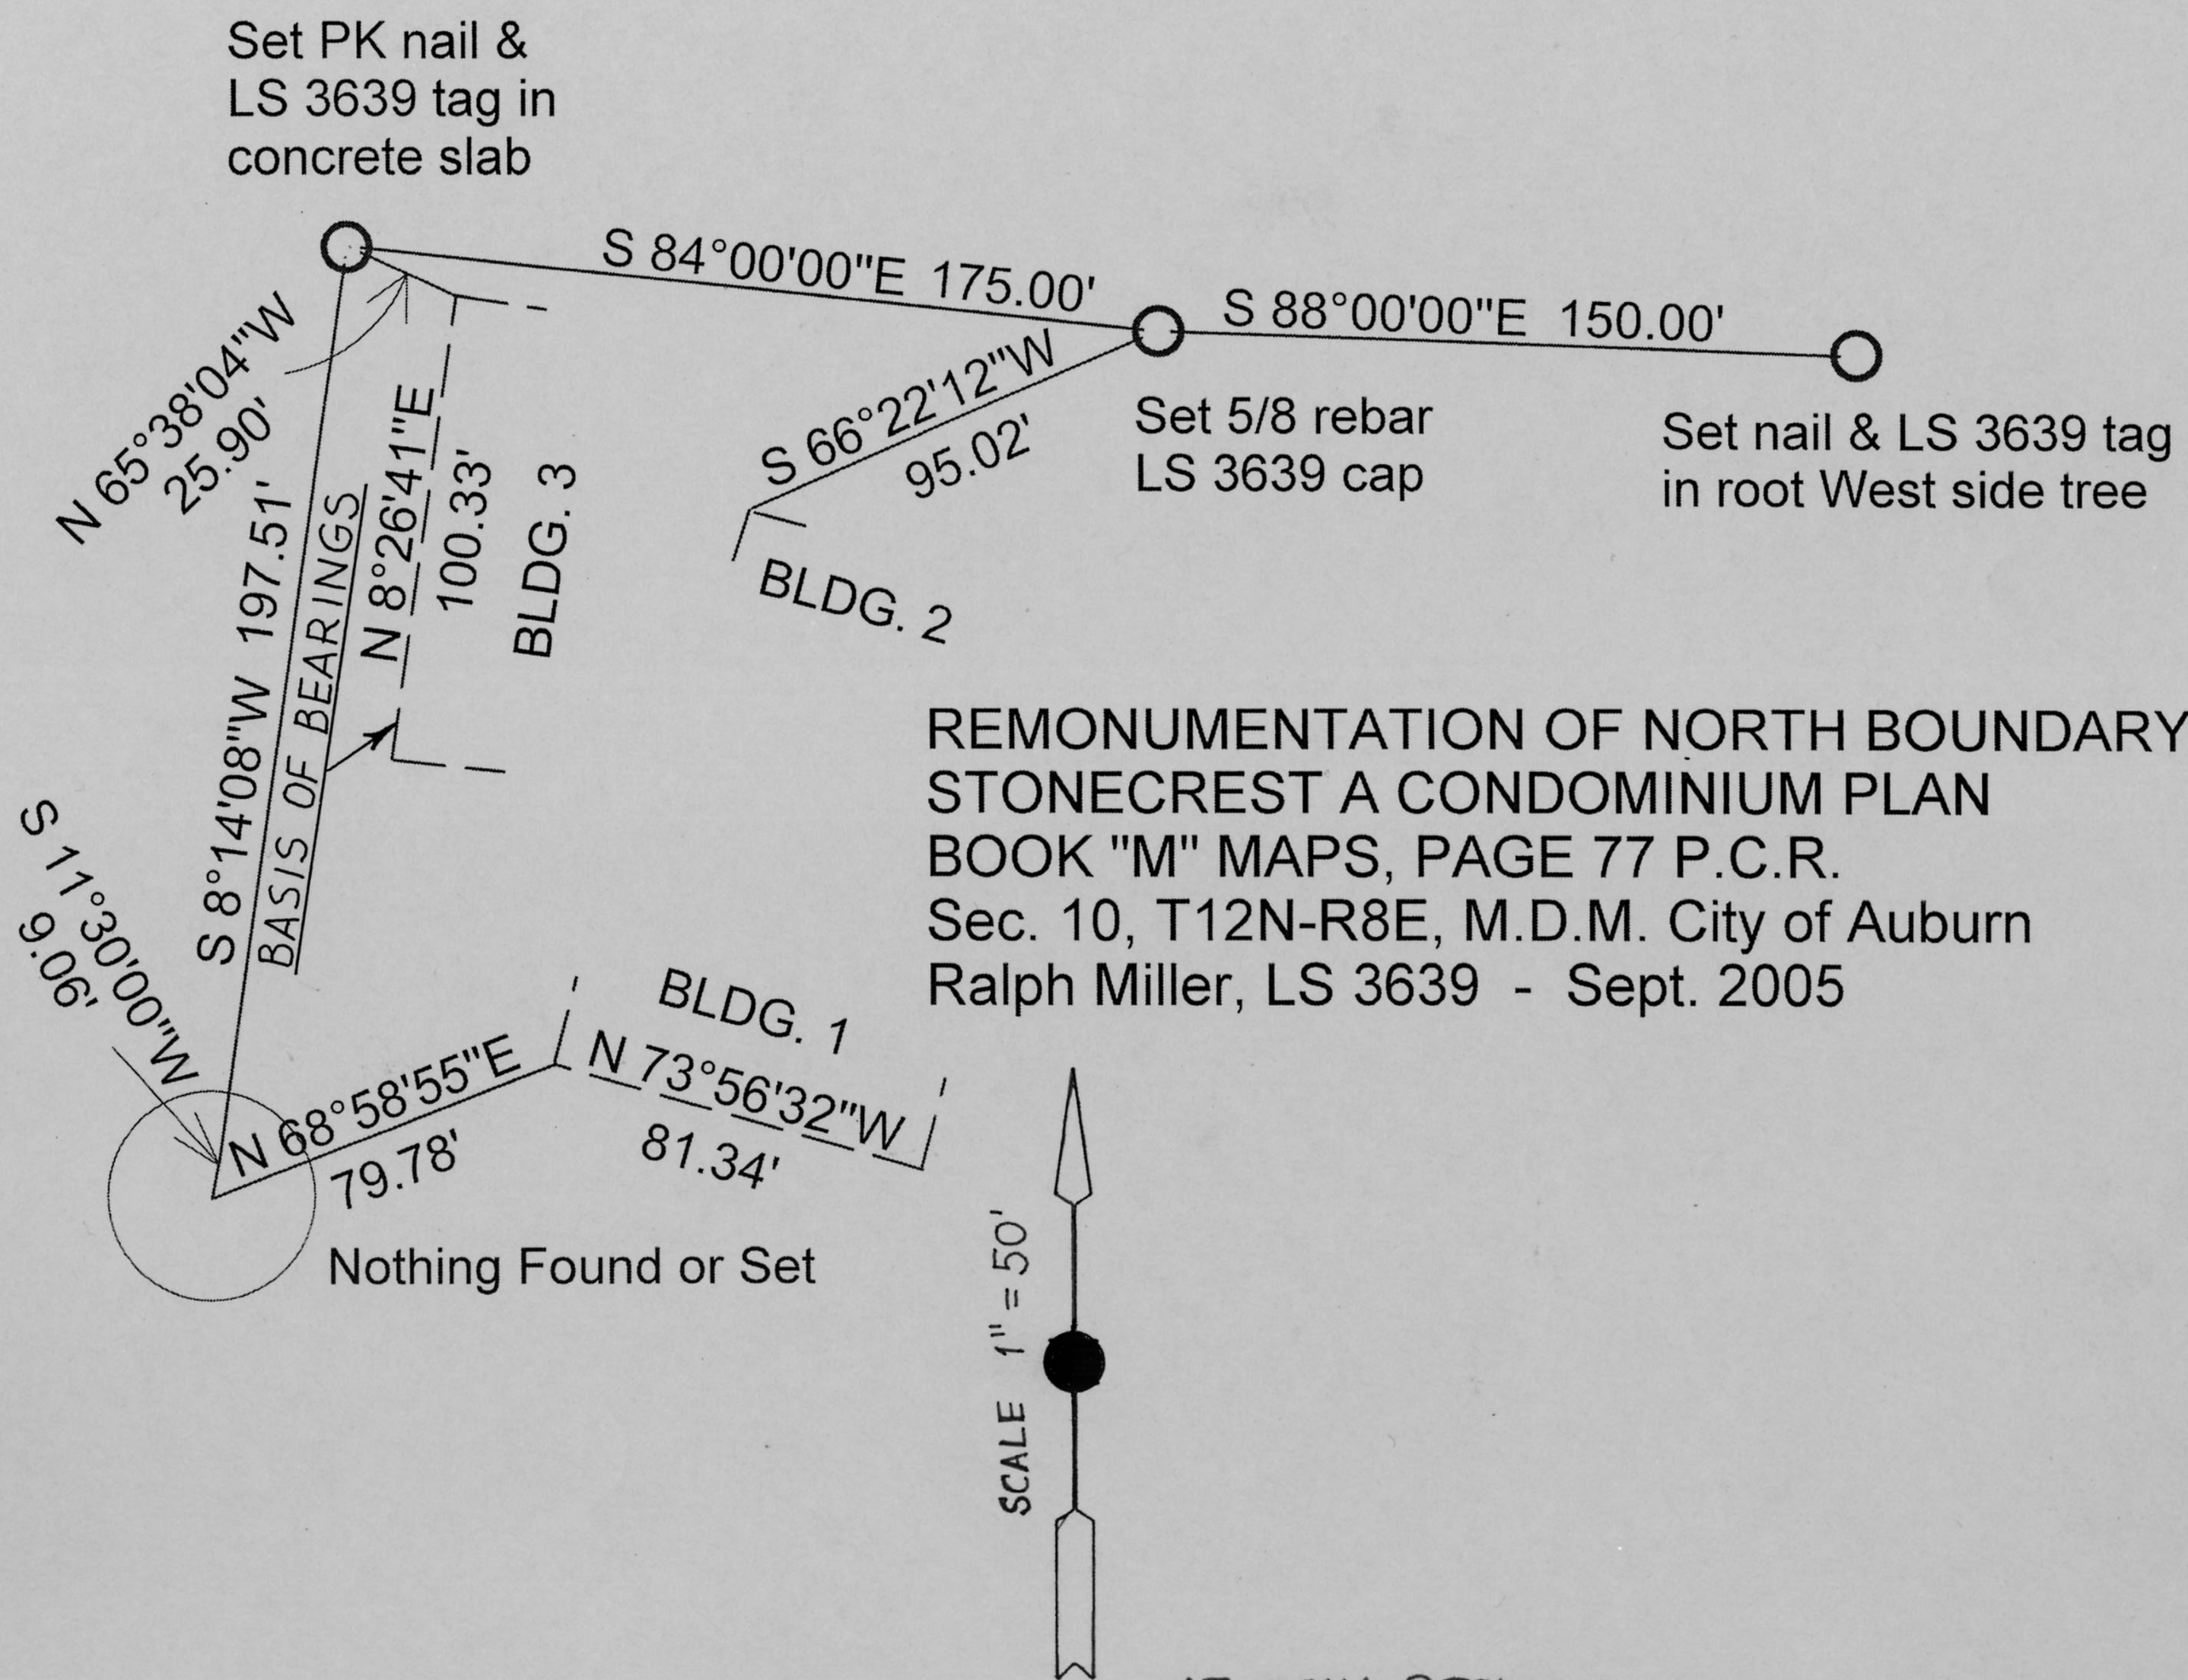

REMONUMENTATION OF NORTH BOUNDARY
STONECREST A CONDOMINIUM PLAN
BOOK "M" MAPS, PAGE 77 P.C.R.
Sec. 10, T12N-R8E, M.D.M. City of Auburn
Ralph Miller, LS 3639 - Sept. 2005

BOOK 10 OF CORNER RECORDS PAGE 21