CORNER RECORD

Document Number _____

City of KINGS BEACH County of PLACER, California

Brief Legal Description Lot 38, Brockway Park No.1, Placer County, California, Bk.D/MAPS/Pg.51

T.16N., R.18E., MDM

CORNER TYPE

Government Corner ☐ Control ☐
Meander ☐ Property ☒
Rancho ☐ Other ☐
Date of Survey October 19, 2000

COORDINATES (Optional)

N. _____
E. _____
Zone _____ Datum _____
Elev. _____

Corner - Left as found ☐ Found and tagged ☐ Established ☐ Reestablished ☒ Rebuilt ☐

Identification and type of corner found: Evidence used to identify or procedure used to establish or reestablish the corner:

Used previously set Reference Points and dimensions to re-establish southeast property corner.

A description of the physical condition of the monument as found and as set or reset:

Set monument as shown.

SURVEYOR'S STATEMENT

This Corner Record was prepared by me or under my direction in conformance with the Land Surveyors' Act on November 30 2005.

Signed _____ L.S. or R.C.E. Number R.C.E. 20257

REGISTERED PROFESSIONAL ENGINEER
KENNETH B. FOSTER
No. 20257
Exp. 9-30-07
CIVIL
STATE OF CALIFORNIA

COUNTY SURVEYOR'S STATEMENT

This Corner Record was received DEC. 16, 2005 and examined and filed JAN. 5 2006.

Signed Charles B. Grant LS 6158 Title DEPUTY COUNTY SURVEYOR

LICENSED LAND SURVEYOR
CHARLES B. GRANT
Exp. 3-31-06
No. 6158
STATE OF CALIFORNIA

County Surveyor's Comment :

K.B.FOSTER CIVIL ENGINEERING,INC.

BOOK 10 OF CORNER RECORDS PAGE 25

NOTES:

RP-1 : NAIL IN PAVEMENT
22.15' FROM CORNER.

RP-2 : NAIL IN PAVEMENT
19.96' FROM CORNER.

NORTH
SCALE 1"= 30'

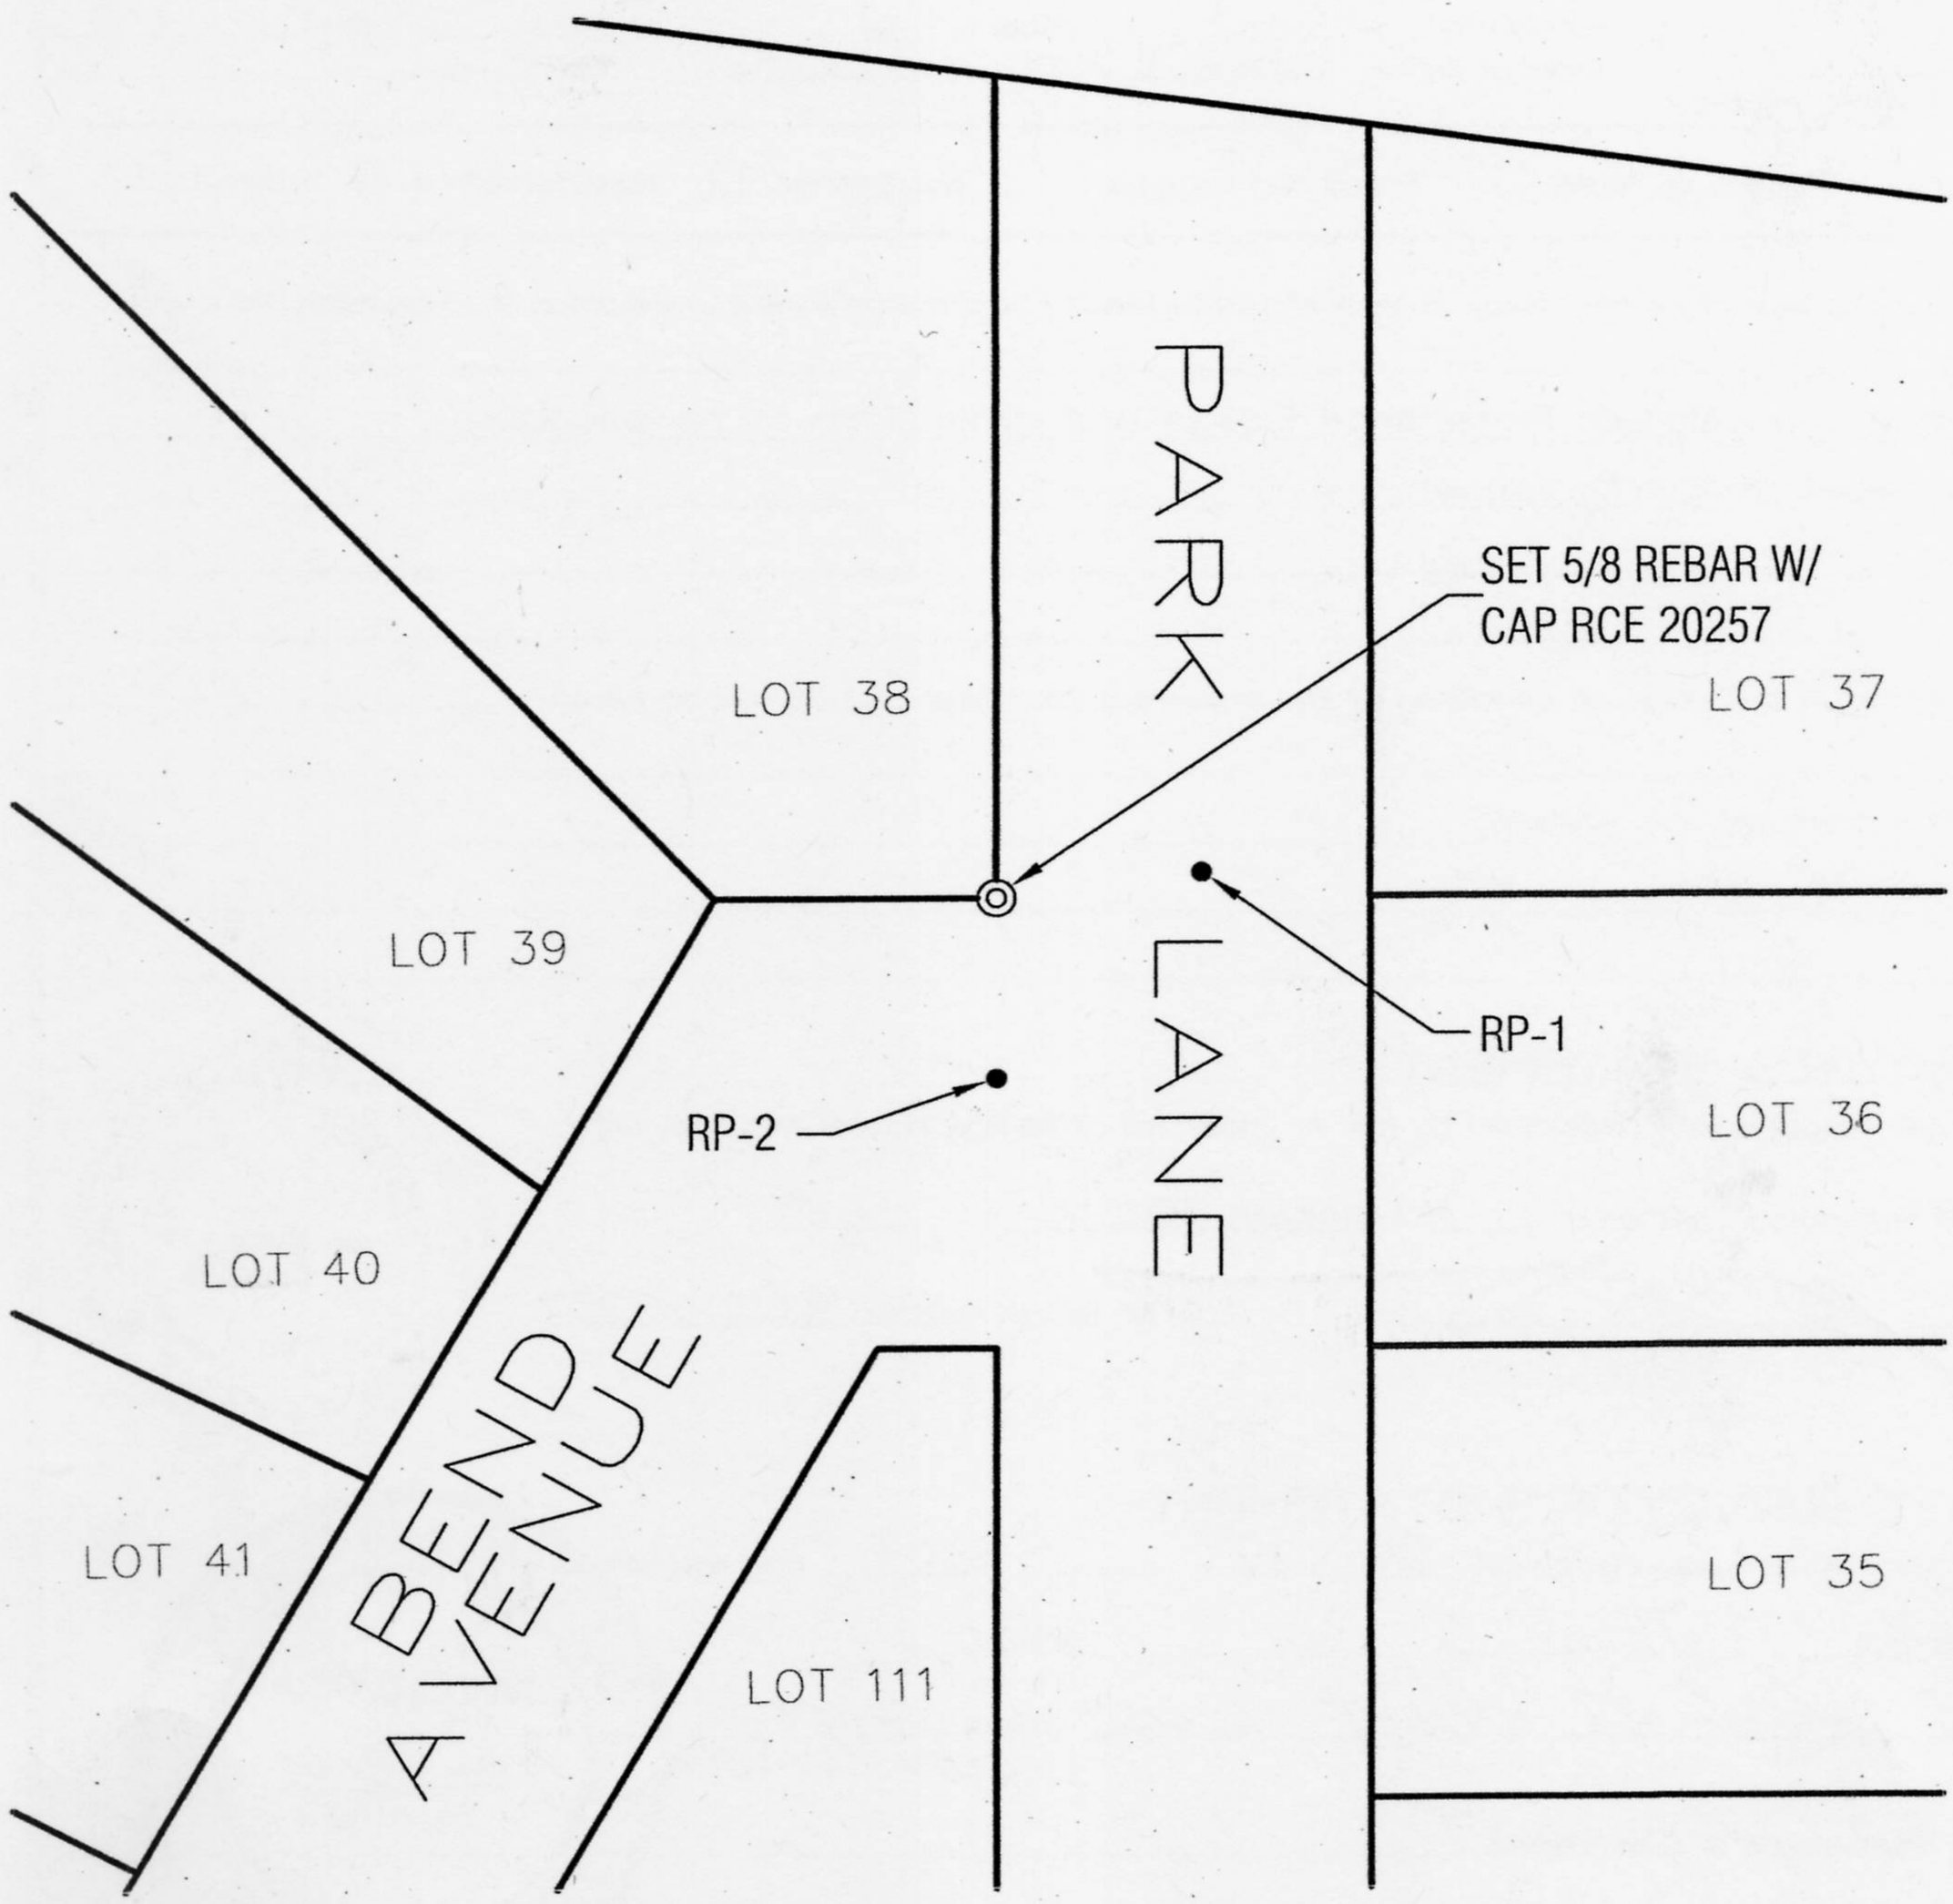

BOOK 10 OF CORNER RECORDS PAGE 25

K.B.FOSTER
CIVIL ENGINEERING,INC.

SCALE: 1"=30'

PAGE 2 OF 2
NOV. 30, 2005
JOB # 00305