CORNER RECORD

COUNTY OF PLACER, CALIFORNIA

City of _____ Document Number _____

Brief Legal Description PARCEL MAP No. 71264 7-PM-15

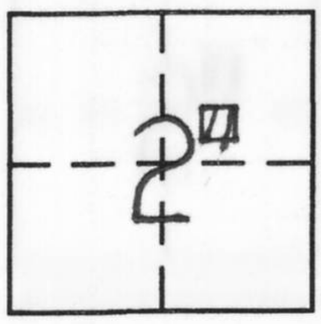

N.E. 1/4
SEC. 2
T. 10 N.
R. 7 E.
M.D.M.

CORNER TYPE

Government Corner ☐ Control ☐
Meander ☐ Property ☑
Rancho ☐ Other ☐
Date of Survey MAY 4, 05

COORDINATES
(Optional)

N. _____
E. _____
Zone _____ Datum _____
Elev. _____

Corner — Left as found ☑ Found and tagged ☐ Established ☐ Reestablished ☑ Rebuilt ☐

Identification and type of corner found: Evidence used to identify or procedure used to establish or reestablish corner:

FOUND R×R SPIKES IN TRAVELED WAY of JOE RODGERS Road Per PARCEL MAP No. 71264 AT BOOK 7 of PARCEL MAPS PAGE 15, O.R.P.C. ESTABLISHED REFERENCE POINTS FROM FOUND MONUMENTS PRIOR TO ASPHALT OVERLAY.

A description of the physical condition of the monument as found and as set or reset:

FROM REFERENCE POINTS SET P•K NAIL W/ 1¼" BRASS WASHER STAMPED "PLA CO SURVEY" CENTERED OVER FOUND MONUMENTS AFTER ASPHALT OVERLAY

BOOK 10 CORNER RECORDS PAGE 36

SURVEYOR'S STATEMENT

This Corner Record was prepared by me or under my direction in conformance with the Land Surveyors' Act on DECEMBER 15 20 05.

Signed _____ L.S. or R.C.E. Number LS 7887

LICENSED LAND SURVEYOR JAMES J. MARTIN Exp. 3-31-07 7887 STATE OF CALIFORNIA

COUNTY SURVEYOR'S STATEMENT

This Corner Record was received DEC. 20 20 05 and examined and filed JAN. 5 20 06.

Signed Charles B. Grant LS 6158 Title DEPUTY COUNTY SURVEYOR

LICENSED LAND SURVEYOR CHARLES B. GRANT Exp. 3-31-06 No. 6158 STATE OF CALIFORNIA

County Surveyor's Comment _____

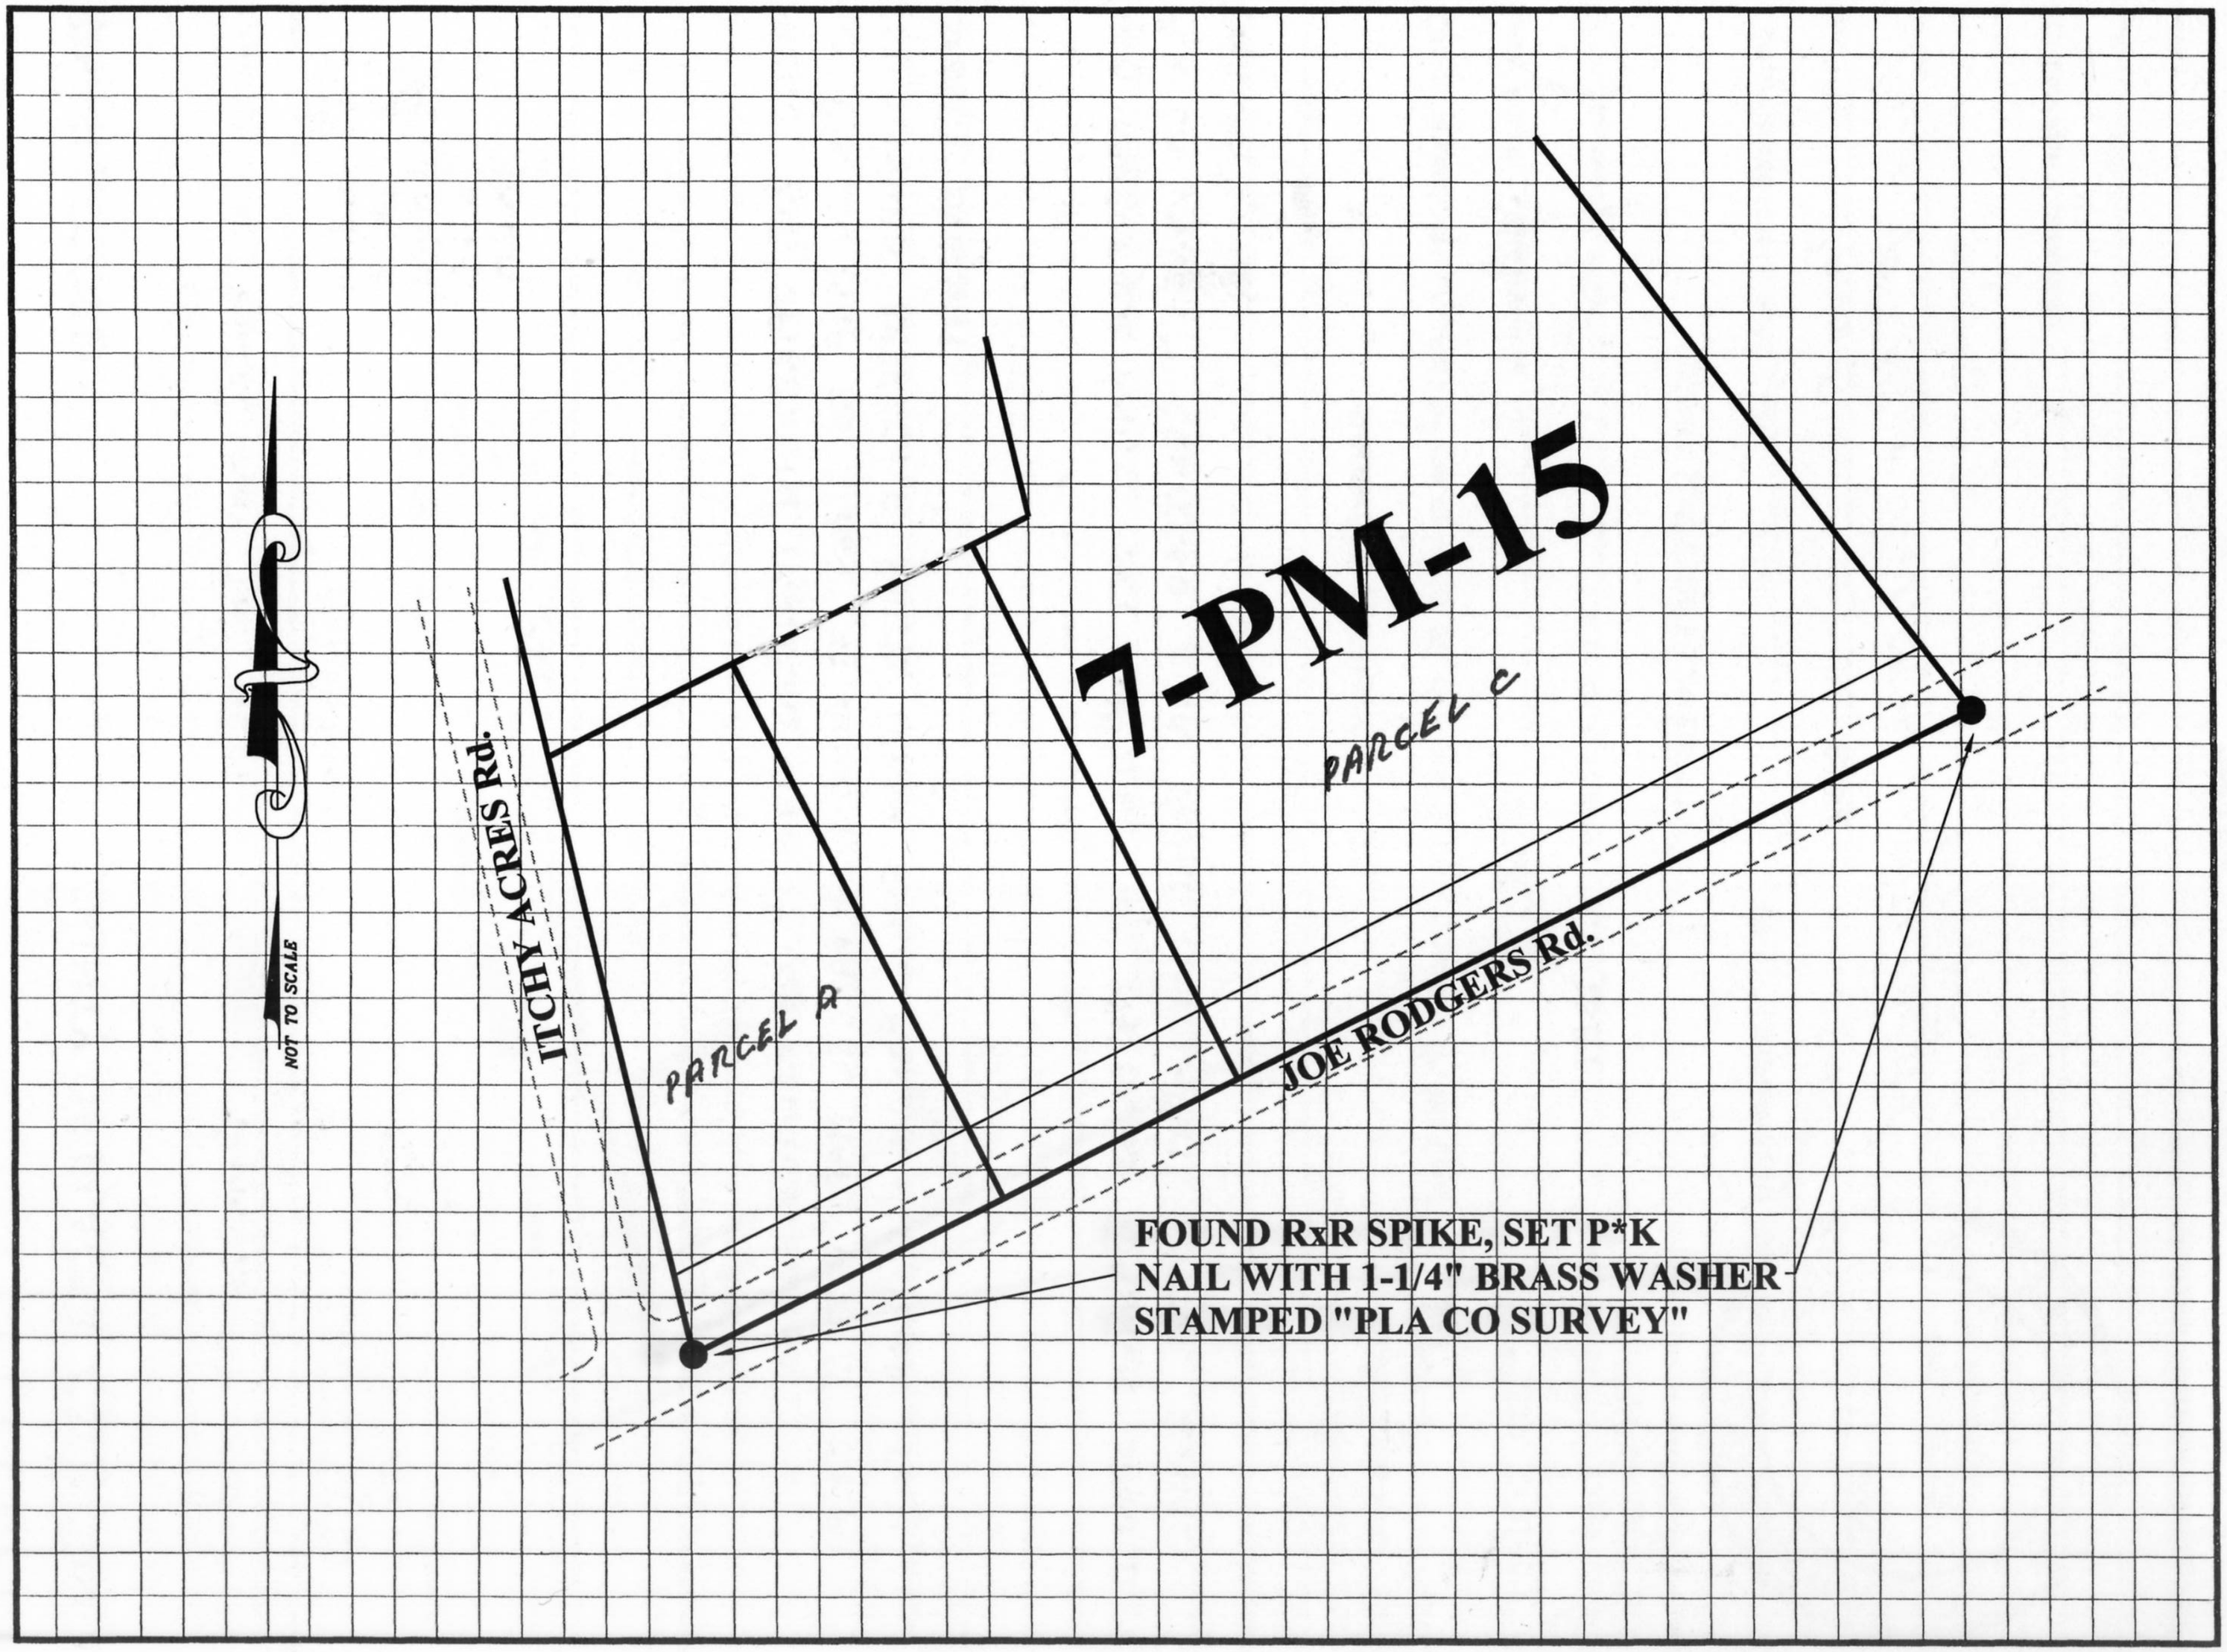
7-PM-15
PARCEL C
PARCEL A
ITCHY ACRES Rd.
JOE RODGERS Rd.
NOT TO SCALE
FOUND RxR SPIKE, SET P*K
NAIL WITH 1-1/4" BRASS WASHER
STAMPED "PLA CO SURVEY"