CORNER RECORD

COUNTY OF PLACER, CALIFORNIA

City of _____ Document Number _____

Brief Legal Description PARCEL MAP No. 70143 4-PM-105

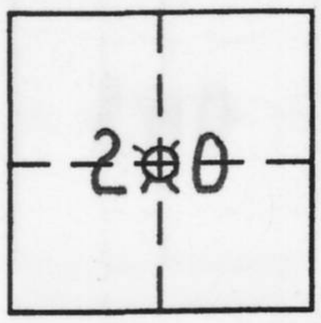

Sec. 20
T. 13 N.
R. 8 E.
M.D.M.

CORNER TYPE

Government Corner ☐ Control ☑
Meander ☐ Property ☐
Rancho ☐ Other ☐
Date of Survey June 1, 05

COORDINATES
(Optional)

N. _____
E. _____
Zone _____ Datum _____
Elev. _____

Corner — Left as found ☑ Found and tagged ☐ Established ☐ Reestablished ☑ Rebuilt ☐

Identification and type of corner found: Evidence used to identify or procedure used to establish or reestablish corner:
FOUND R-R SPIKE IN TRAVELED WAY of JOEGER Rd CALLED AS CENTER of SECTION 20, Per PARCEL MAP No. 70143 AT BOOK 4 of PARCEL MAPS, PAGE 105 D.R.P.C. FROM FOUND MONUMENT ESTABLISHED REFERENCE POINTS PRIOR TO CONSTRUCTION.

A description of the physical condition of the monument as found and as set or reset:
FROM REFERENCE POINTS SET MAG NAIL W/ 1¼" BRASS WASHER STAMPED "PLACER CO SURVEYOR" CENTERED OVER FOUND MONUMENT AFTER CONSTRUCTION.

BOOK 10 CORNER RECORDS PAGE 41

SURVEYOR'S STATEMENT

This Corner Record was prepared by me or under my direction in conformance with the Land Surveyors' Act on DECEMBER 23 20 05.

Signed _____ L.S. or R.C.E. Number L.S. 7887

LICENSED LAND SURVEYOR JAMES J. MARTIN Exp. 3-31-07 7887 STATE OF CALIFORNIA

COUNTY SURVEYOR'S STATEMENT

This Corner Record was received DEC. 30 20 05 and examined and filed JAN 5 20 06.

Signed Charles B. Grant LS 6158 Title DEPUTY COUNTY SURVEYOR

LICENSED LAND SURVEYOR CHARLES B. GRANT Exp. 3-31-06 No. 6158 STATE OF CALIFORNIA

County Surveyor's Comment _____

4-PM-105
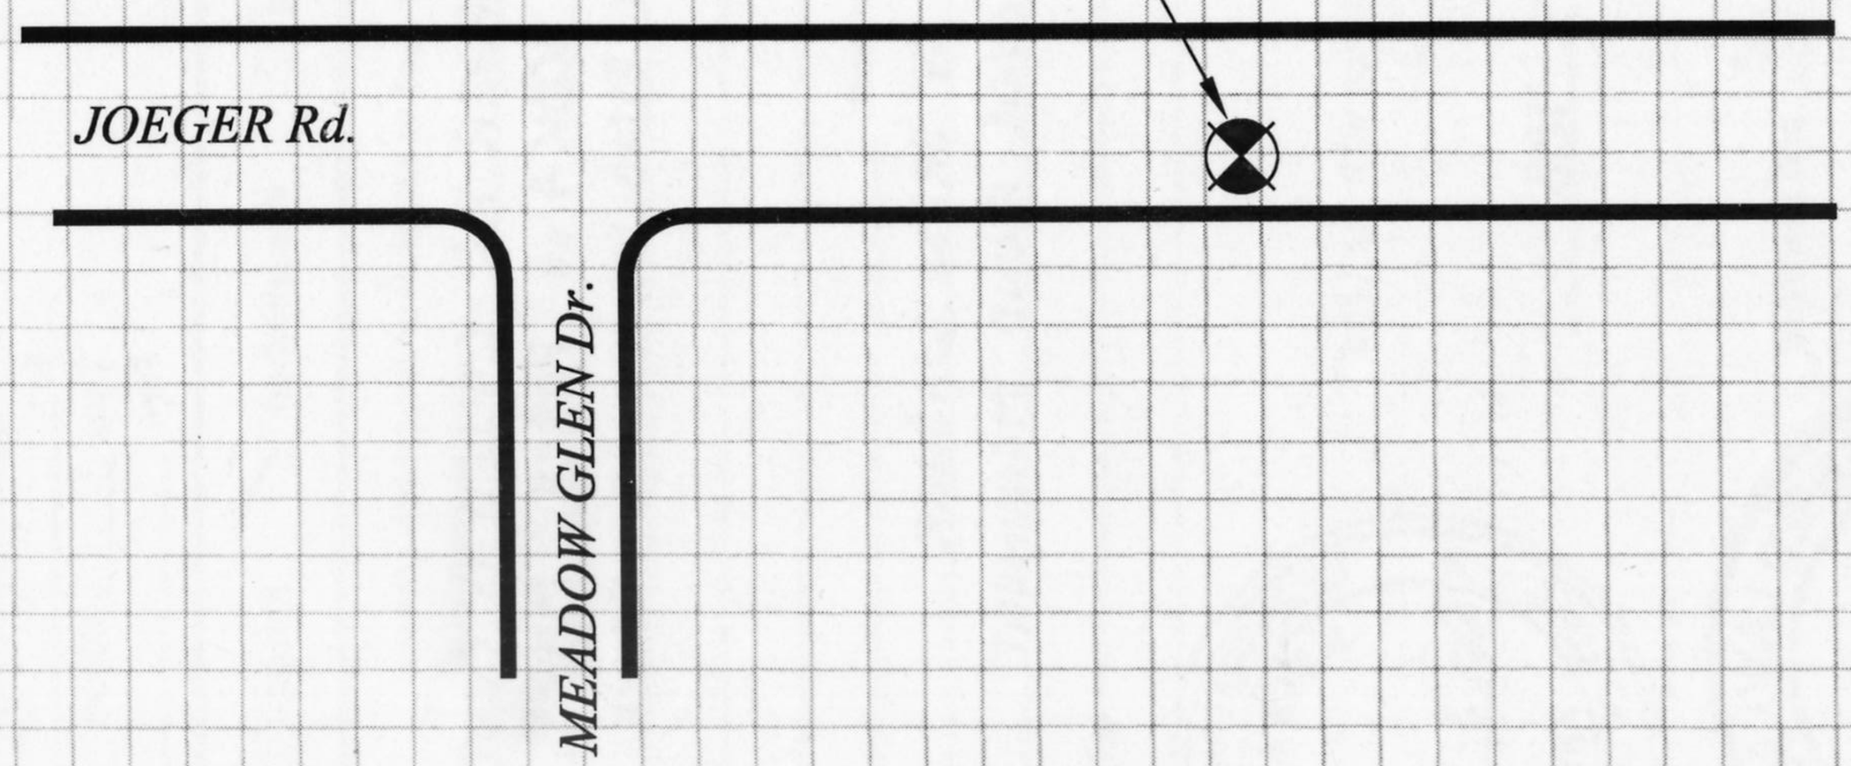
FOUND RxR SPIKE, CALLED AS CENTER OF SECTION, SET MAG NAIL W/ 1-1/4" BRASS WASHER STAMPED "PLACER CO SURVEYOR"