CORNER RECORD

COUNTY OF PLACER, CALIFORNIA

City of _____ Document Number _____

Brief Legal Description PARCEL MAP No. 71064 6-PM-74

NW ¼
Sec 11
T.10N.
R.7E.
M.D.M.

CORNER TYPE

Government Corner	☐	Control	☐
Meander	☐	Property	☑
Rancho	☐	Other	☐

Date of Survey MAR 8, 05

COORDINATES
(Optional)

N. _____
E. _____
Zone _____ Datum _____
Elev. _____

Corner — Left as found ☑ Found and tagged ☐ Established ☐ Reestablished ☑ Rebuilt ☐

Identification and type of corner found: Evidence used to identify or procedure used to establish or reestablish corner:

FOUND 1" I.P. IN TRAVELED WAY of EUREKA Rd. Per PARCEL MAP No. 71064 AT BOOK 6 of PARCEL MAPS, PAGE 74. FROM FOUND MONUMENTS ESTABLISHED REFERENCE POINTS PRIOR TO ASPHALT OVERLAY.

A description of the physical condition of the monument as found and as set or reset:

FROM REFERENCE POINTS SET MAG NAIL w/ 1¼" BRASS WASHER STAMPED "PLA CO SURVEY" CENTERED OVER FOUND MONUMENTS AFTER ASPHALT OVERLAY.

BOOK 10 CORNER RECORDS PAGE 48

SURVEYOR'S STATEMENT

This Corner Record was prepared by me or under my direction in conformance with the Land Surveyors' Act on DECEMBER 22 20 05.

Signed _____ L.S. or R.C.E. Number L.S. 7887

LICENSED LAND SURVEYOR
JAMES J. MARTIN
Exp. 3-31-07
7887
STATE OF CALIFORNIA

COUNTY SURVEYOR'S STATEMENT

This Corner Record was received DEC. 29 20 05 and examined and filed JAN. 5, 20 06.

Signed Charles B. Grant LS 6158 Title DEPUTY COUNTY SURVEYOR

LICENSED LAND SURVEYOR
CHARLES B. GRANT
Exp. 3-31-06
No. 6158
STATE OF CALIFORNIA

County Surveyor's Comment _____

BOOK 10 CORNER RECORDS PAGE 48
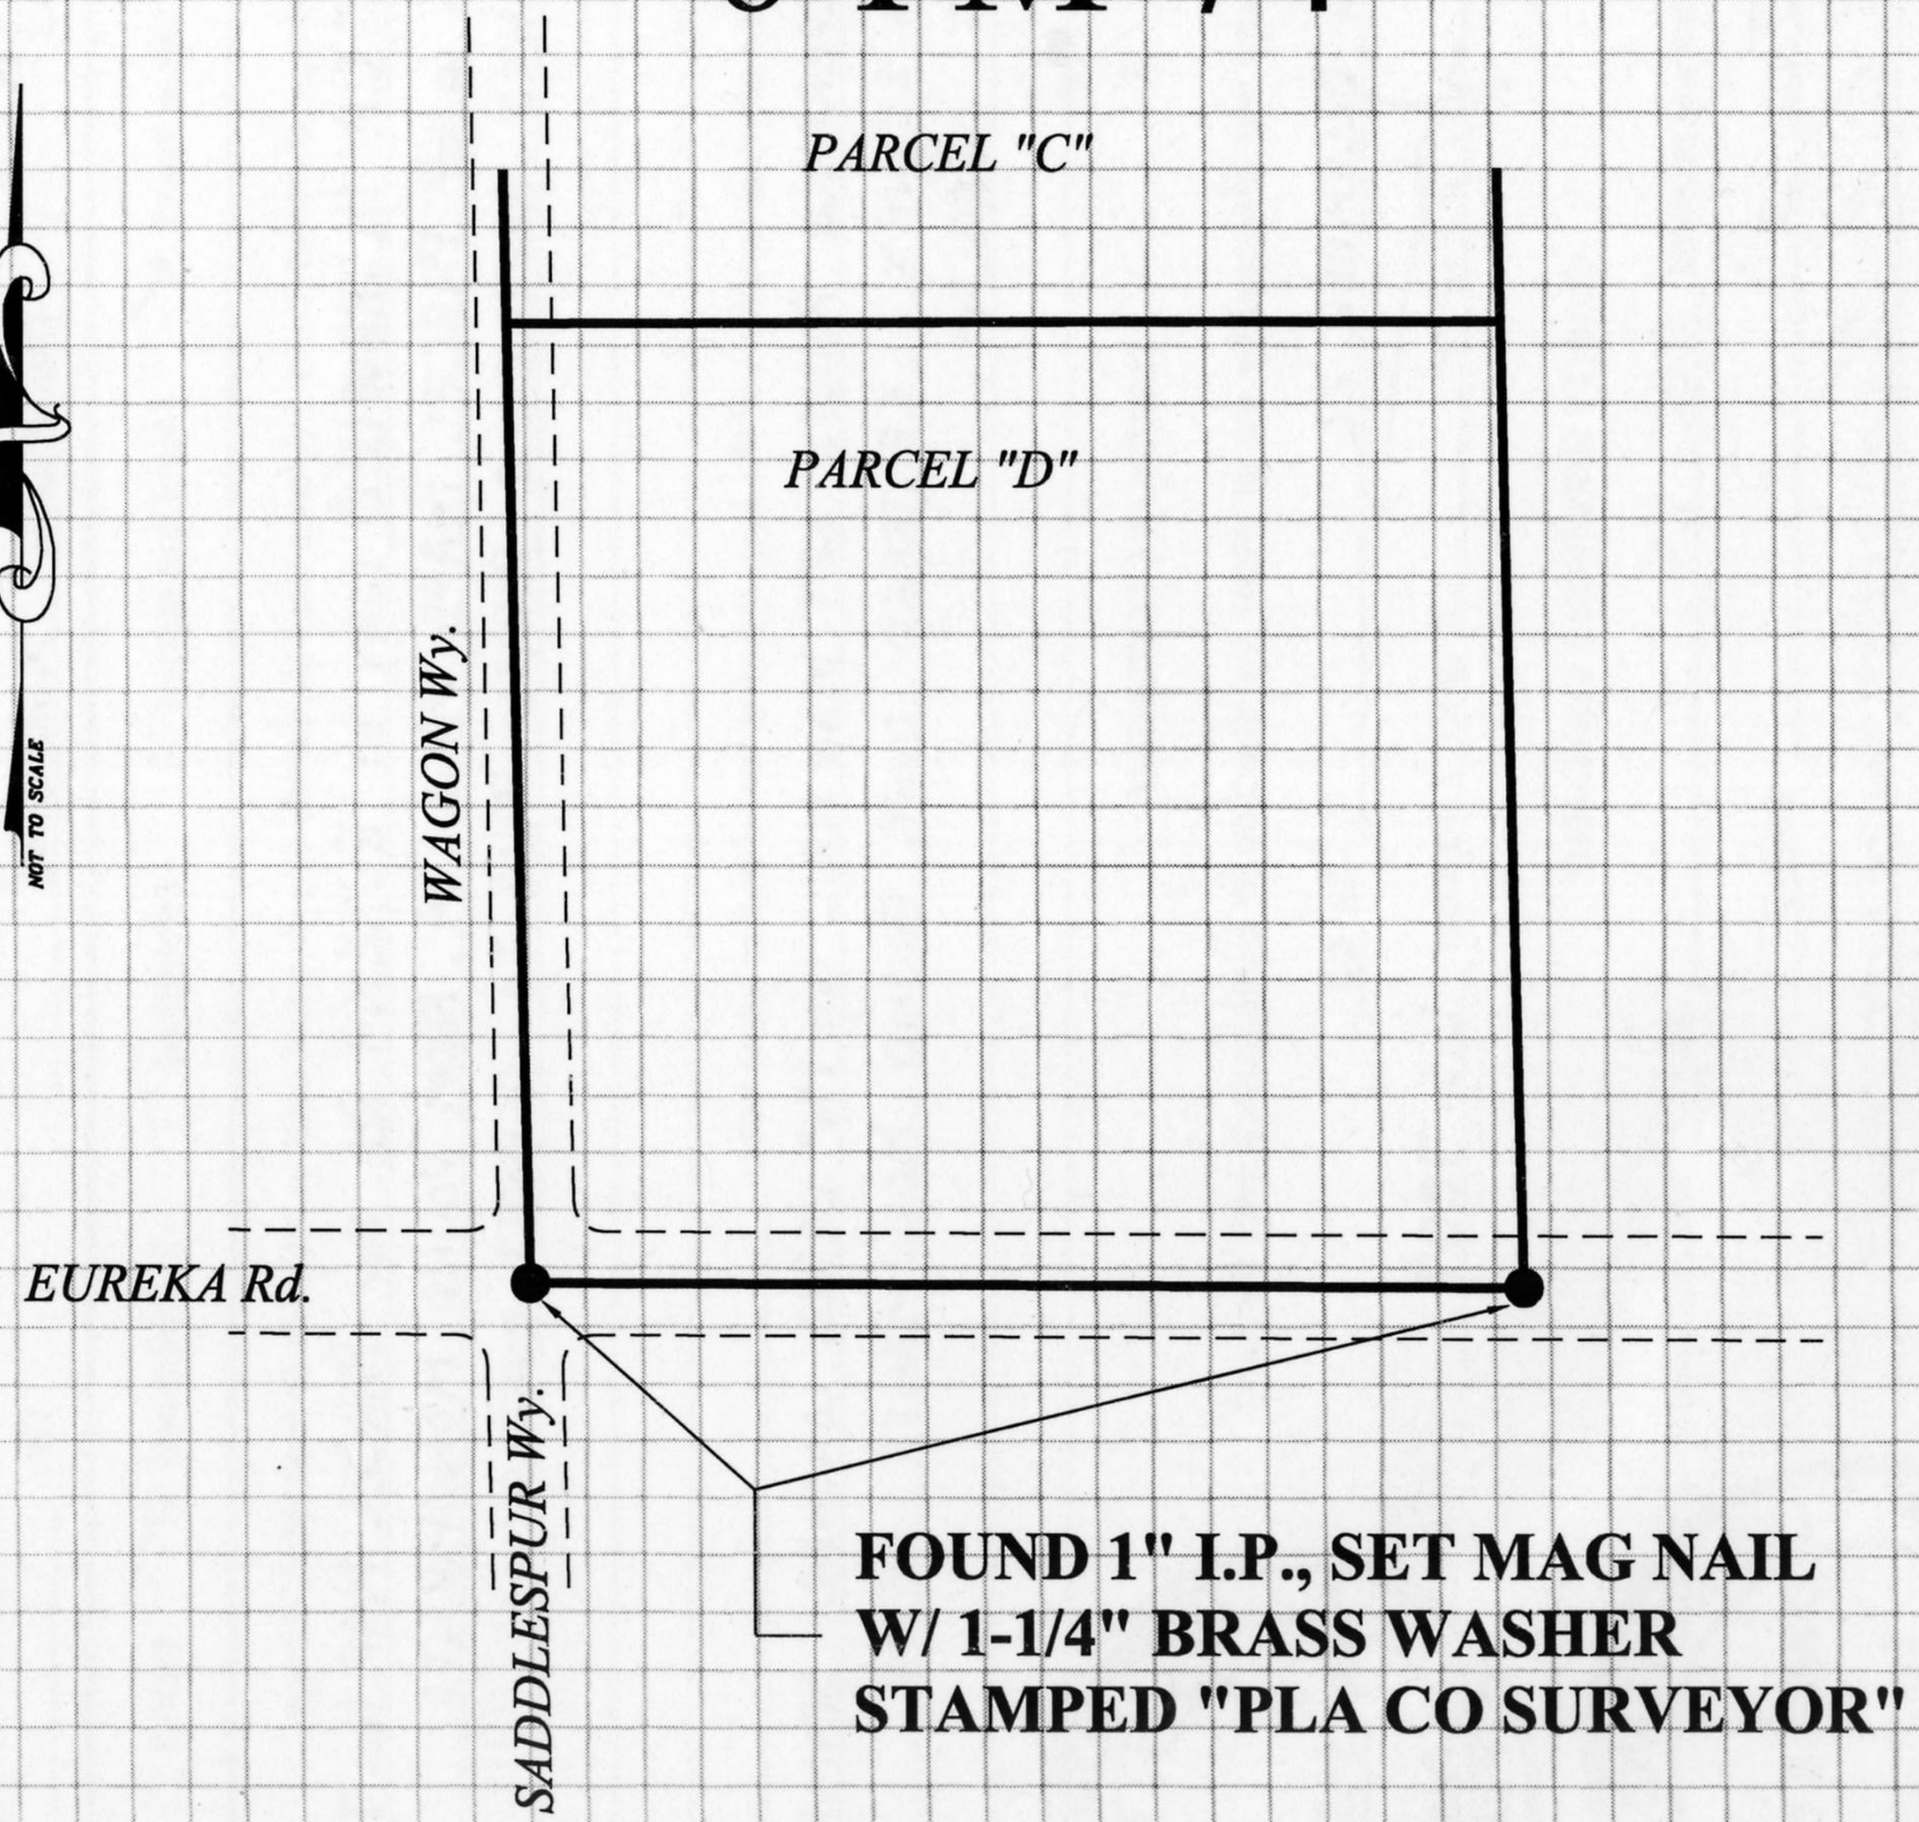
6-PM-74