CORNER RECORD

COUNTY OF PLACER, CALIFORNIA

City of _____ Document Number _____

Brief Legal Description PARCEL MAP No. 73997 18-PM-74

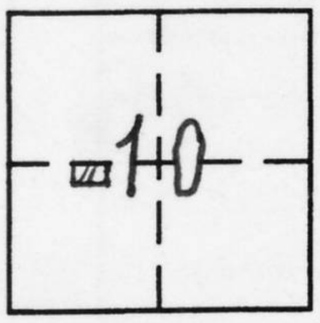

SW 1/4
Sec. 10
T. 10 N.
R. 7 E.
M.D.M.

CORNER TYPE

Government Corner ☐ Control ☐
Meander ☐ Property ☑
Rancho ☐ Other ☐
Date of Survey MAR. 8, 05

COORDINATES
(Optional)

N. _____
E. _____
Zone _____ Datum _____
Elev. _____

Corner — Left as found ☑ Found and tagged ☐ Established ☐ Reestablished ☑ Rebuilt ☐

Identification and type of corner found: Evidence used to identify or procedure used to establish or reestablish corner:
FOUND R.R SPIKE IN TRAVELED WAY of EUREKA Rd. Per PARCEL MAP No. 73997 AT BOOK 18 of PARCEL MAPS, PAGE 74 O.R.P.C. FROM FOUND MONUMENT ESTABLISHED REFERENCE POINTS PRIOR TO ASPHALT OVERLAY.

A description of the physical condition of the monument as found and as set or reset:
FROM REFERENCE POINTS SET MAG NAIL w/ 1¼" BRASS WASHER STAMPED "PLA CO SURVEYOR" CENTERED OVER FOUND MONUMENT AFTER ASPHALT OVERLAY.

BOOK 10 CORNER RECORDS PAGE 50

SURVEYOR'S STATEMENT

This Corner Record was prepared by me or under my direction in conformance with the Land Surveyors' Act on DECEMBER 22 20 05.

Signed _____ L.S. or R.C.E. Number L.S. 7887

LICENSED LAND SURVEYOR JAMES J. MARTIN Exp. 3-31-07 7887 STATE OF CALIFORNIA

COUNTY SURVEYOR'S STATEMENT

This Corner Record was received DEC. 27 2005 and examined and filed JAN. 5 2006.

Signed Charles B. Grant LS 6158 Title DEPUTY COUNTY SURVEYOR

LICENSED LAND SURVEYOR CHARLES B. GRANT Exp. 3-31-06 No. 6158 STATE OF CALIFORNIA

County Surveyor's Comment _____

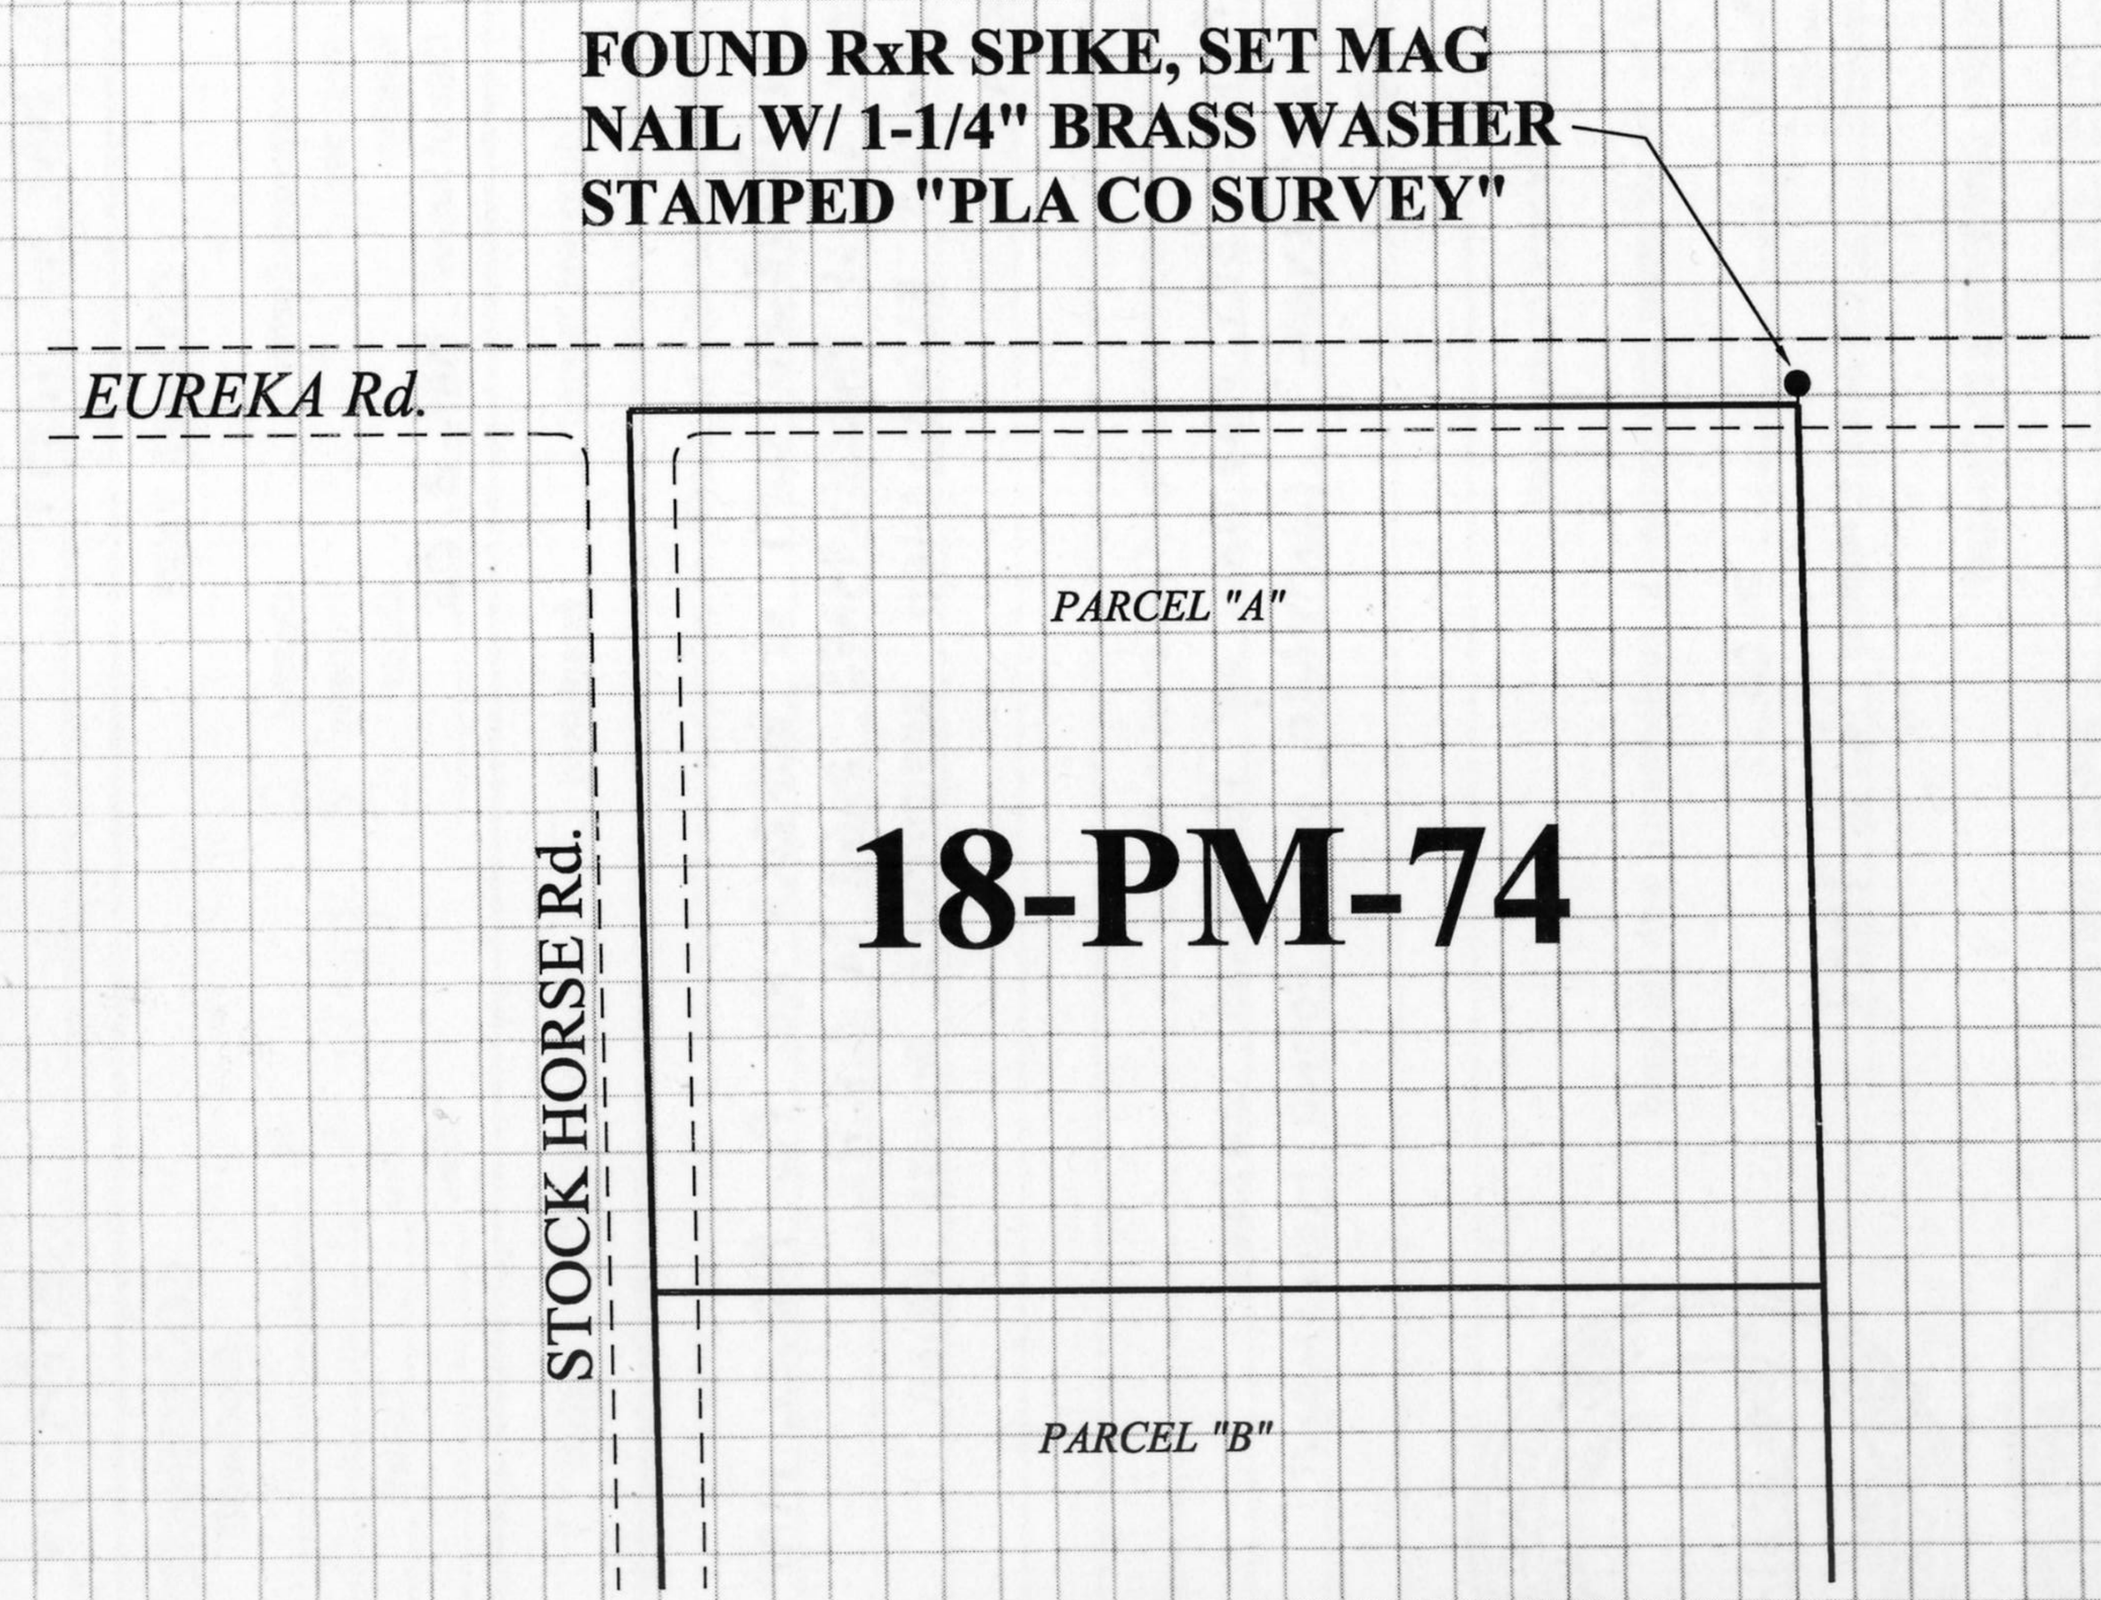
FOUND RxR SPIKE, SET MAG
NAIL W/ 1-1/4" BRASS WASHER
STAMPED "PLA CO SURVEY"
EUREKA Rd.
STOCK HORSE Rd.
PARCEL "A"
18-PM-74
PARCEL "B"

NOT TO SCALE