CORNER RECORD

COUNTY OF PLACER, CALIFORNIA

City of _____ Document Number _____

Brief Legal Description PARCEL MAP No. 73689 17-PM-66

NE ¼
Sec. 11
T. 10 N.
R. 7 E.
M.D.M.

CORNER TYPE

Government Corner ☐ Control ☐
Meander ☐ Property ☑
Rancho ☐ Other ☐
Date of Survey APRIL 1. 05

COORDINATES
(Optional)

N. _____
E. _____
Zone _____ Datum _____
Elev. _____

Corner — Left as found ☑ Found and tagged ☐ Established ☐ Reestablished ☑ Rebuilt ☐

Identification and type of corner found: Evidence used to identify or procedure used to establish or reestablish corner:

FOUND 3/4" REBAR IN TRAVELED WAY OF EUREKA Rd. PER PARCEL MAP No. 73689 AT BOOK 17 of PARCEL MAPS, PAGE 66 O.R.P.C. FROM FOUND MONUMENTS ESTABLISHED REFERENCE POINTS PRIOR TO ASPHALT OVERLAY.

A description of the physical condition of the monument as found and as set or reset:

FROM REFERENCE POINTS SET MAG NAIL W/ 1¼" BRASS WASHER STAMPED "PLACER CO SURVEYOR" CENTERED OVER FOUND MONUMENTS AFTER ASPHALT OVERLAY.

BOOK 10 CORNER RECORDS PAGE 51

SURVEYOR'S STATEMENT

This Corner Record was prepared by me or under my direction in conformance with the Land Surveyors' Act on DECEMBER 27 20 05.

Signed _____ L.S. or R.C.E. Number LS 7887

LICENSED LAND SURVEYOR JAMES J. MARTIN Exp. 3-31-07 7887 STATE OF CALIFORNIA

COUNTY SURVEYOR'S STATEMENT

This Corner Record was received _____ 20 ____ and examined and filed JAN 5 20 06.

Signed Charles B. Grant LS 6158 Title DEPUTY COUNTY SURVEYOR

LICENSED LAND SURVEYOR CHARLES B. GRANT Exp. 3-31-06 No. 6158 STATE OF CALIFORNIA

County Surveyor's Comment _____

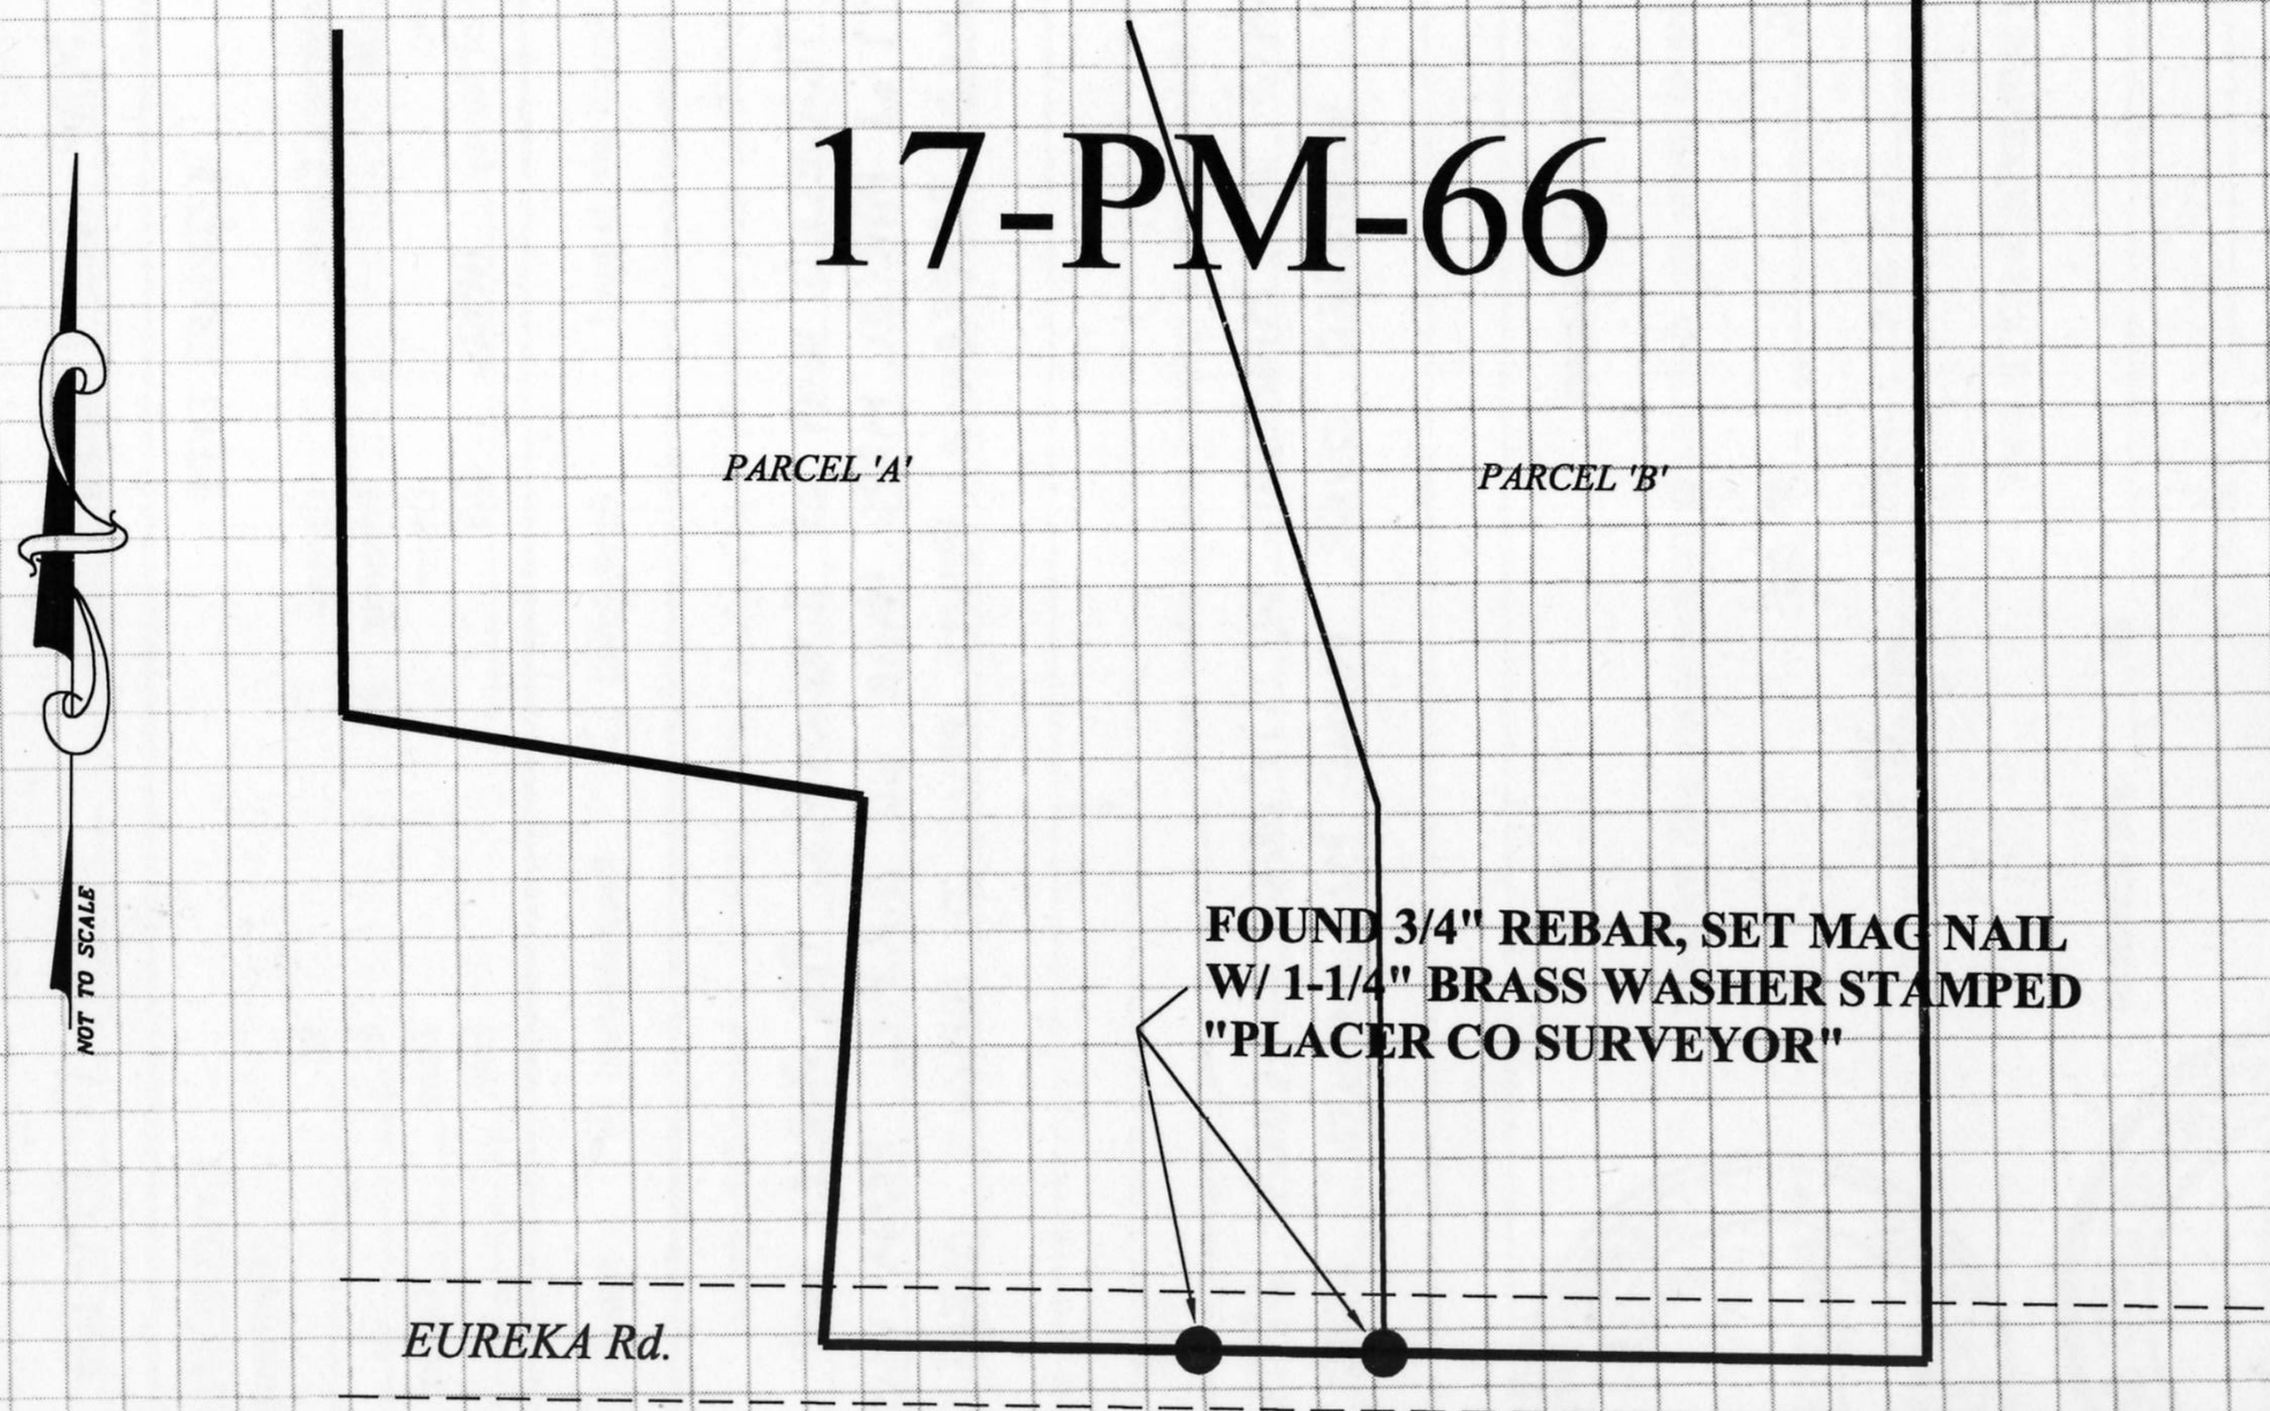
17-PM-66
PARCEL 'A'
PARCEL 'B'
NOT TO SCALE
FOUND 3/4" REBAR, SET MAG NAIL
W/ 1-1/4" BRASS WASHER STAMPED
"PLACER CO SURVEYOR"
EUREKA Rd.