CORNER RECORD

COUNTY OF PLACER, CALIFORNIA

City of _____ Document Number _____

Brief Legal Description LOT 12, "TRACT 578 STONEBRIDGE", PER BK. N, PG. 97

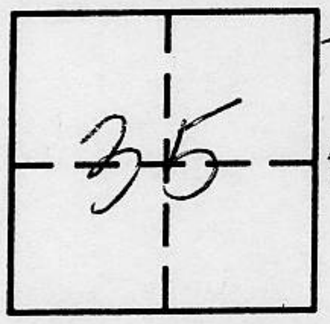

T. 11 N.
R. 7 E.

CORNER TYPE

Government Corner ☐ Control ☐
Meander ☐ Property ☒
Rancho ☐ Other ☐
Date of Survey JUNE 2001

COORDINATES *(Optional)*

N. _____
E. _____
Zone _____ Datum _____
Elev. _____

Corner — Left as found ☒ Found and tagged ☐ Established ☐ Reestablished ☒ Rebuilt ☐

Identification and type of corner found; Evidence used to identify or procedure used to establish or reestablish corner:
Found monumentation Per Book N, Page 97 use to reset southwest corner of LOT 12, made a cut "X" in exist. Concrete driveway at said southwest corner.

A description of the physical condition of the monument as found and as set or reset: _____

BOOK 7 CORNER RECORDS PAGE 19

SURVEYOR'S STATEMENT

This Corner Record was prepared by me or under my direction in conformance with the Land Surveyors' Act on June 21 ~~19~~ 2001

Signed Steven A. Gardner (L.S.) ~~or R.C.E.~~ Number 5123
EXPIRATION DATE: 06-30-03

LICENSED LAND SURVEYOR STEVEN A. GARDNER SEAL EXP. 6-30-03 NO. L S 5123 STATE OF CALIFORNIA

COUNTY SURVEYOR'S STATEMENT

This Corner Record was received June 28, 2001 ~~19~~ ____ and examined

and filed Jan 24, 2002 . 19 ____.

Signed John Rietjens Title County Surveyor

LICENSED LAND SURVEYOR JOHN H. RIETJENS SEAL 6-30-2004 L. S. 4323 STATE OF CALIFORNIA

County Surveyor's Comment _____

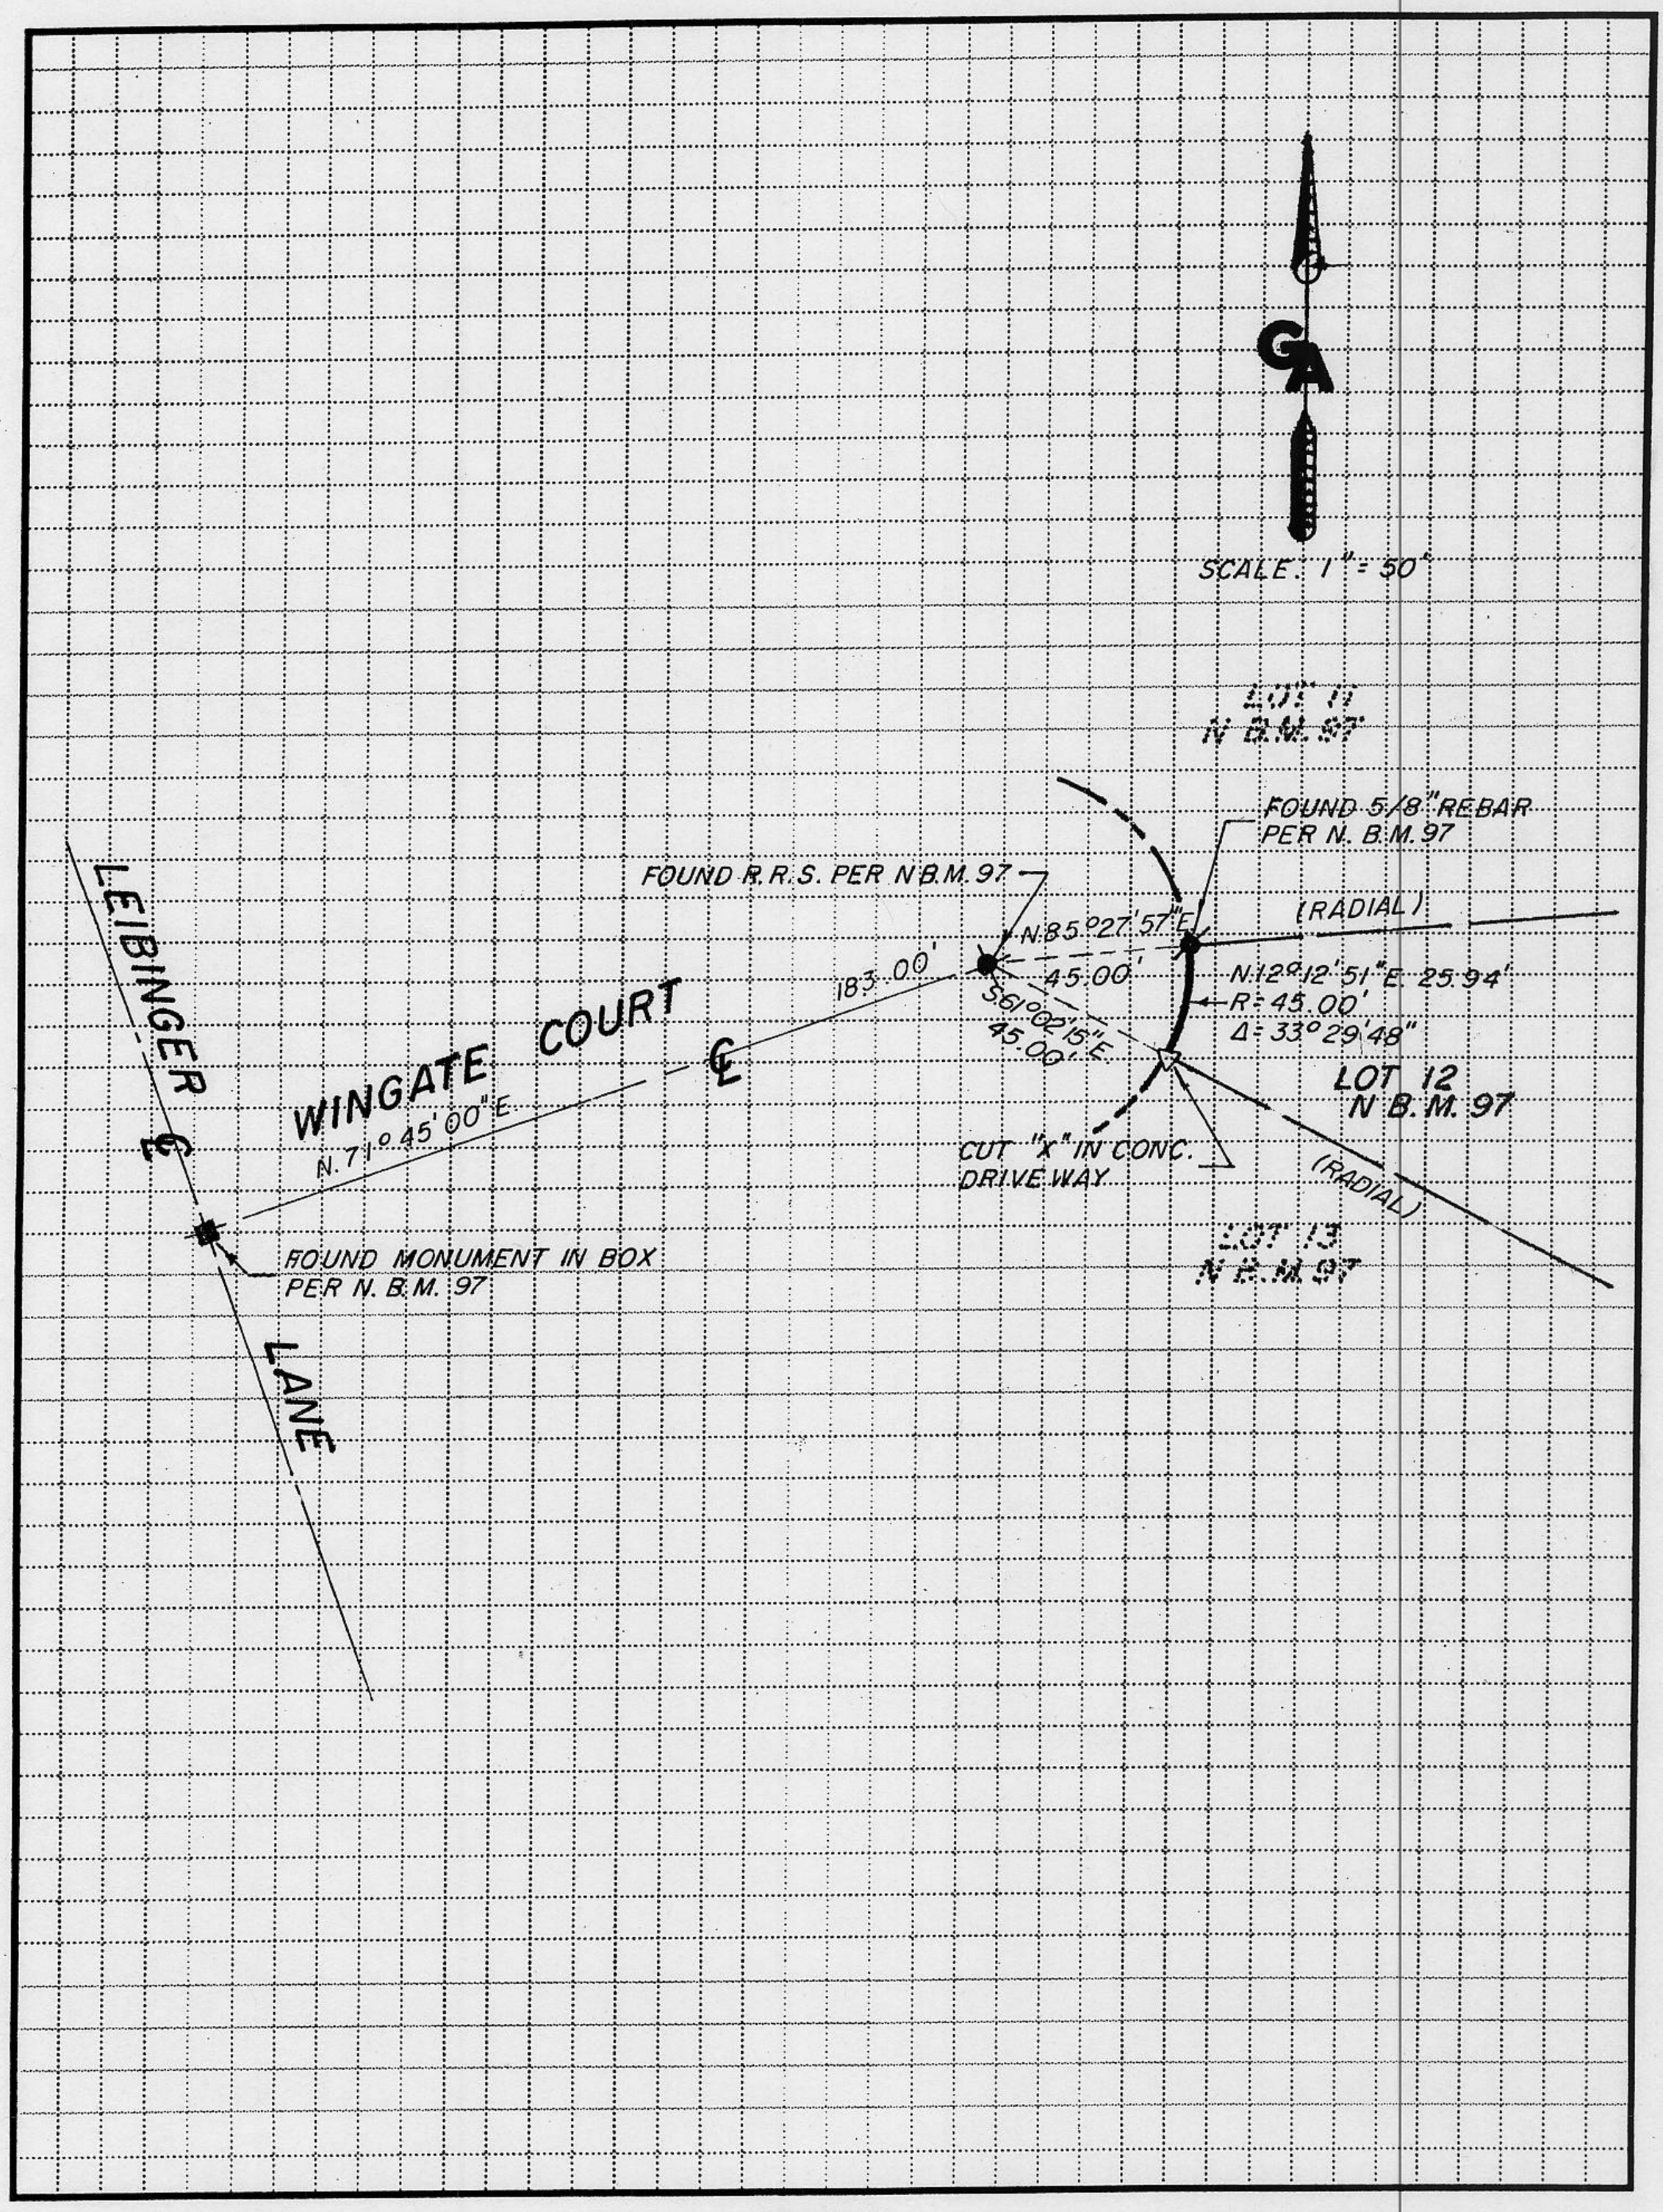

BOOK 7 CORNER RECORDS PAGE 19