# CORNER RECORD

# COUNTY OF PLACER, CALIFORNIA

City of Roseville

Document Number

Brief Legal Description Lot 225 G Maps 30

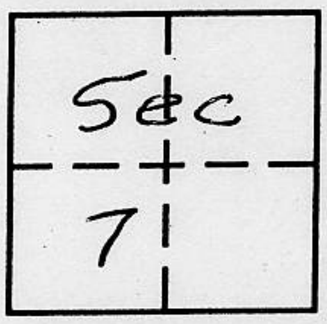


T 10 N

R 7 E

## CORNER TYPE

Government Corner ☐ Control ☐

Meander ☐ Property ☒

Rancho ☐ Other ☐

Date of Survey

## COORDINATES *(Optional)*

N.

E.

Zone Datum

Elev.

**Corner —** Left as found ☐ Found and tagged ☐ Established ☐ Reestablished ☒ Rebuilt ☐

Identification and type of corner found: Evidence used to identify or procedure used to establish or reestablish corner:

Found City Street Monuments (As shown on page 2) per Map (G Maps 30). Field data agreed with map. Calculated ties from Record Map to set points.

A description of the physical condition of the monument as found and as set or reset:

See attached map (Page 2 of 2)

BOOK 7 CORNER RECORDS PAGE 25

### SURVEYOR'S STATEMENT

This Corner Record was prepared by me or under my direction in conformance with the Land Surveyors' Act on December 11 ~~19~~ 2001.

Signed L.S. or R.C.E. Number RCE 28217

REGISTERED PROFESSIONAL ENGINEER RICHARD ROZUMOWICZ No. 28217 SEAL EXP. 3-31-02 CIVIL STATE OF CALIFORNIA

### COUNTY SURVEYOR'S STATEMENT

This Corner Record was received January 24, 2002 ~~19~~ and examined and filed March 12, 2002 ~~19~~.

Signed Title County Surveyor

LICENSED LAND SURVEYOR JOHN H. RIETJENS 6.30.2004 L.S. 4323 STATE OF CALIFORNIA SEAL

County Surveyor's Comment

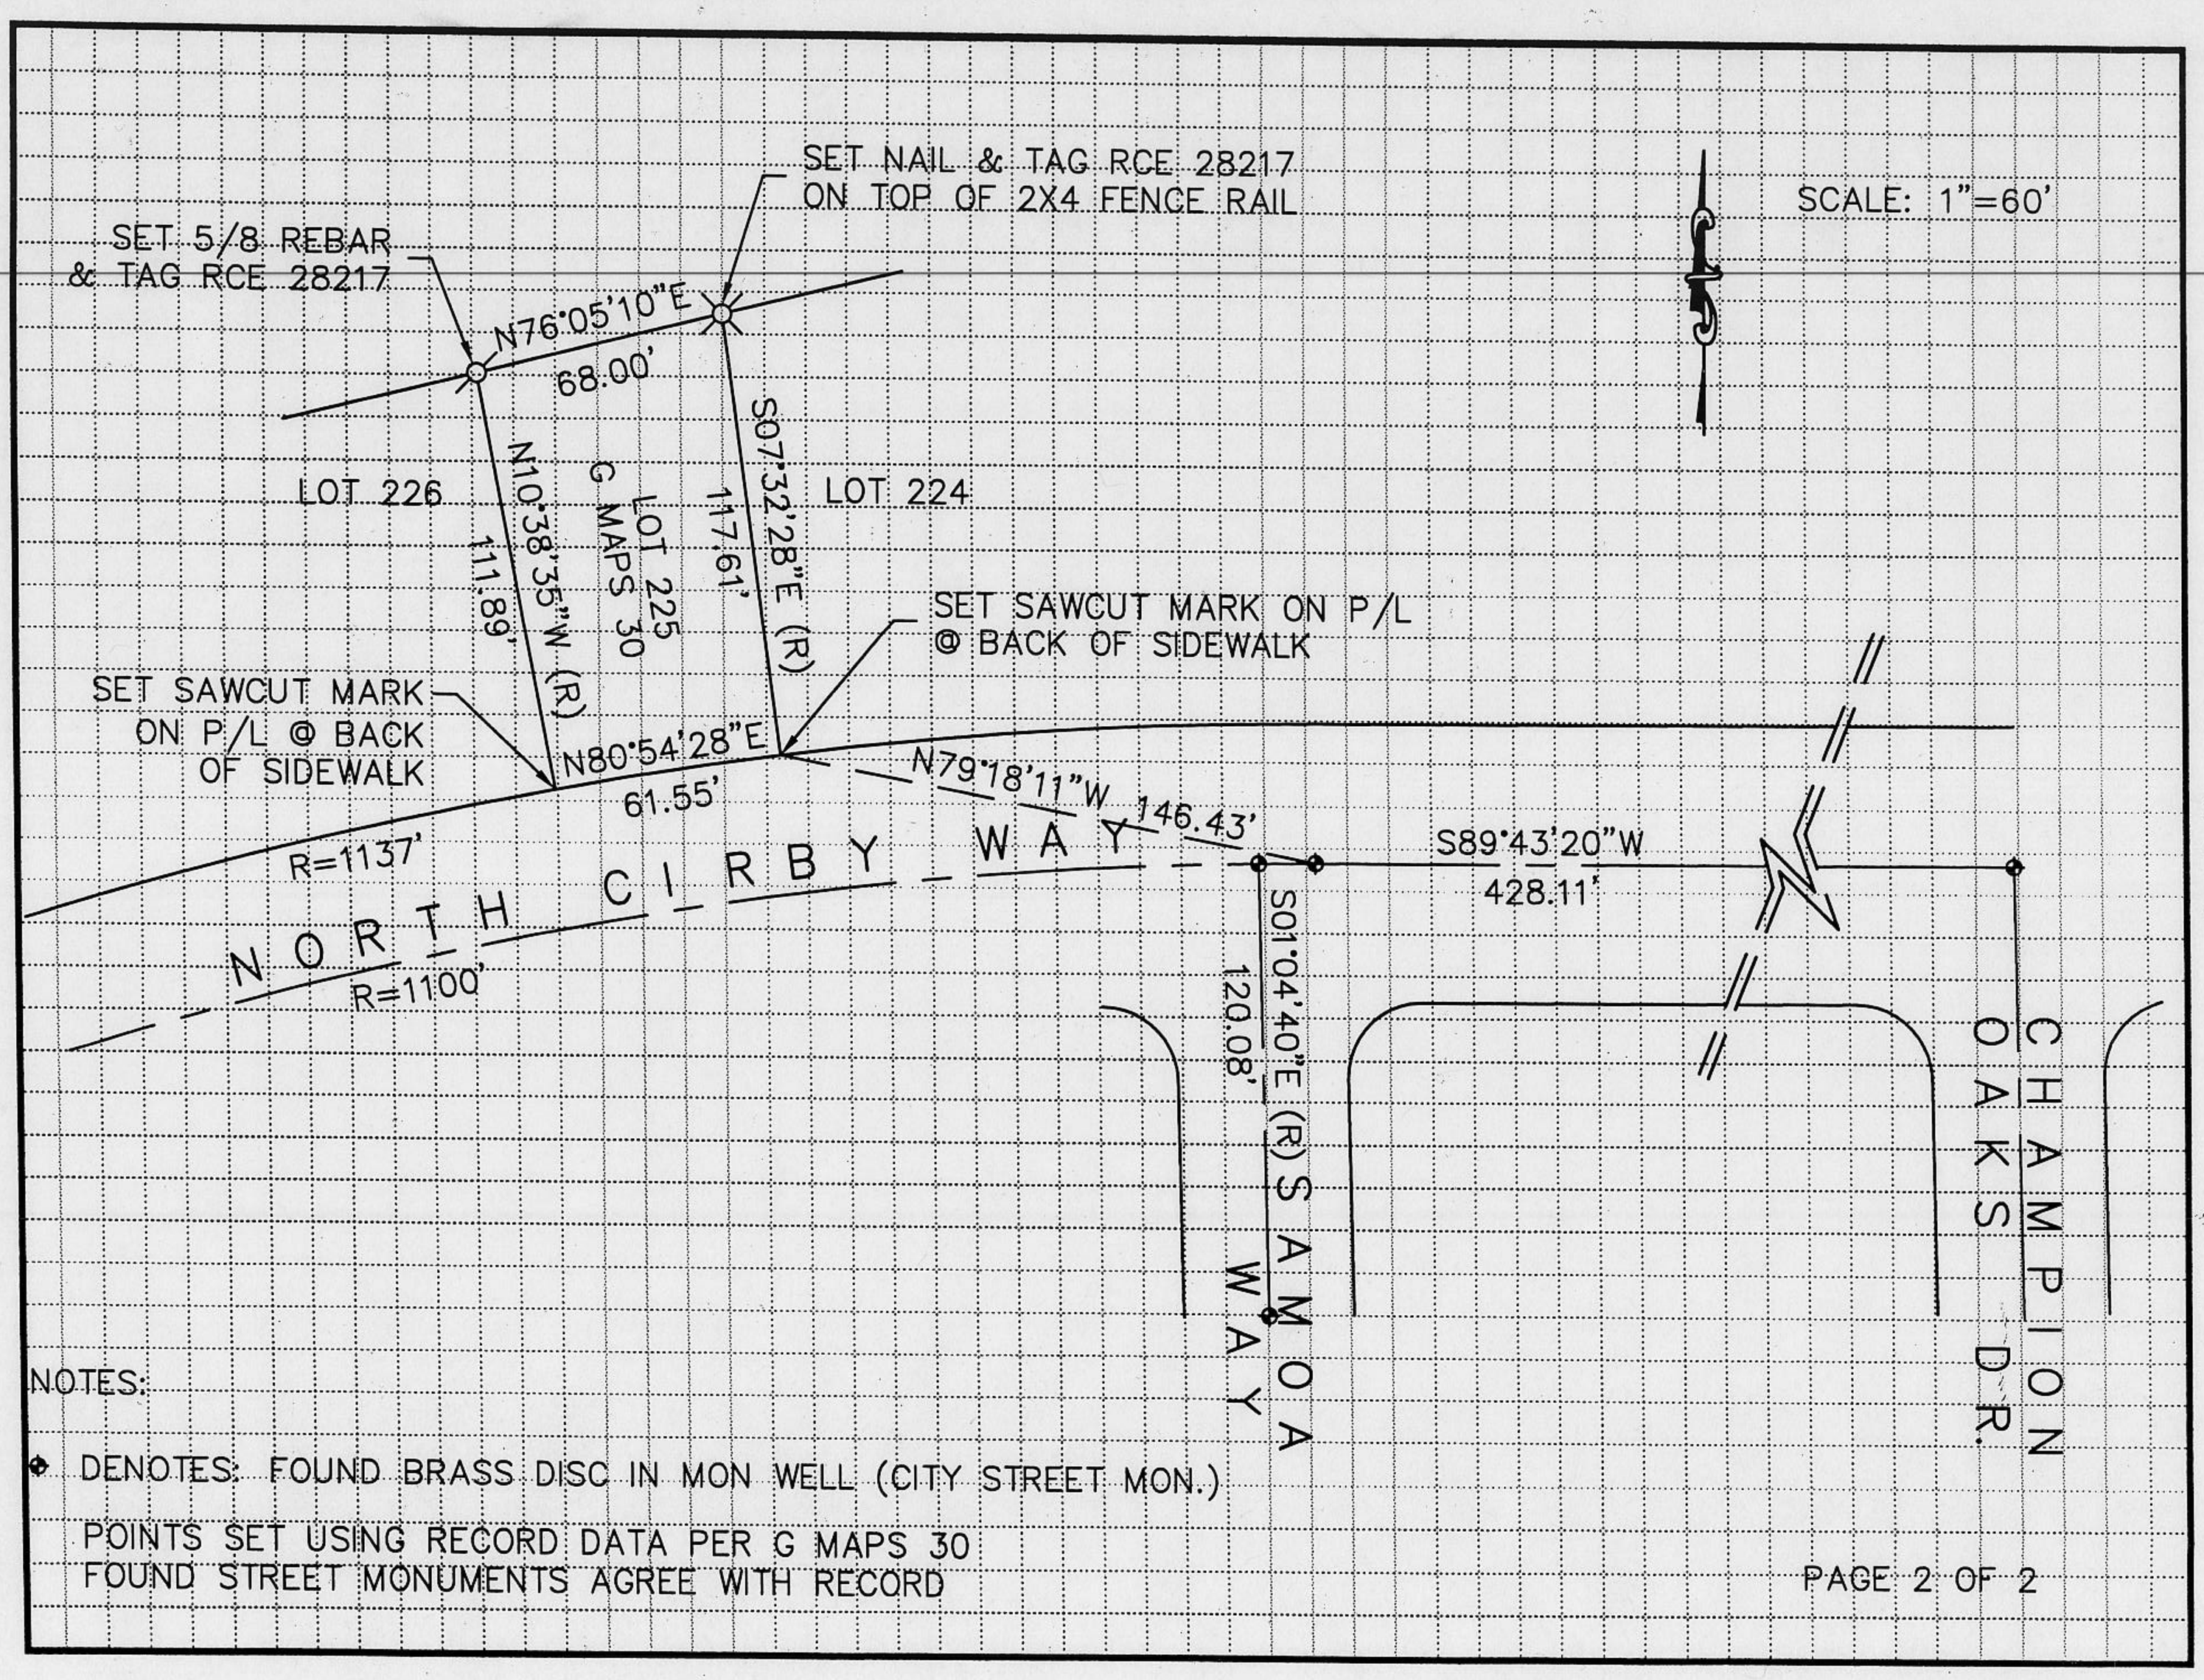


NOTES:

◆ DENOTES: FOUND BRASS DISC IN MON WELL (CITY STREET MON.)

POINTS SET USING RECORD DATA PER G MAPS 30
FOUND STREET MONUMENTS AGREE WITH RECORD