CORNER RECORD

COUNTY OF PLACER, CALIFORNIA

City of Soda Springs

Document Number 93-45633

Brief Legal Description Lot 73 Serene Lakes S/D Unit 1 Bk I Maps Pg 17

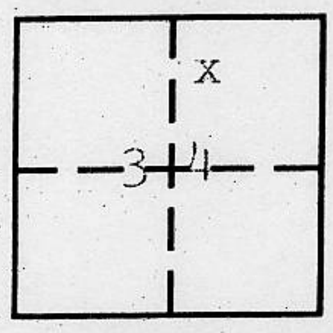

CORNER TYPE

T. 17 N., R. 14 E., S. 34, M.D.M.

Government Corner ☐ Control ☐

Meander ☐ Property ☐

Rancho ☐ Other ☒

Date of Survey Nov. 2, 1999

COORDINATES (Optional)

N.

E.

Zone Datum

Elev.

Corner — Left as found ☐ Found and tagged ☐ Established ☐ Reestablished ☒ Rebuilt ☐

Identification and type of corner found: Evidence used to identify or procedure used to establish or reestablish corner:

The two Easterly corners of lot 73 were missing. Corners to the North and South were recovered as per sketch. The two corners were reestablished at their record positions.

A description of the physical condition of the monument as found and as set or reset: The recovered corners were 1/2"rebar with LS 3229 tags, all appeared to be in good condition. The two reestablised corners were 3/4"rebar with LS 6350 tags, set in a stone mound.

BOOK 7 CORNER RECORDS PAGE 50

SURVEYOR'S STATEMENT

This Corner Record was prepared by me or under my direction in conformance with the Land Surveyors' Act on Nov. 4, 19 99.

Signed David W. Graebner L.S. or R.C.E. Number LS 6350

LICENSED LAND SURVEYOR DAVID W. GRAEBNER No. LS 6350 Exp. 12-31-02 STATE OF CALIFORNIA

COUNTY SURVEYOR'S STATEMENT

This Corner Record was received November 15th 19 99 and examined and filed MARCH 21ST 2002 19 .

Signed John Rietjens Title COUNTY SURVEYOR

LICENSED LAND SURVEYOR SEAL JOHN H. RIETJENS 6-30-2001 L. S. 4323 STATE OF CALIFORNIA

County Surveyor's Comment
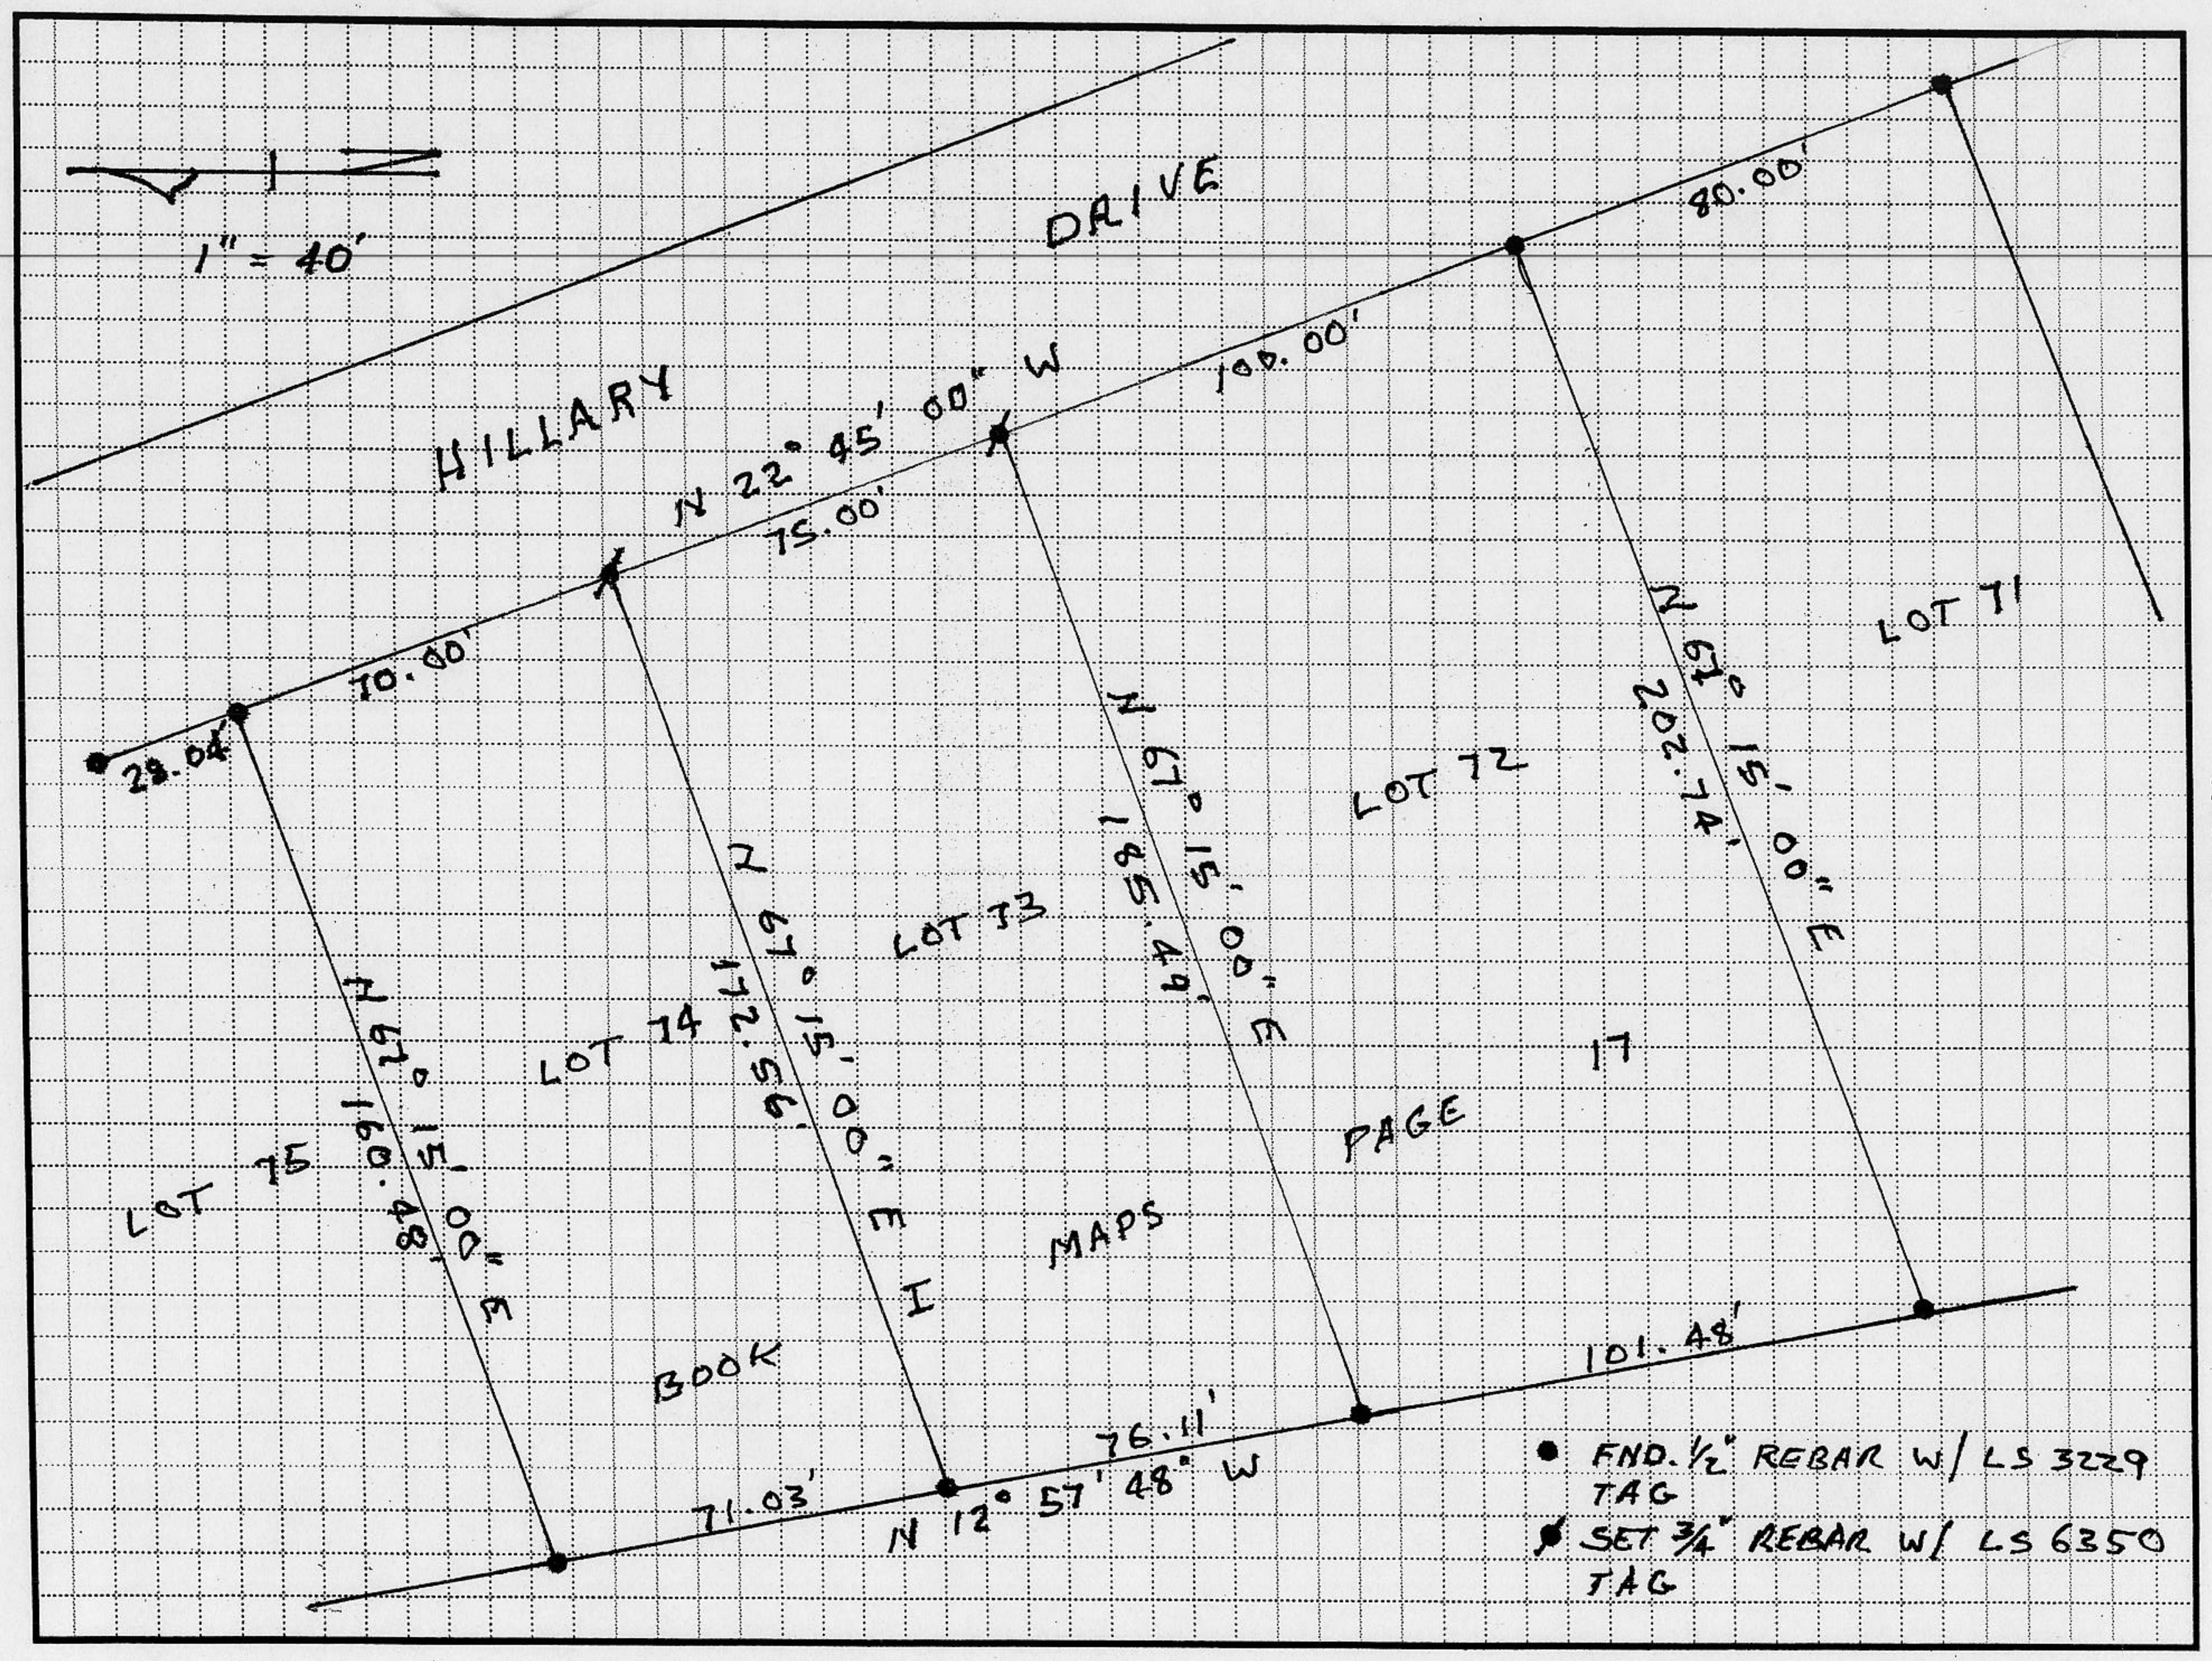
BOOK 7 CORNER RECORDS PAGE 50