CORNER RECORD

Document Number _____

City of Lake Forest County of Placer, California

Brief Legal Description Lots (H-1 – H-2) & A-3A Blk 8 of Lake Forest on Lake [redacted] Tahoe Subd. Bk. D/Maps/Pg. 32 ORPC

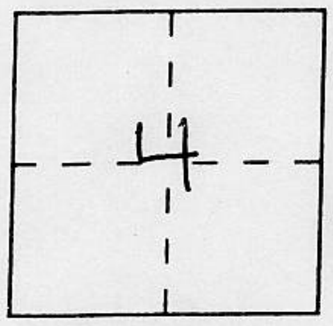

T15N

R17E

CORNER TYPE

Government Corner ☐ Control ☐
Meander ☐ Property ☒
Rancho ☐ Other ☐
Date of Survey 5-15-99

COORDINATES *(Optional)*

N. _____
E. _____
Zone _____ Datum _____
Elev. _____

Corner — Left as found ☐ Found and tagged ☐ Established ☐ Reestablished ☒ Rebuilt ☐

Identification and type of corner found: Evidence used to identify or procedure used to establish or reestablish the corner:
See Sketch On Back

A description of the physical condition of the monument as found and as set or reset:
See Sketch on Back

SURVEYOR'S STATEMENT

This Corner Record was prepared by me or under my direction in conformance with the Land Surveyors' Act on May 24 19 99.

Signed [signature] L.S. or R.C.E. Number 7429

LICENSED LAND SURVEYOR MATTHEW S. WEBB SEAL Exp. 12-31-2001 No. 7429 STATE OF CALIFORNIA

COUNTY SURVEYOR'S STATEMENT

This Corner Record was received MAY 27TH 19 99 and examined and filed MARCH 21ST 2002 19 ___.

Signed [signature] Title County Surveyor

LICENSED LAND SURVEYOR JOHN H. RIETJENS 6-30-2004 L. S. 4323 STATE OF CALIFORNIA

County Surveyor's Comment _____

BOOK 7 CORNER RECORDS PAGE 552

BOOK 7 CORNER RECORDS PAGE 52

Plat Of Survey

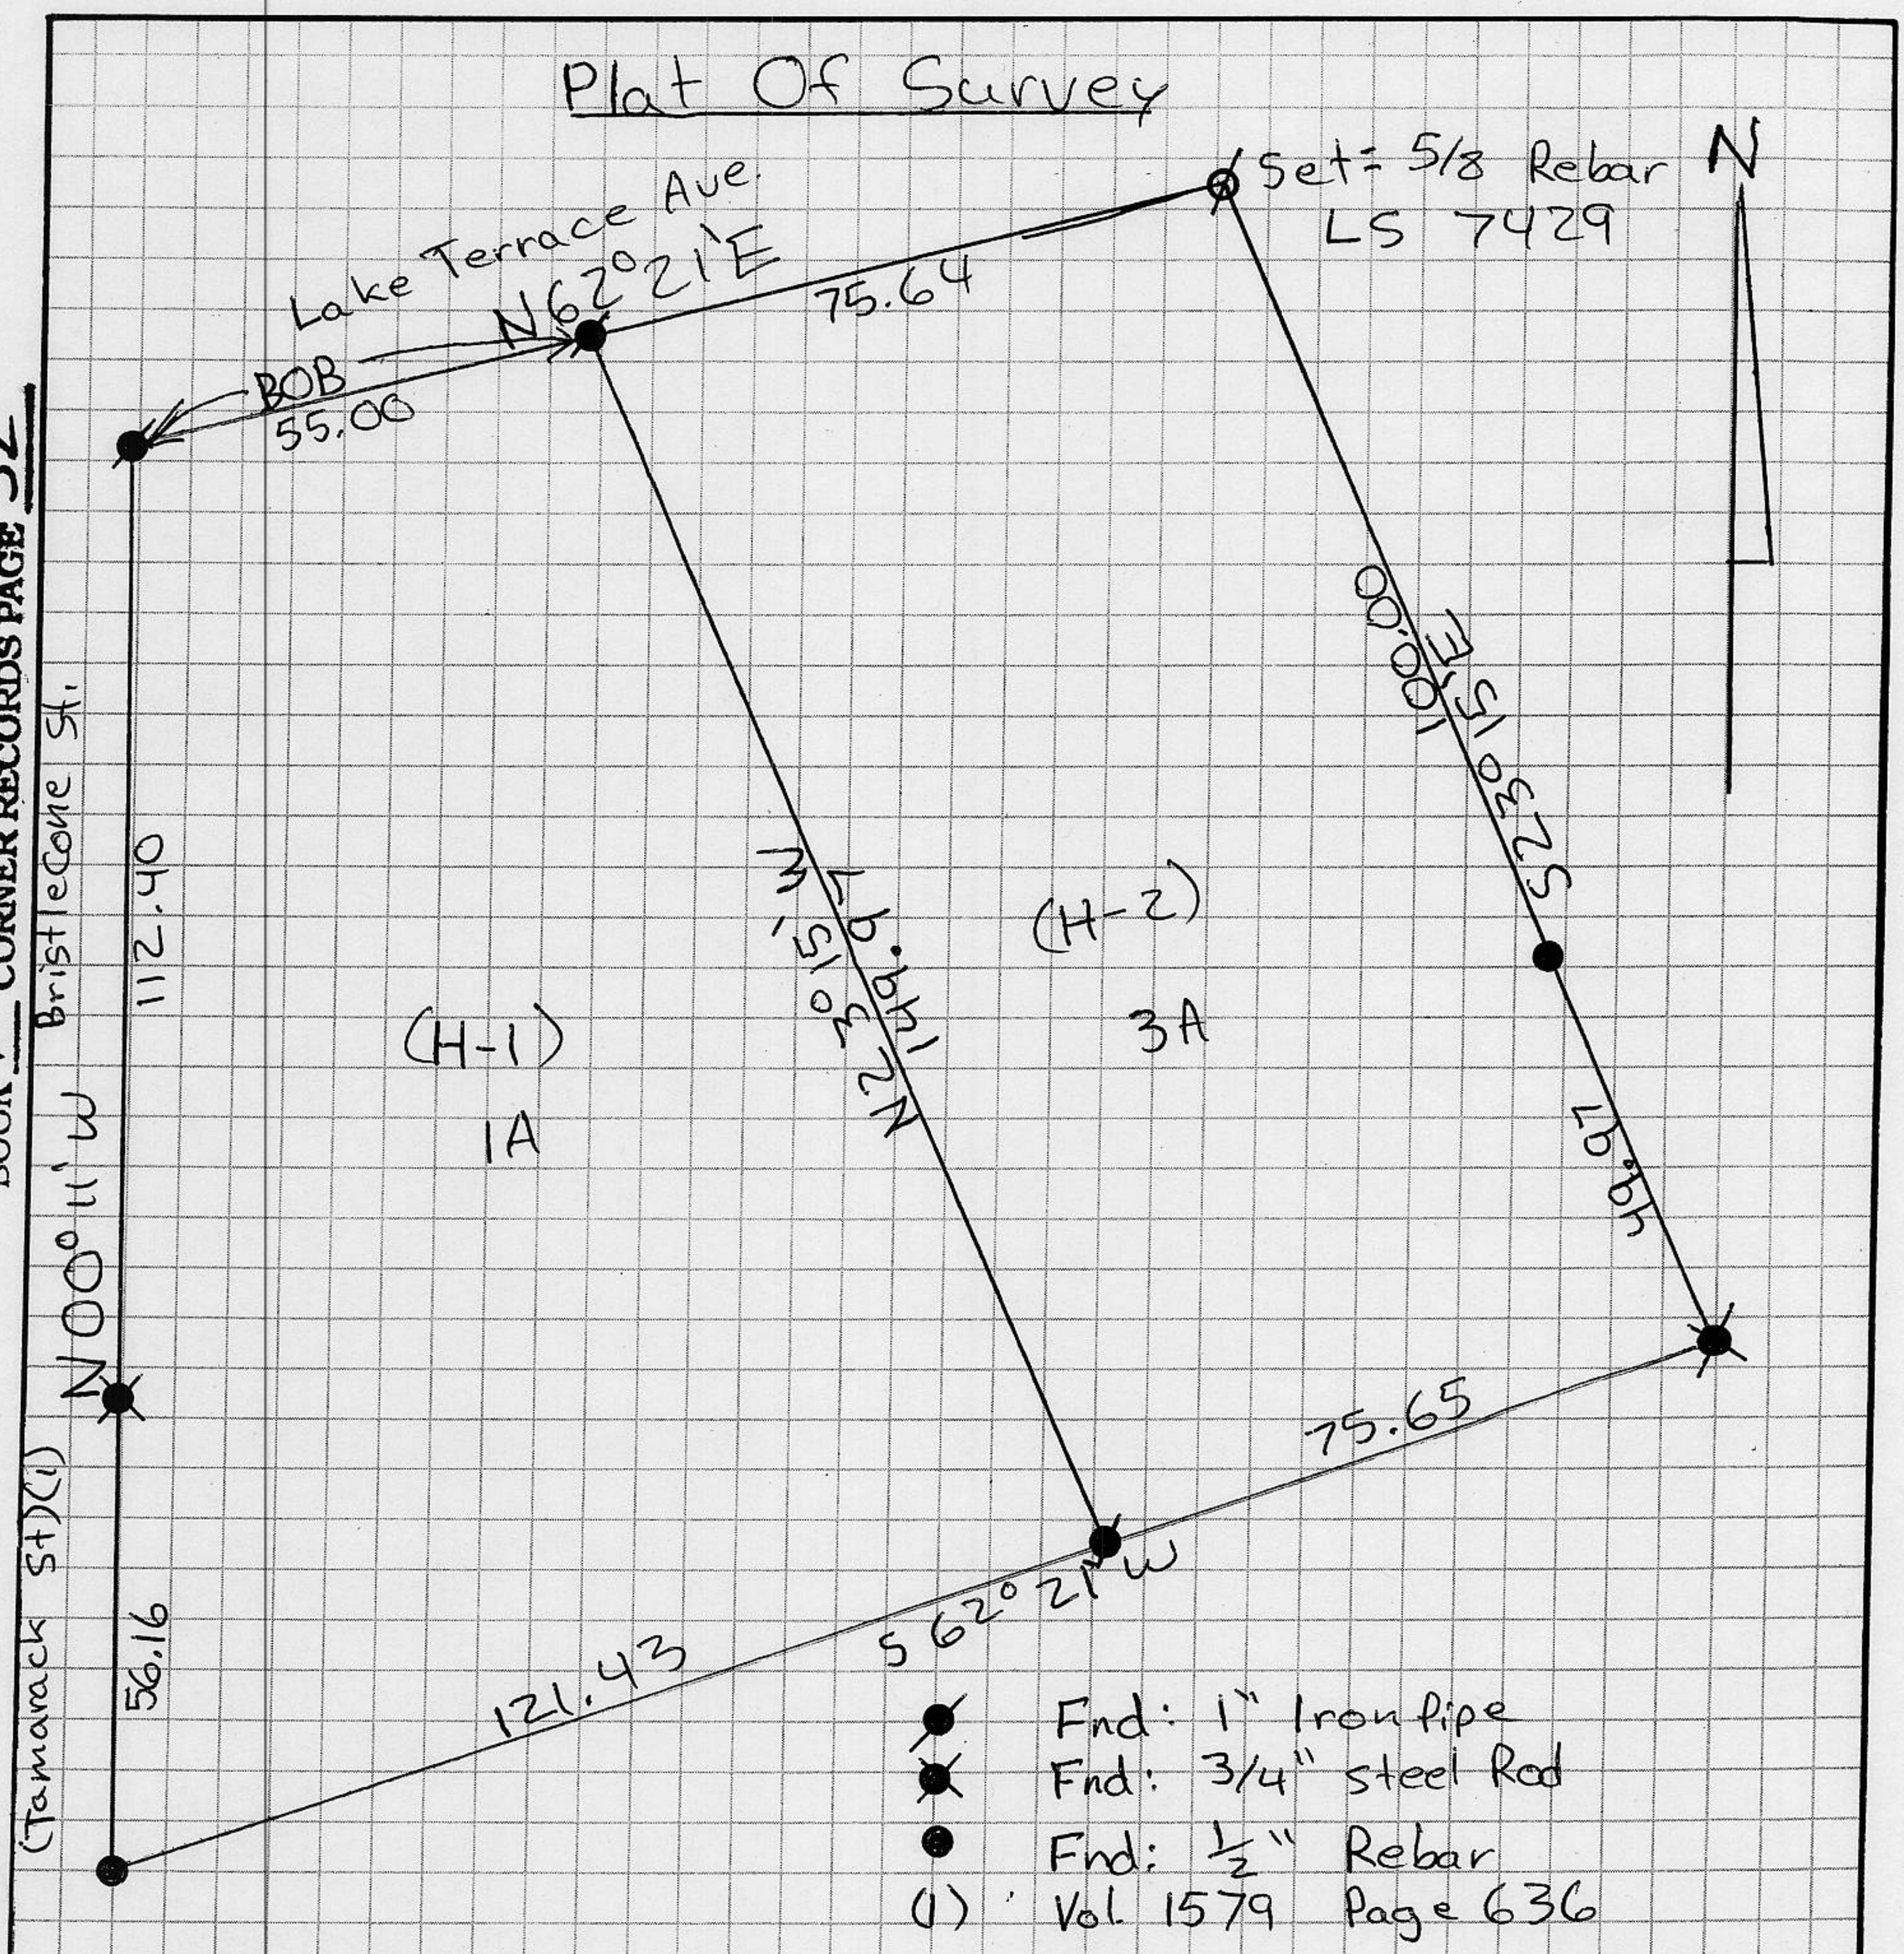

Lots (H1-H2) 1A-3A, Blk. 8 of Lake Forest Subd.
Book D of Maps at Page 32, ORPC
Section 4, T15N, R17E MDB&M
County Of Placer, CA

Date Of Survey: May 15, 1999

J/N 859.00