CORNER RECORD

BOOK 7 CORNER RECORDS PAGE 55

Document Number _____

City of Dollar Pt. County of Placer, California

Brief Legal Description Lot 265, Dollar Pt. #4, Placer Co., Ca. H/MAPS/40

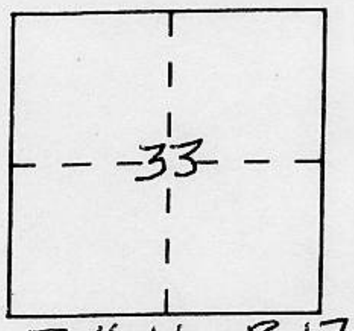

T. 16 N., R. 17 E., M.D.B. & M.

CORNER TYPE

Government Corner ☐ Control ☐
Meander ☐ Property ☒
Rancho ☐ Other ☐
Date of Survey May 6th 1999

COORDINATES *(Optional)*

N. _____
E. _____
Zone _____ Datum _____
Elev. _____

Corner — Left as found ☐ Found and tagged ☐ Established ☐ Reestablished ☒ Rebuilt ☐

Identification and type of corner found: Evidence used to identify or procedure used to establish or reestablish the corner:

(1) Found 3/4" PIN W/TAG PLS-8189
(2) Found No 5 Rebar W/CAP RCE-20257

A description of the physical condition of the monument as found and as set or reset:

(3) Set No 5 Rebar W/Tag or Cap PLS-6508

SURVEYOR'S STATEMENT

This Corner Record was prepared by me or under my direction in conformance with the Land Surveyors' Act on May 6th 1999.

Signed Conn Davis L.S. or R.C.E. Number PLS-6508

PROFESSIONAL LAND SURVEYOR CONN DAVIS No. 6508 Exp. 06-30-99 SEAL 5-6-99 STATE OF CALIFORNIA

COUNTY SURVEYOR'S STATEMENT

This Corner Record was received MAY 17TH 1999 and examined and filed MARCH 21, 2002.

Signed John Rietjens Title County Surveyor

LICENSED LAND SURVEYOR JOHN H. RIETJENS 6-30-2004 L.S. 4323 STATE OF CALIFORNIA

County Surveyor's Comment _____

BOOK 7 CORNER RECORDS PAGE 55

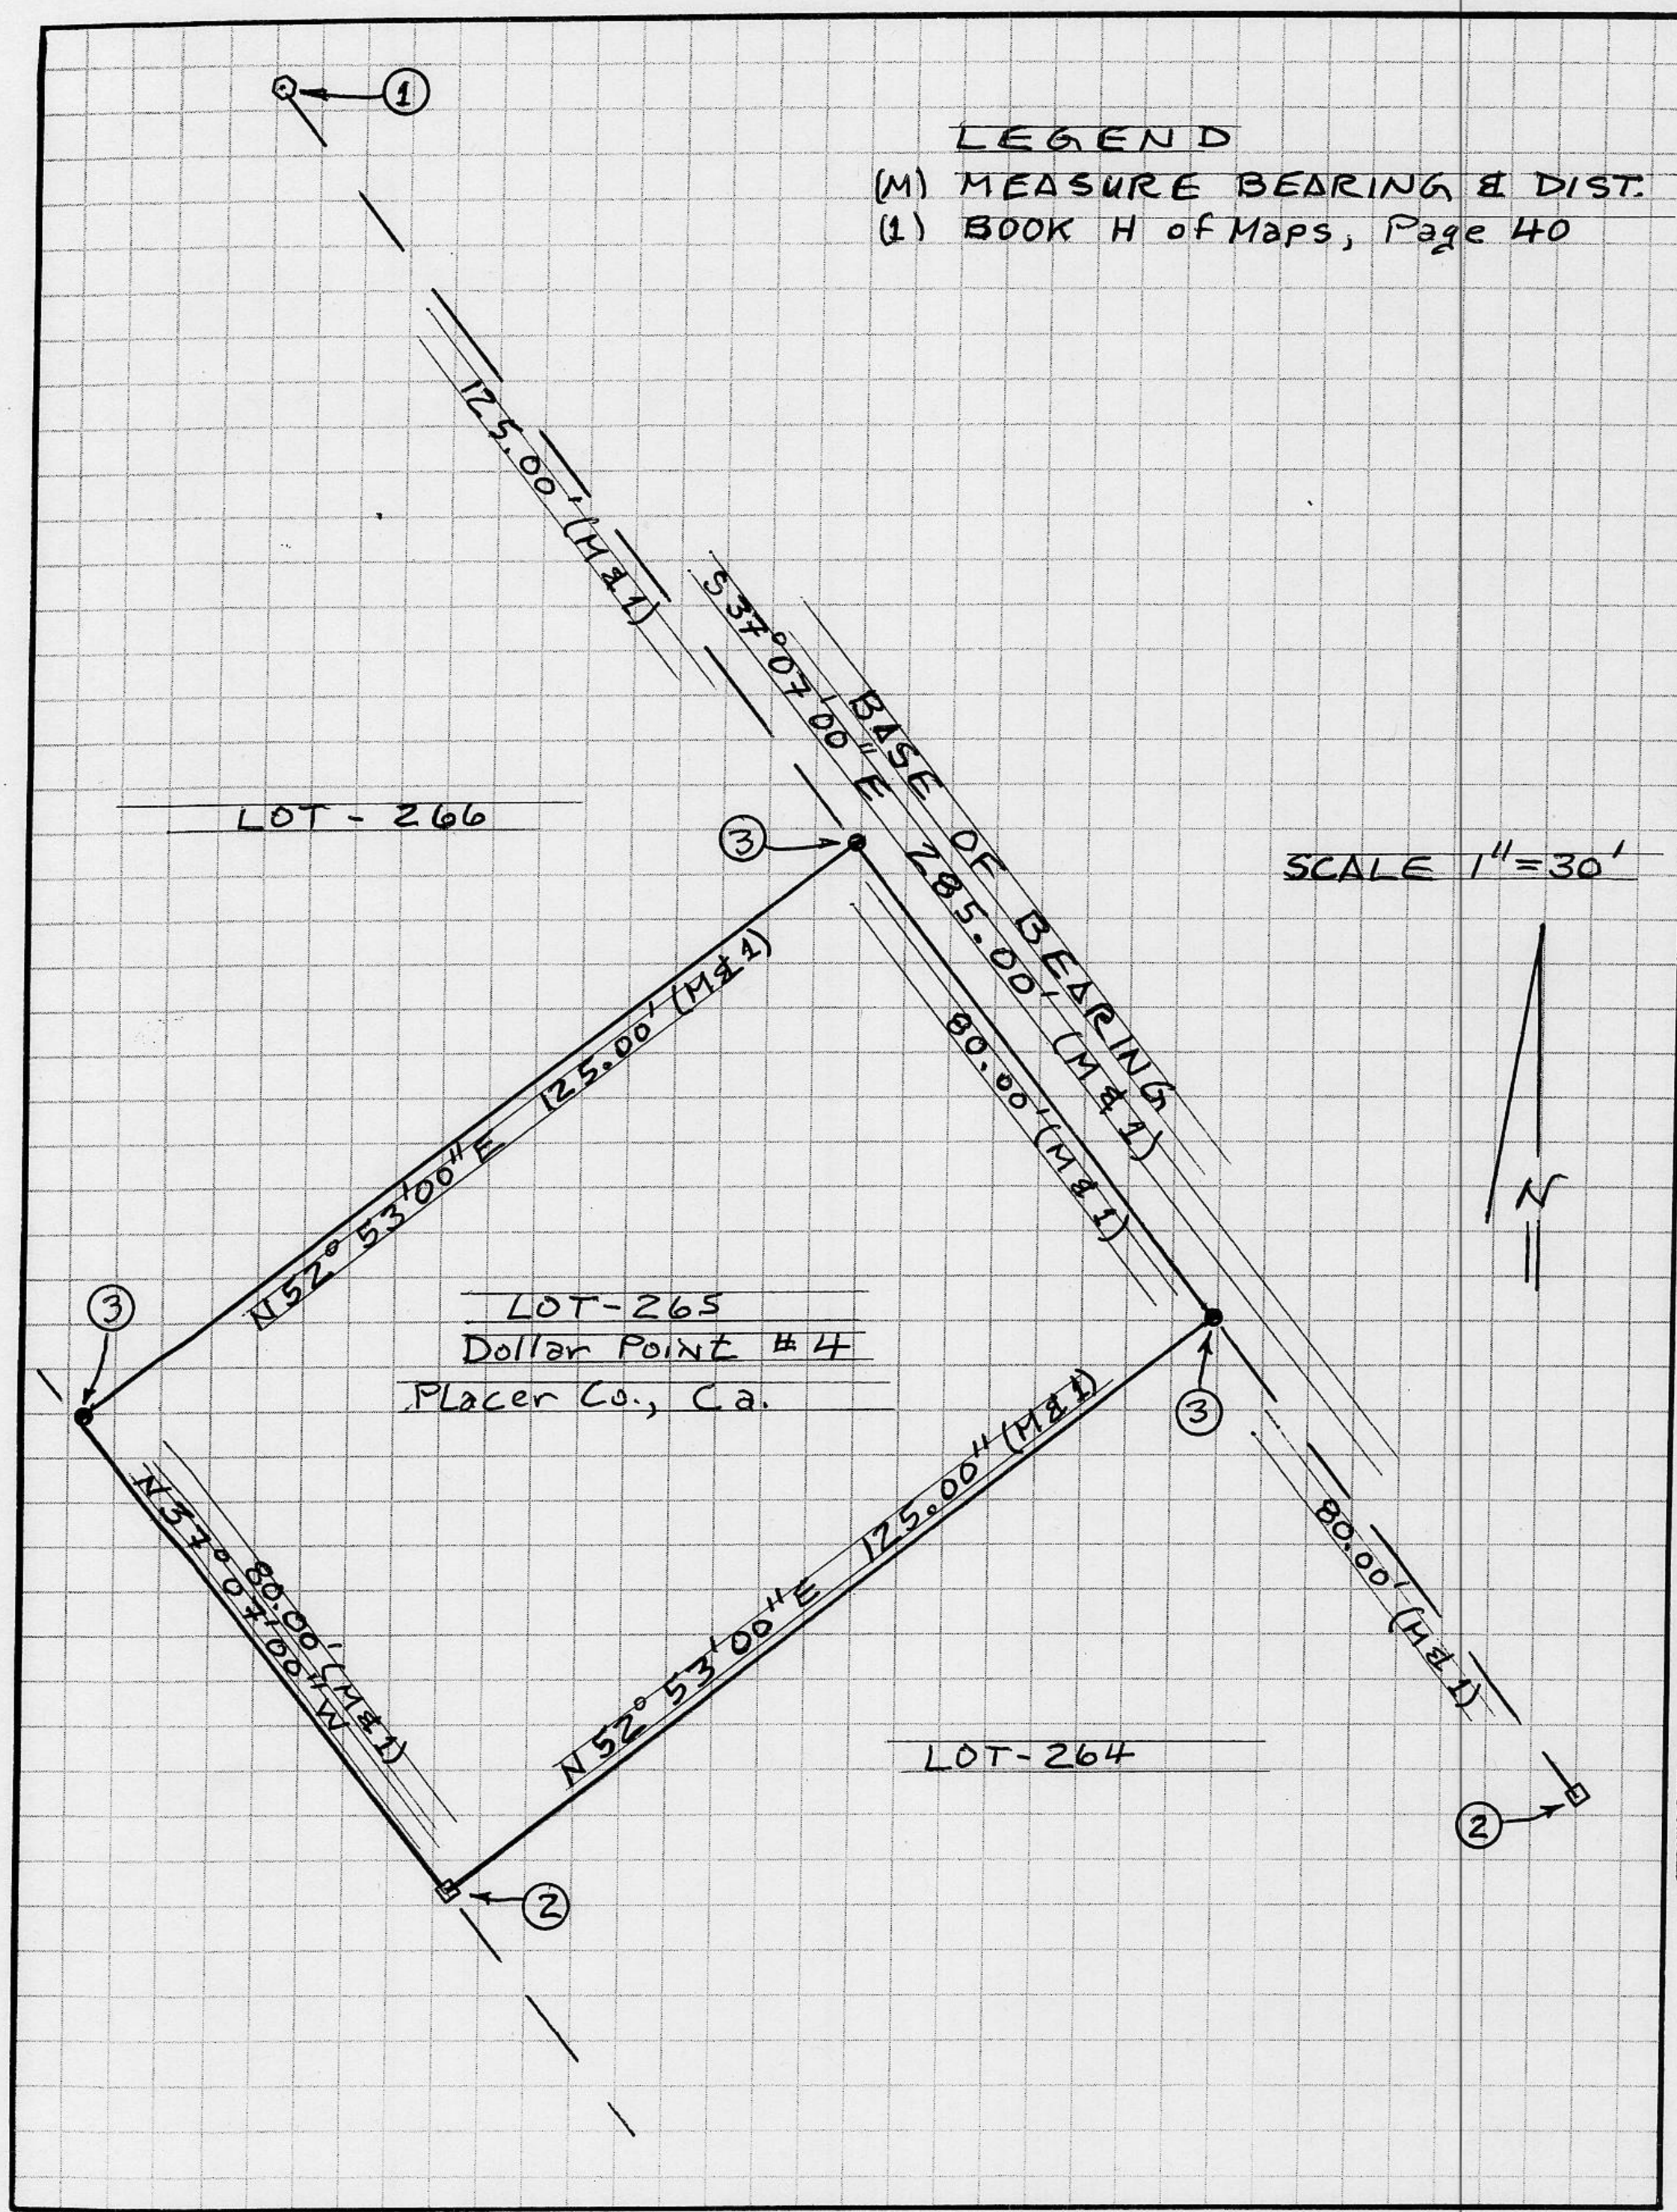

BOOK 7 CORNER RECORDS PAGE 55