CORNER RECORD

Document Number _____

City of _____ County of PLACER, California

Brief Legal Description LOT 260, LOS LAGOS UNIT Nº 4-B 'R' MAPS - 29

24 T.11N. R.7E.

CORNER TYPE

Government Corner ☐ Control ☐
Meander ☐ Property ☒
Rancho ☐ Other ☐
Date of Survey 11/24/99

COORDINATES *(Optional)*

N. N/A
E.
Zone _____ Datum _____
Elev.

Corner — Left as found ☐ Found and tagged ☐ Established ☐ Reestablished ☒ Rebuilt ☐

Identification and type of corner found: Evidence used to identify or procedure used to establish or reestablish the corner:
NONE FND, USED MAP RECORD MONUMENTS TO RESET

A description of the physical condition of the monument as found and as set or reset: SET 3/4" I. PIPE 24" LONG WITH PLUG LS6013 AND NAIL AND DISK STAMPED LS 6013

BOOK 7 CORNER RECORDS PAGE 63

SURVEYOR'S STATEMENT

This Corner Record was prepared by me or under my direction in conformance with the Land Surveyors Act on NOV 26 19 99.

Signed _____ L.S. ~~or R.C.E.~~ Number 6013

LICENSED LAND SURVEYOR ALAN RICHARD DIVERS Exp. 3-31-01 SEAL Lic. #L6013 STATE OF CALIFORNIA

COUNTY SURVEYOR'S STATEMENT

This Corner Record was received December 1 19 99 and examined and filed MARCH 21, 2002 19 ___.

Signed _____ Title COUNTY SURVEYOR

LICENSED LAND SURVEYOR JOHN H. RIETJENS Exp. 3-31-2003 SEAL L. S. 4323 STATE OF CALIFORNIA

County Surveyor's Comment _____

PWA-102 (8/88)

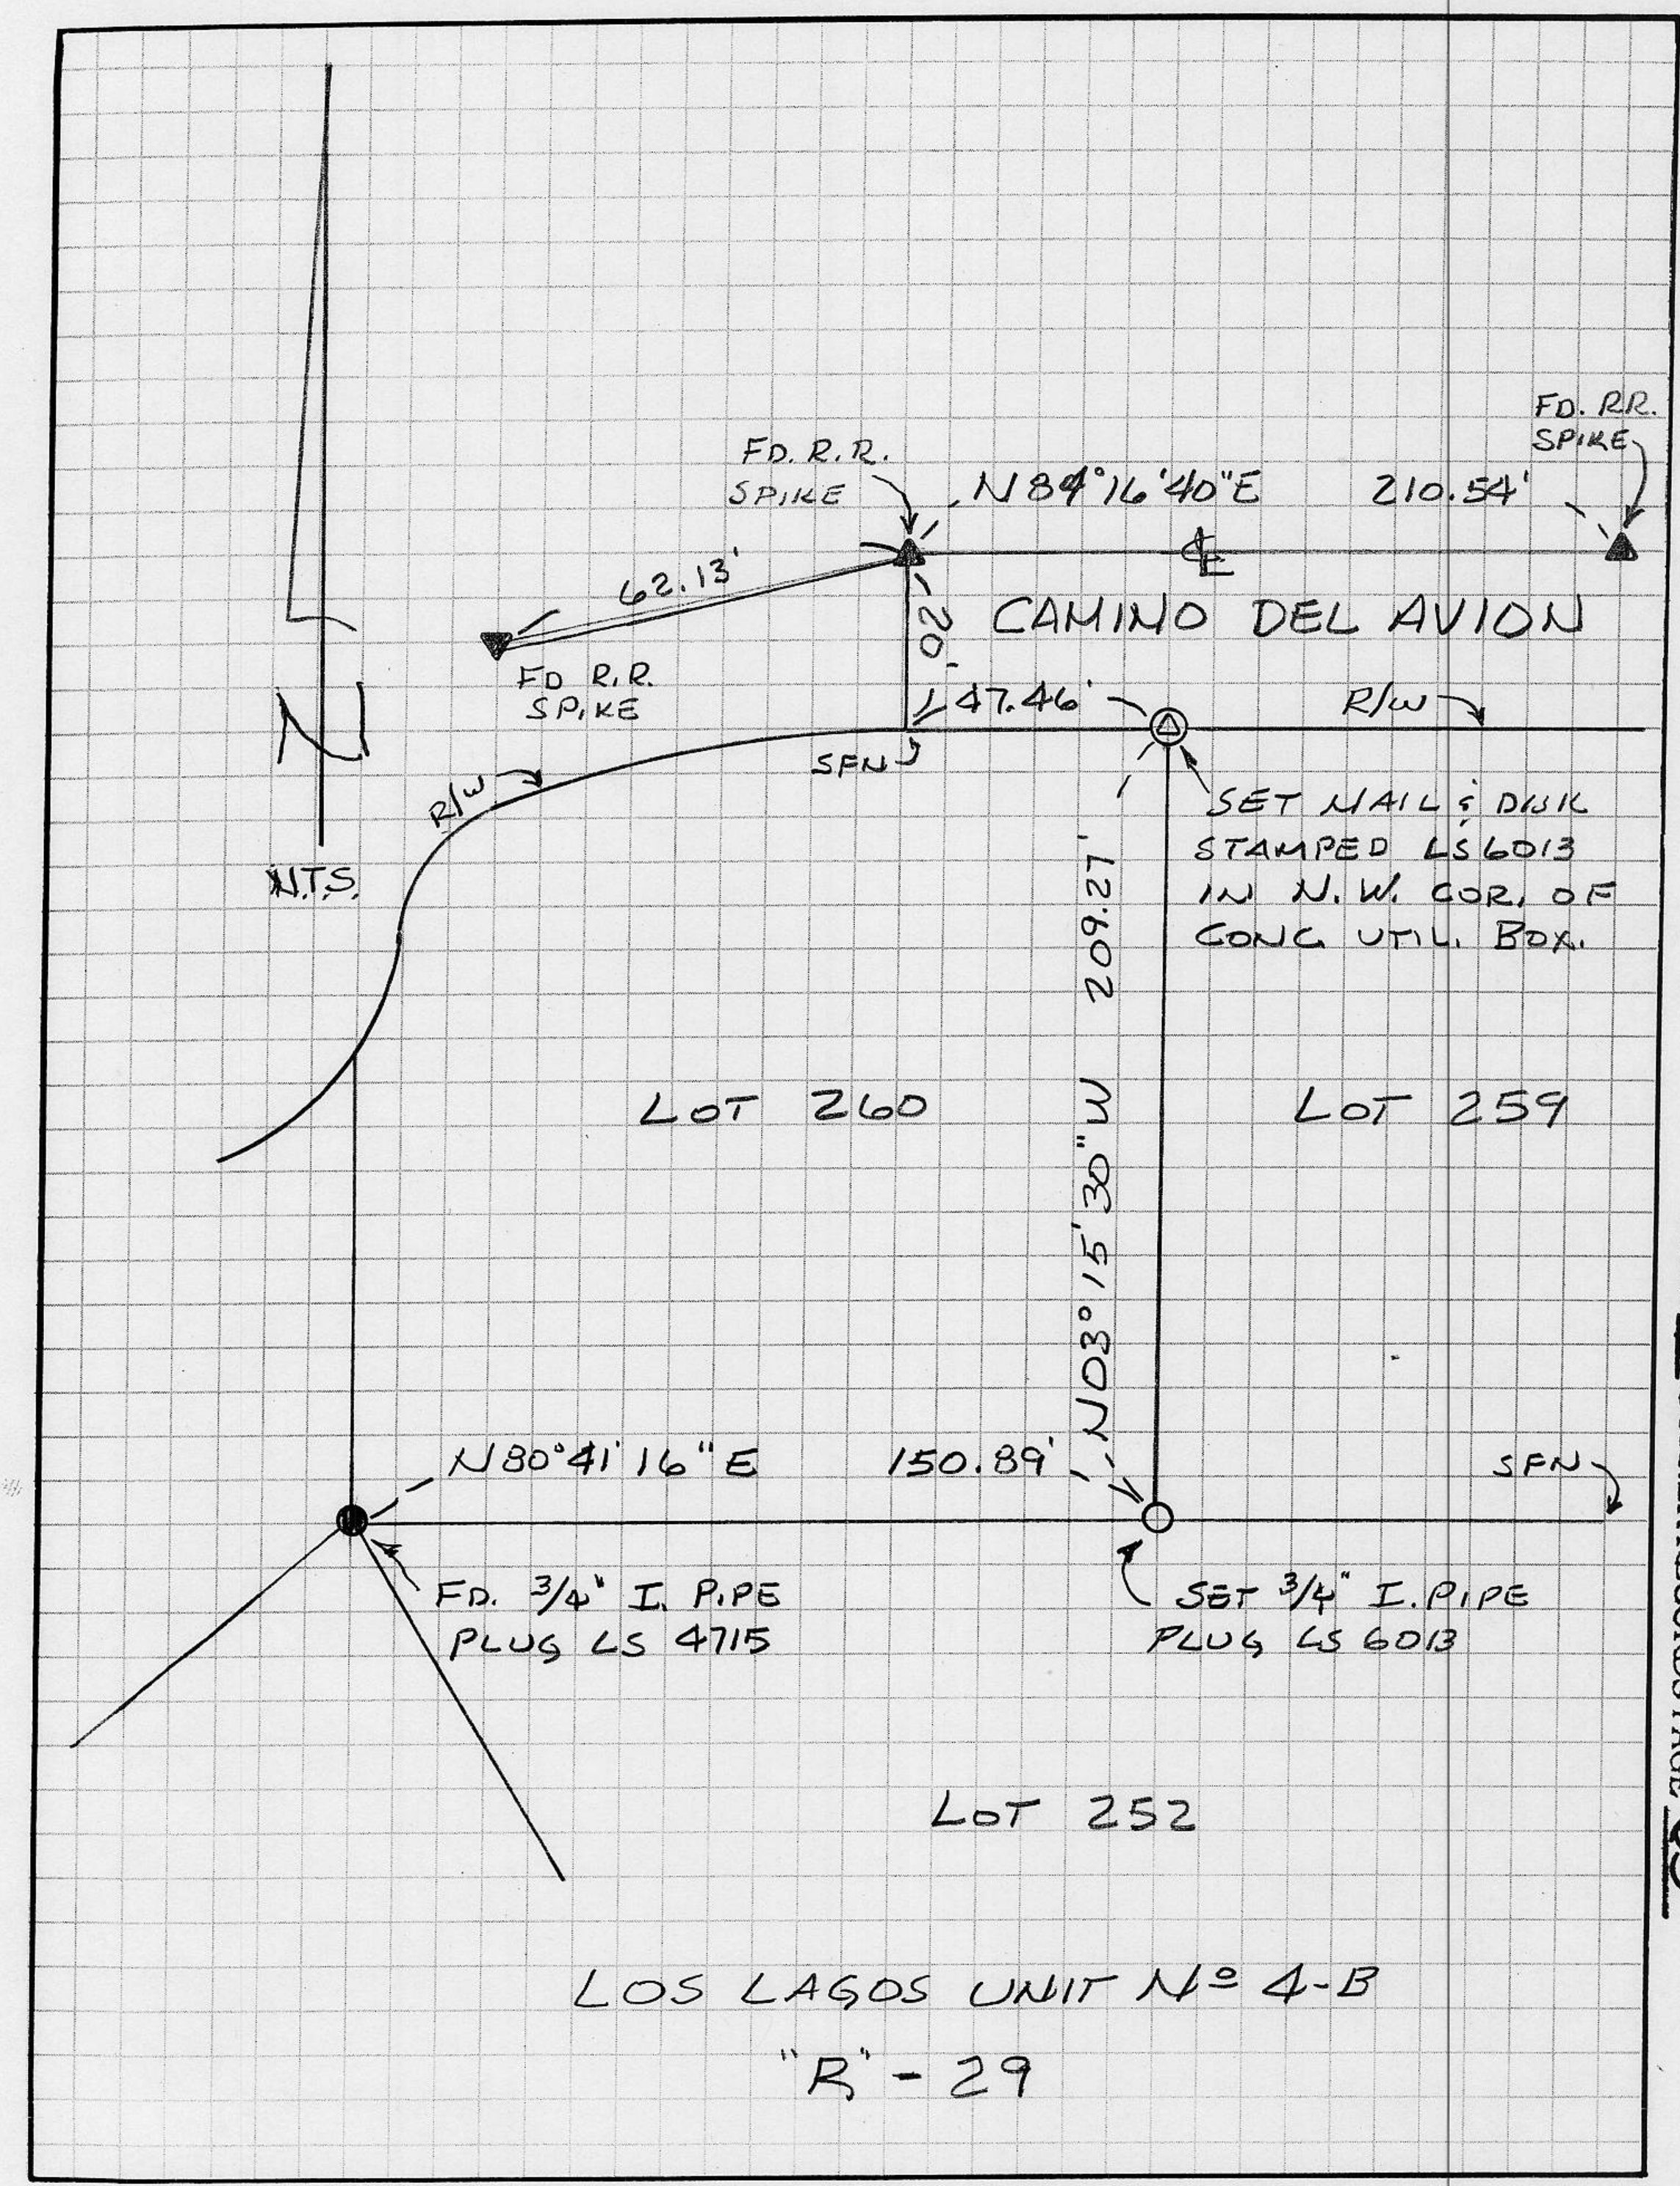

BOOK 7 CORNER RECORDS PAGE 63