CORNER RECORD

COUNTY OF PLACER, CALIFORNIA

City of _____ Document Number _____

Brief Legal Description _____

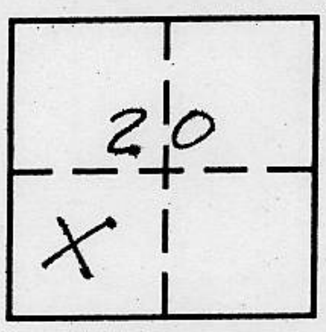

T.13N, R8E, M.D.B.&M.

CORNER TYPE

Government Corner ☐ Control ☐
Meander ☐ Property ☐
Rancho ☐ Other ☒
Date of Survey 1-12-00 → 5-1-2000

COORDINATES *(Optional)*

N. _____
E. _____
Zone _____ Datum _____
Elev. _____

Corner — Left as found ☐ Found and tagged ☐ Established ☐ Reestablished ☒ Rebuilt ☐

BOOK 7 CORNER RECORDS PAGE 66

Identification and type of corner found: Evidence used to identify or procedure used to establish or reestablish corner:

FND 8" ROUND CONC. MON. W/1" ALUM CAP MARKED "STATE OF CALIFORNIA - ZAD-R- DIVISION OF HIGHWAYS". MONUMENT WAS TIED PRIOR TO BEING REMOVED BY CONSTRUCTION. AFTER CONST. MONUMENT WAS REPLACED WITH

A description of the physical condition of the monument as found and as set or reset: _____

SURVEYOR'S STATEMENT

This Corner Record was prepared by me or under my direction in conformance with the Land Surveyors' Act on 5/00 ~~19~~ 2000

Signed _____ L.S. ~~or R.C.E.~~ Number 6021

LICENSED LAND SURVEYOR TIMOTHY F. SCHAD Exp. 3/31/01 6021 SEAL 5/10/00 STATE OF CALIFORNIA

COUNTY SURVEYOR'S STATEMENT

This Corner Record was received May 10th, 2000 ~~19~~ ____ and examined

and filed MARCH 22, 2002 ~~19~~ ____.

Signed _____ LS 6158 Title DEPUTY COUNTY SURVEYOR

LICENSED LAND SURVEYOR CHARLES B. GRANT SEAL Exp. 3-31-06 No. 6158 STATE OF CALIFORNIA

County Surveyor's Comment _____

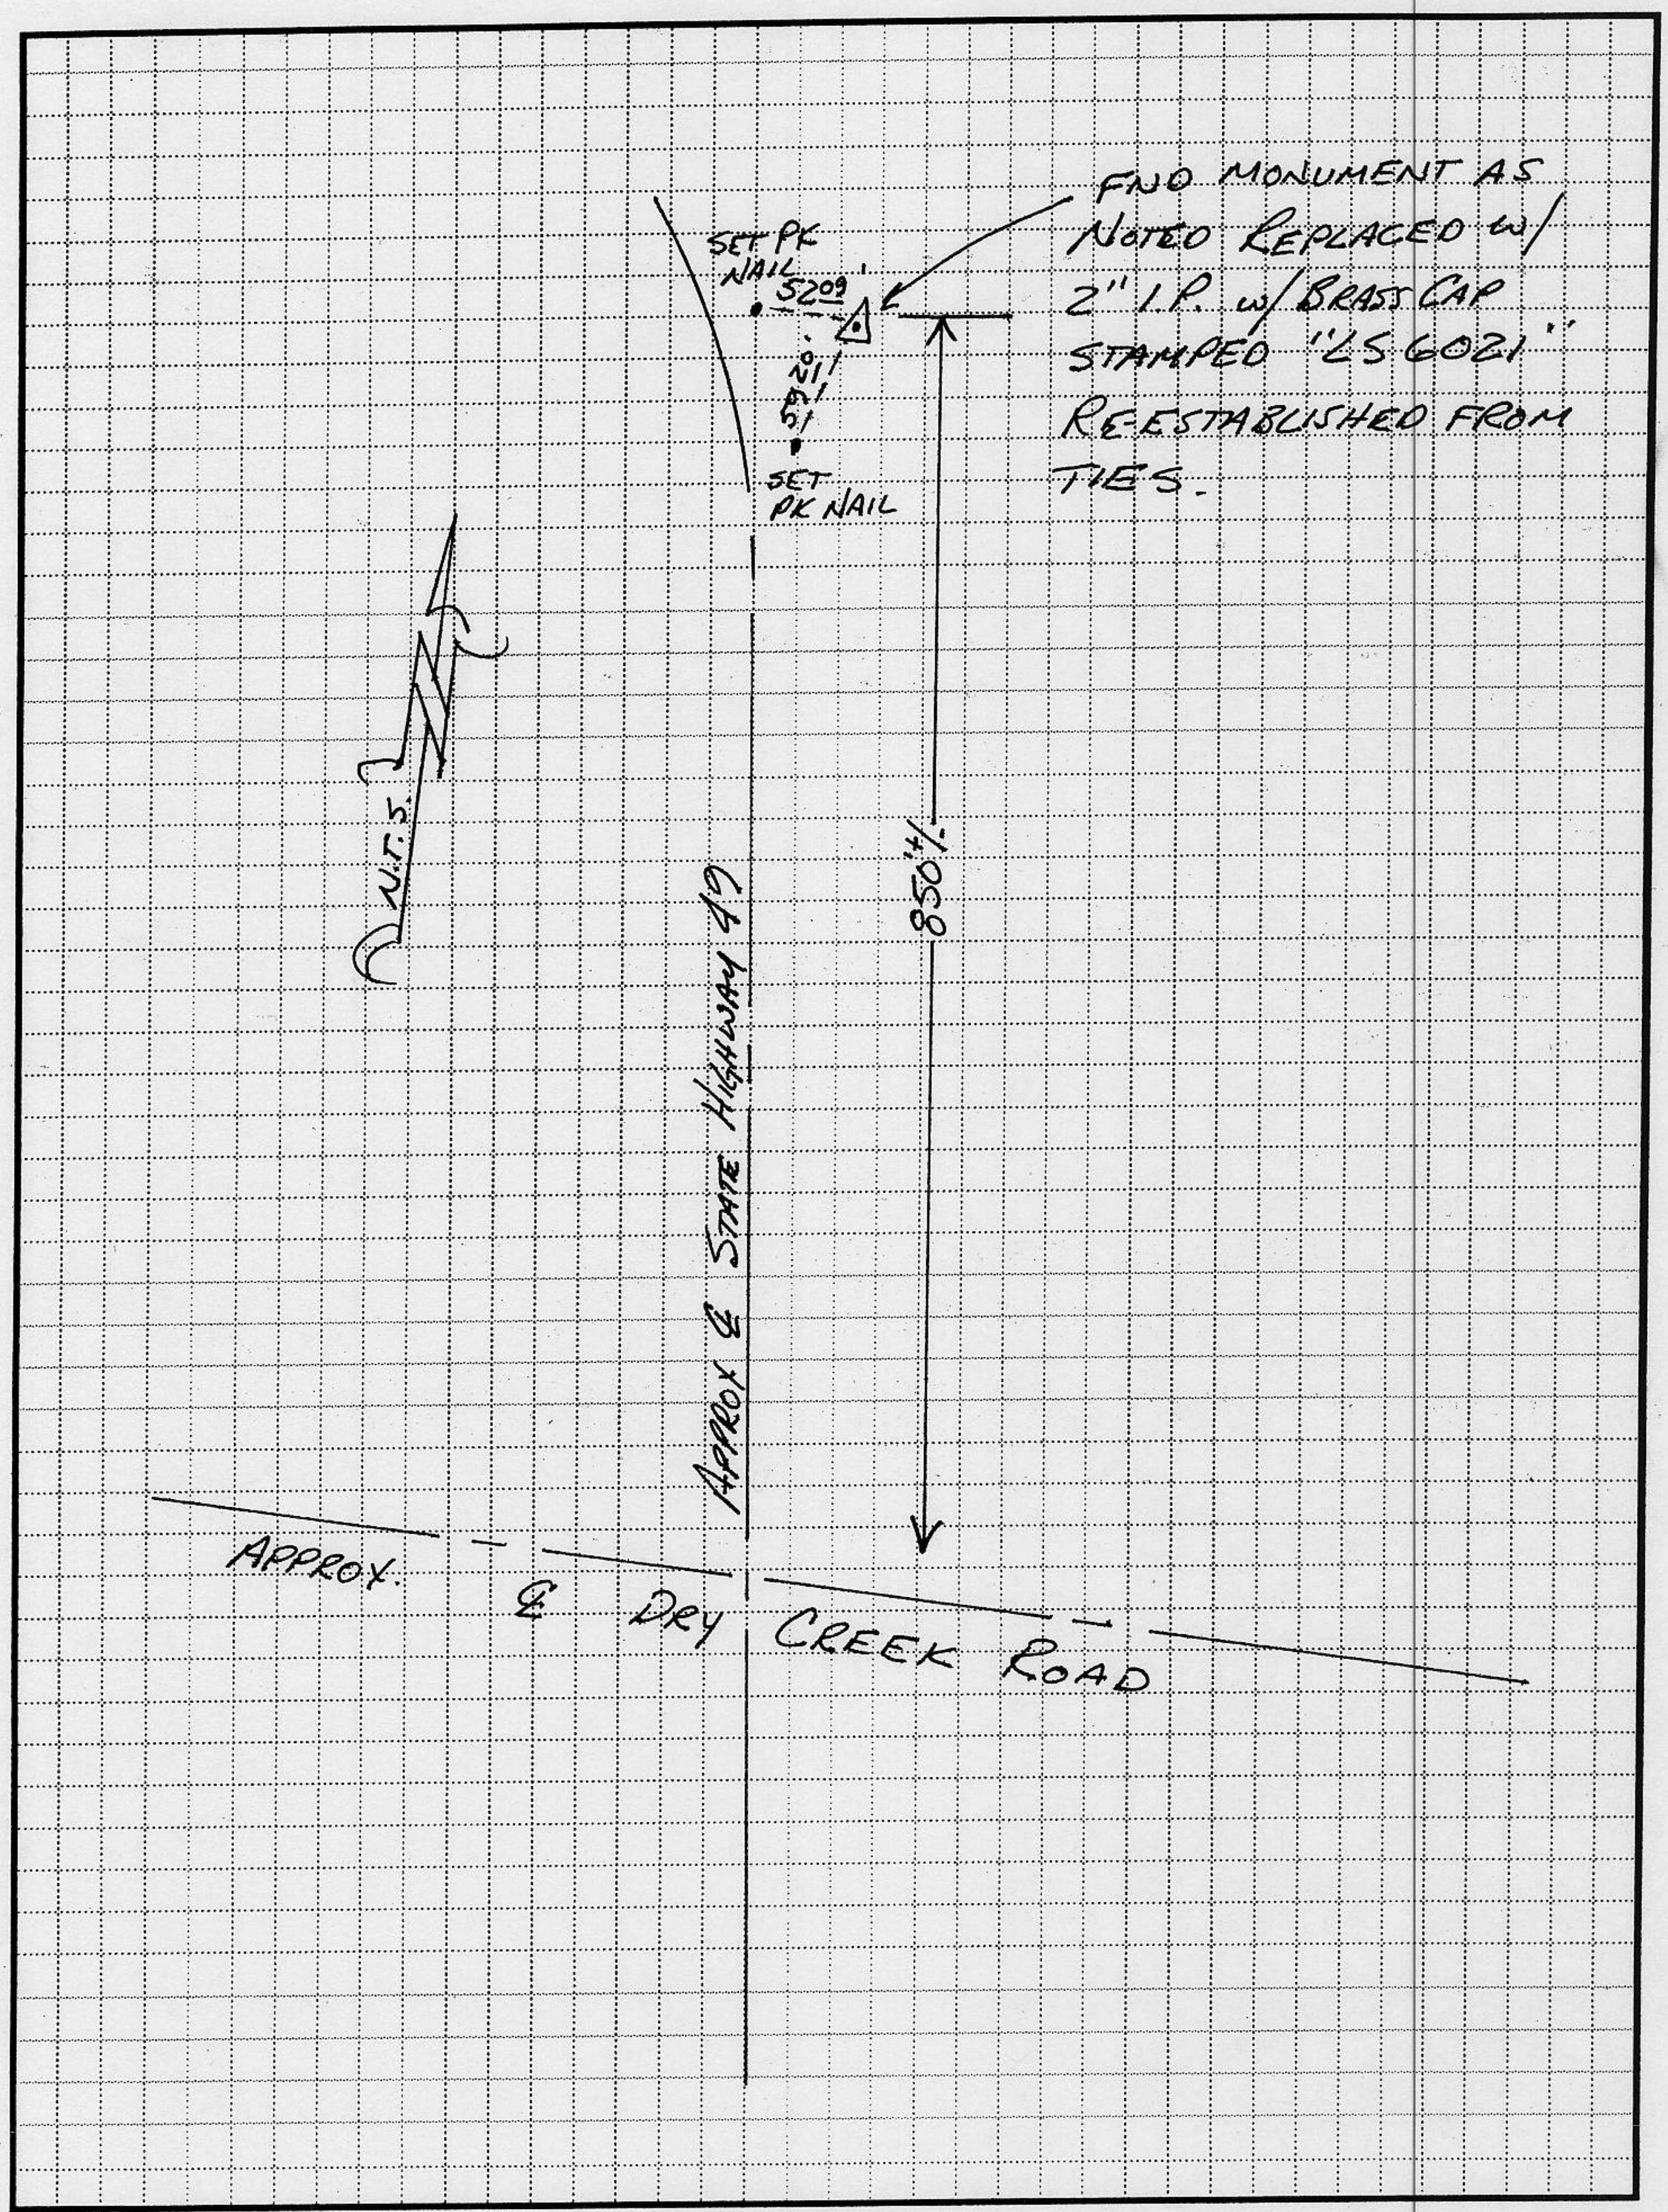

BOOK 7 CORNER RECORDS PAGE 66