CORNER RECORD

COUNTY OF PLACER, CALIFORNIA

City of AUBURN

Document Number

Brief Legal Description PARCELS "A" & "B" 26-PM-113

CORNER TYPE

Government Corner	☐	Control	☐
Meander	☐	Property	☒
Rancho	☐	Other	☐

Date of Survey 10-17-99

COORDINATES *(Optional)*

N.

E.

Zone Datum

Elev.

Corner — Left as found ☐ Found and tagged ☐ Established ☐ Reestablished ☐ Rebuilt ☐

Identification and type of corner found: Evidence used to identify or procedure used to establish or reestablish corner:

FOUND 2 CORNERS AS SHOWN ON 26-PM-113
USING THESE CORNERS I RE-ESTABLISHED MISSING
CORNERS ON THE FLAG SECTION OF PARCEL "B" OF
26-PM-113

A description of the physical condition of the monument as found and as set or reset:

SET 3/4" REBAR W/ PLASTIC CAP STAMPED RCE 29265

BOOK 7 CORNER RECORDS PAGE 70

SURVEYOR'S STATEMENT

This Corner Record was prepared by me or under my direction in conformance with the Land Surveyors' Act on NOVEMBER 28 1999.

Signed R G Hillman L.S. or R.C.E. Number RCE 29265
EXP 3-31-03

COUNTY SURVEYOR'S STATEMENT

This Corner Record was received December 15th 1999 and examined and filed MARCH 22, 2002.

Signed Chas Grant LS 6158 Title DEPUTY COUNTY SURVEYOR

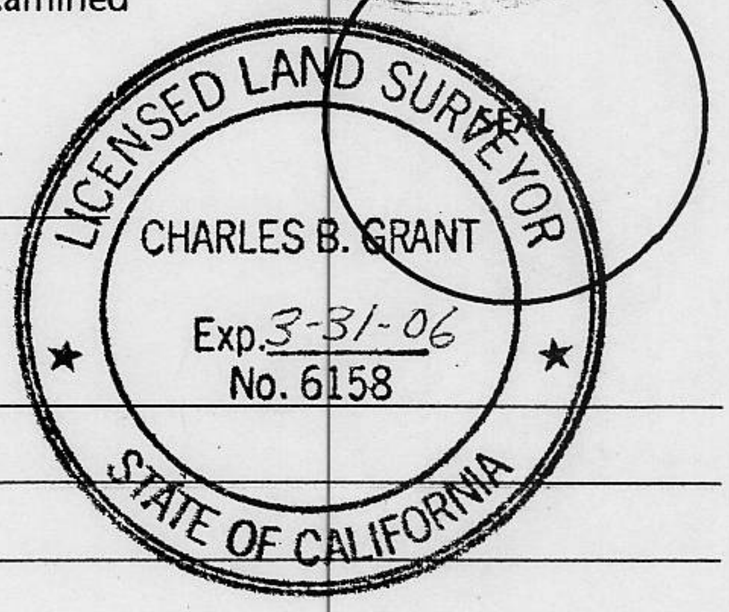

County Surveyor's Comment

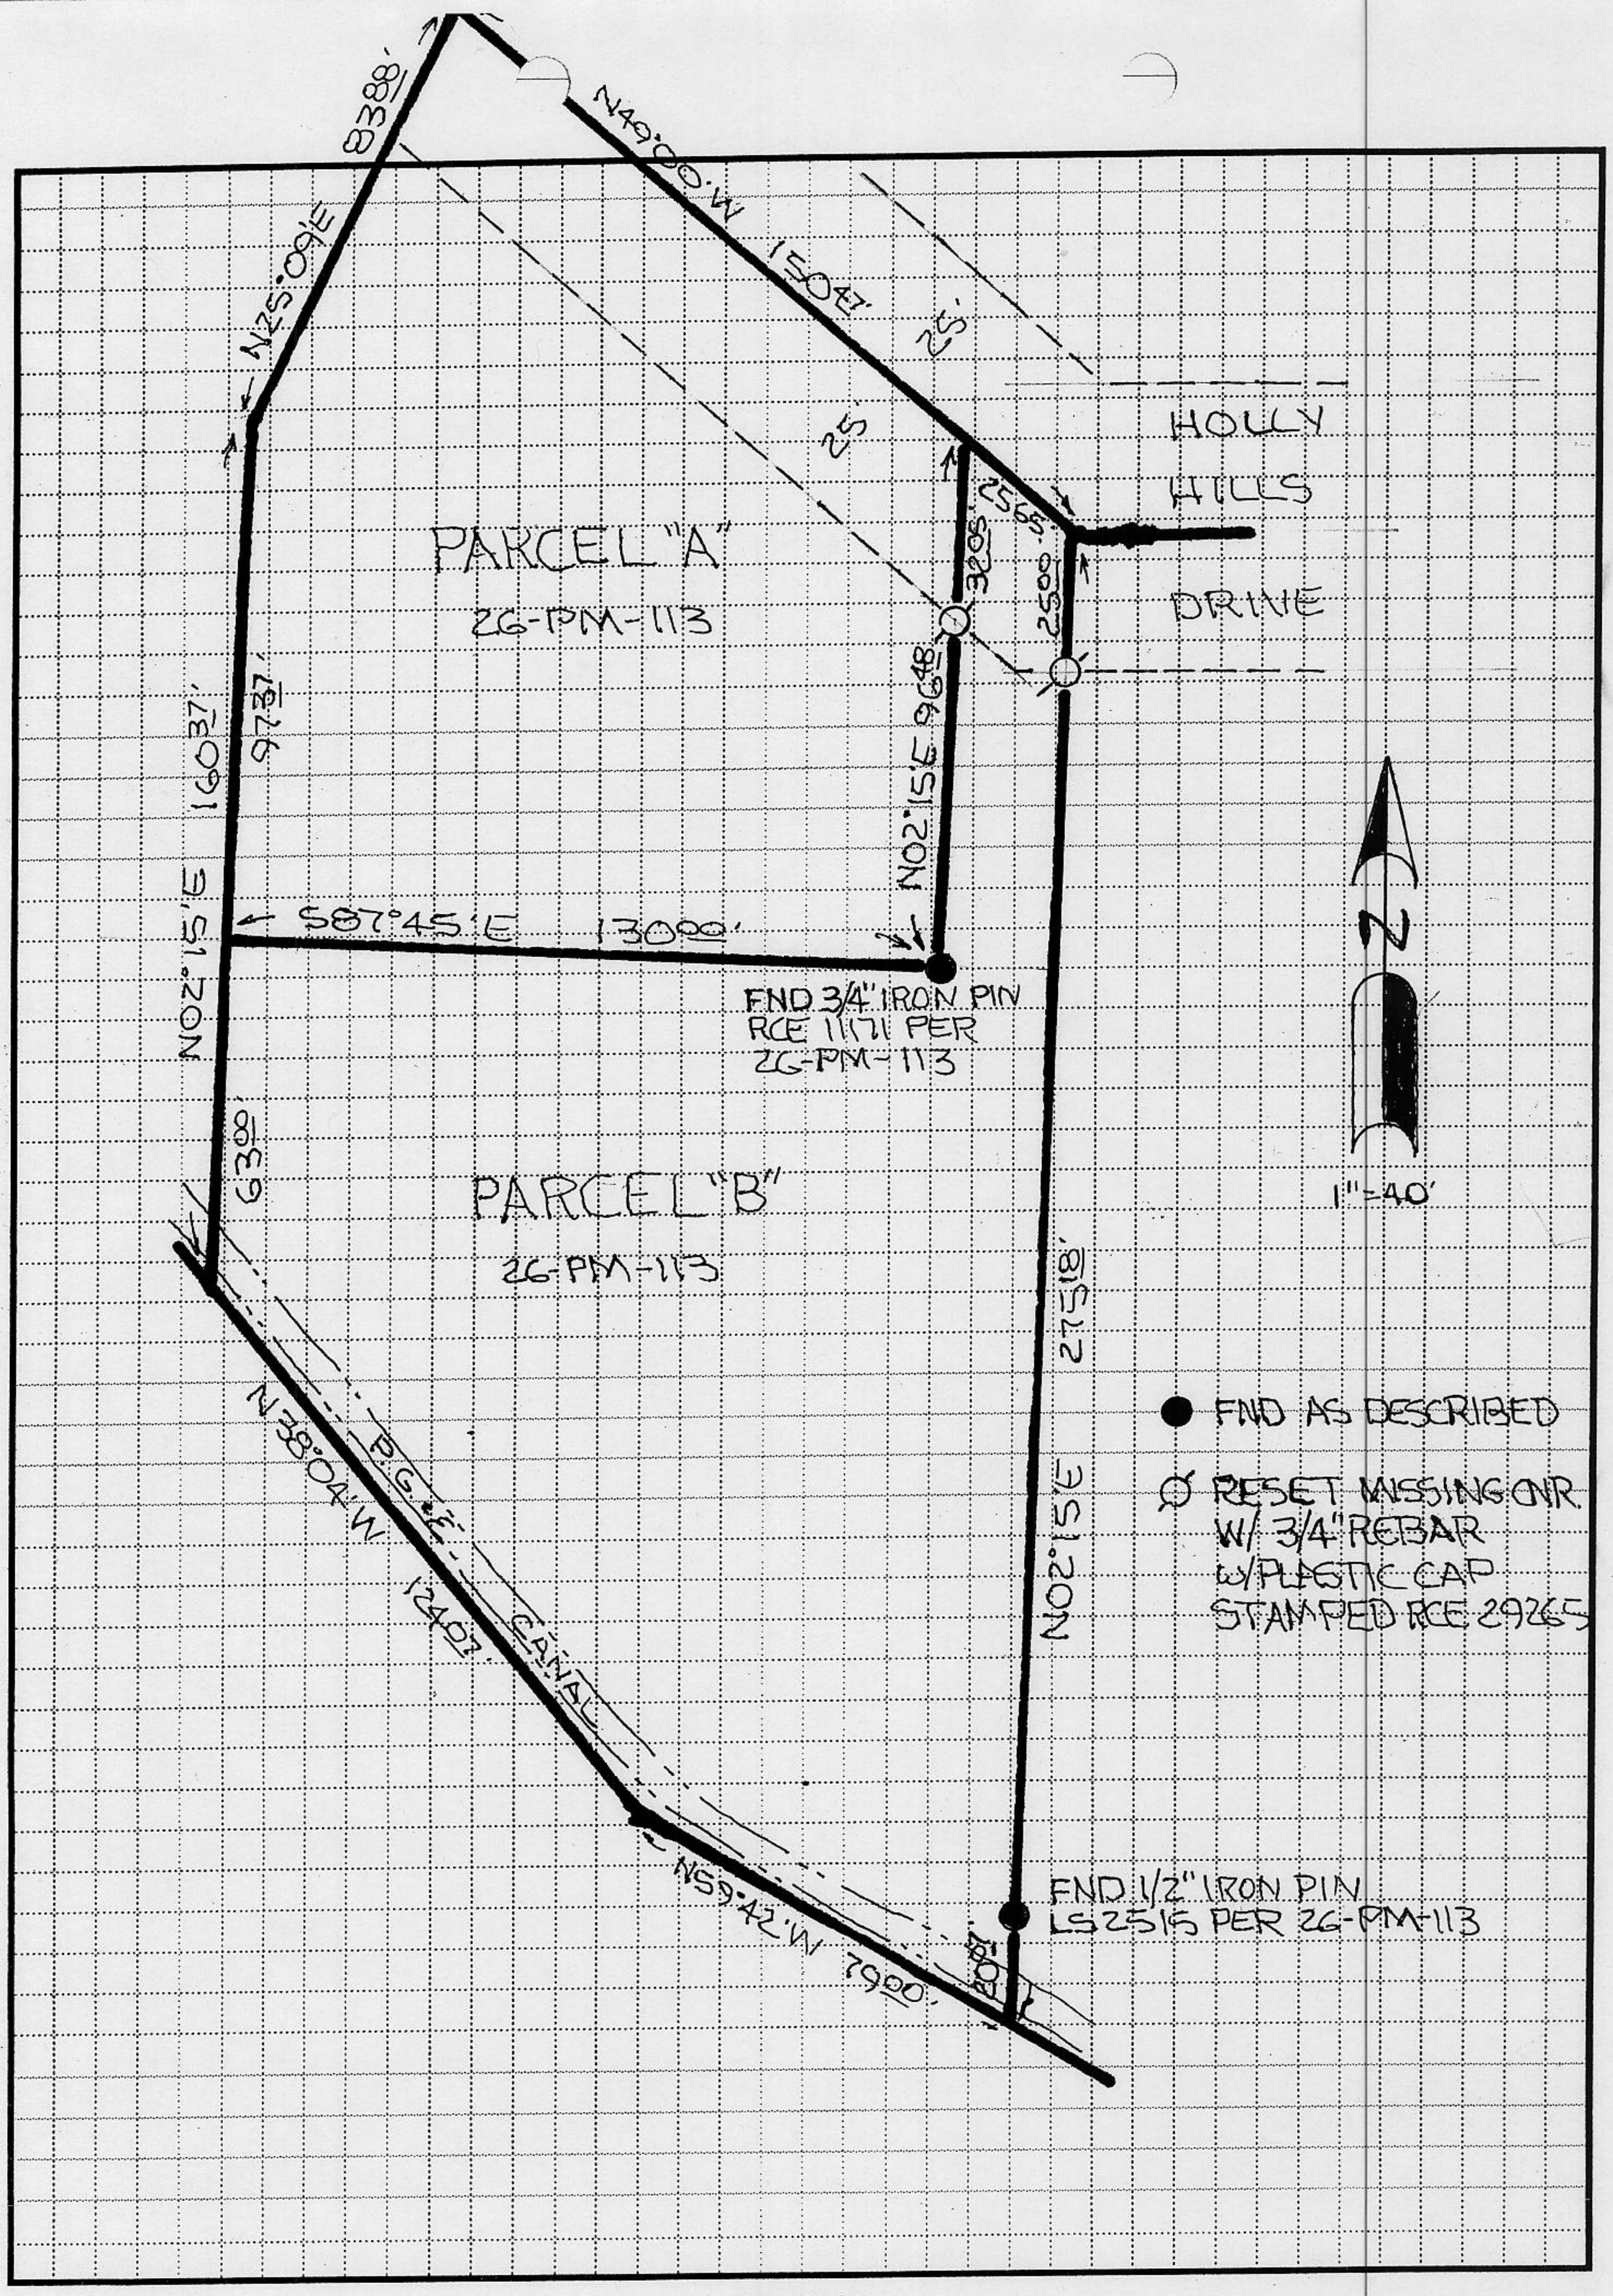

BOOK 7 CORNER RECORDS PAGE 70