CORNER RECORD

COUNTY OF PLACER, CALIFORNIA

City of _____ Document Number _____

Brief Legal Description RECORD OF SURVEY NE¼ Sec. 5 T.13N. R.9E. MDM 6-SURVEYS-68

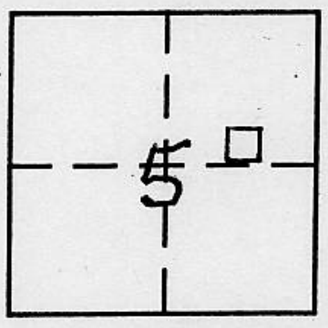

CORNER TYPE

Government Corner ☐ Control ☐
Meander ☐ Property ☒
Rancho ☐ Other ☐
Date of Survey JAN. 17, 2002

COORDINATES
(Optional)

N. _____
E. _____
Zone _____ Datum _____
Elev. _____

Corner — Left as found ☒ Found and tagged ☐ Established ☐ Reestablished ☐ Rebuilt ☐

Identification and type of corner found: Evidence used to identify or procedure used to establish or reestablish corner:

FOUND R×R SPIKE IN CENTERLINE OF CROTHER ROAD STAMPED RCE 9093 Per RECORD OF SURVEY AT BOOK 6 SURVEYS PAGE 68 O.R.P.C. ESTABLISHED REFERENCE POINTS FROM FOUND MONUMENT PRIOR TO ASPHALT OVERLAY.

A description of the physical condition of the monument as found and as set or reset:

FROM REFERENCE POINTS SET P.K NAIL WITH 1¼" BRASS WASHER STAMPED "PLA CO SURVEY" CENTERED OVER FOUND MONUMENT AFTER ASPHALT OVERLAY.

BOOK 7 CORNER RECORDS PAGE 76

SURVEYOR'S STATEMENT

This Corner Record was prepared by me or under my direction in conformance with the Land Surveyors' Act on APRIL 17 2002.

Signed Chas Grant L.S. or R.C.E. Number LS 6158

LICENSED LAND SURVEYOR
CHARLES B. GRANT
Exp. 3-31-06
No. 6158
SEAL
STATE OF CALIFORNIA

COUNTY SURVEYOR'S STATEMENT

This Corner Record was received APRIL 17 2002 and examined and filed APRIL 17 2002.

Signed W Zicker Title COUNTY SURVEYOR

REGISTERED PROFESSIONAL ENGINEER
WESLEY K. ZICKER
R.C.E. 60
CIVIL
Exp 6/30/04
SEAL
STATE OF CALIFORNIA

County Surveyor's Comment _____
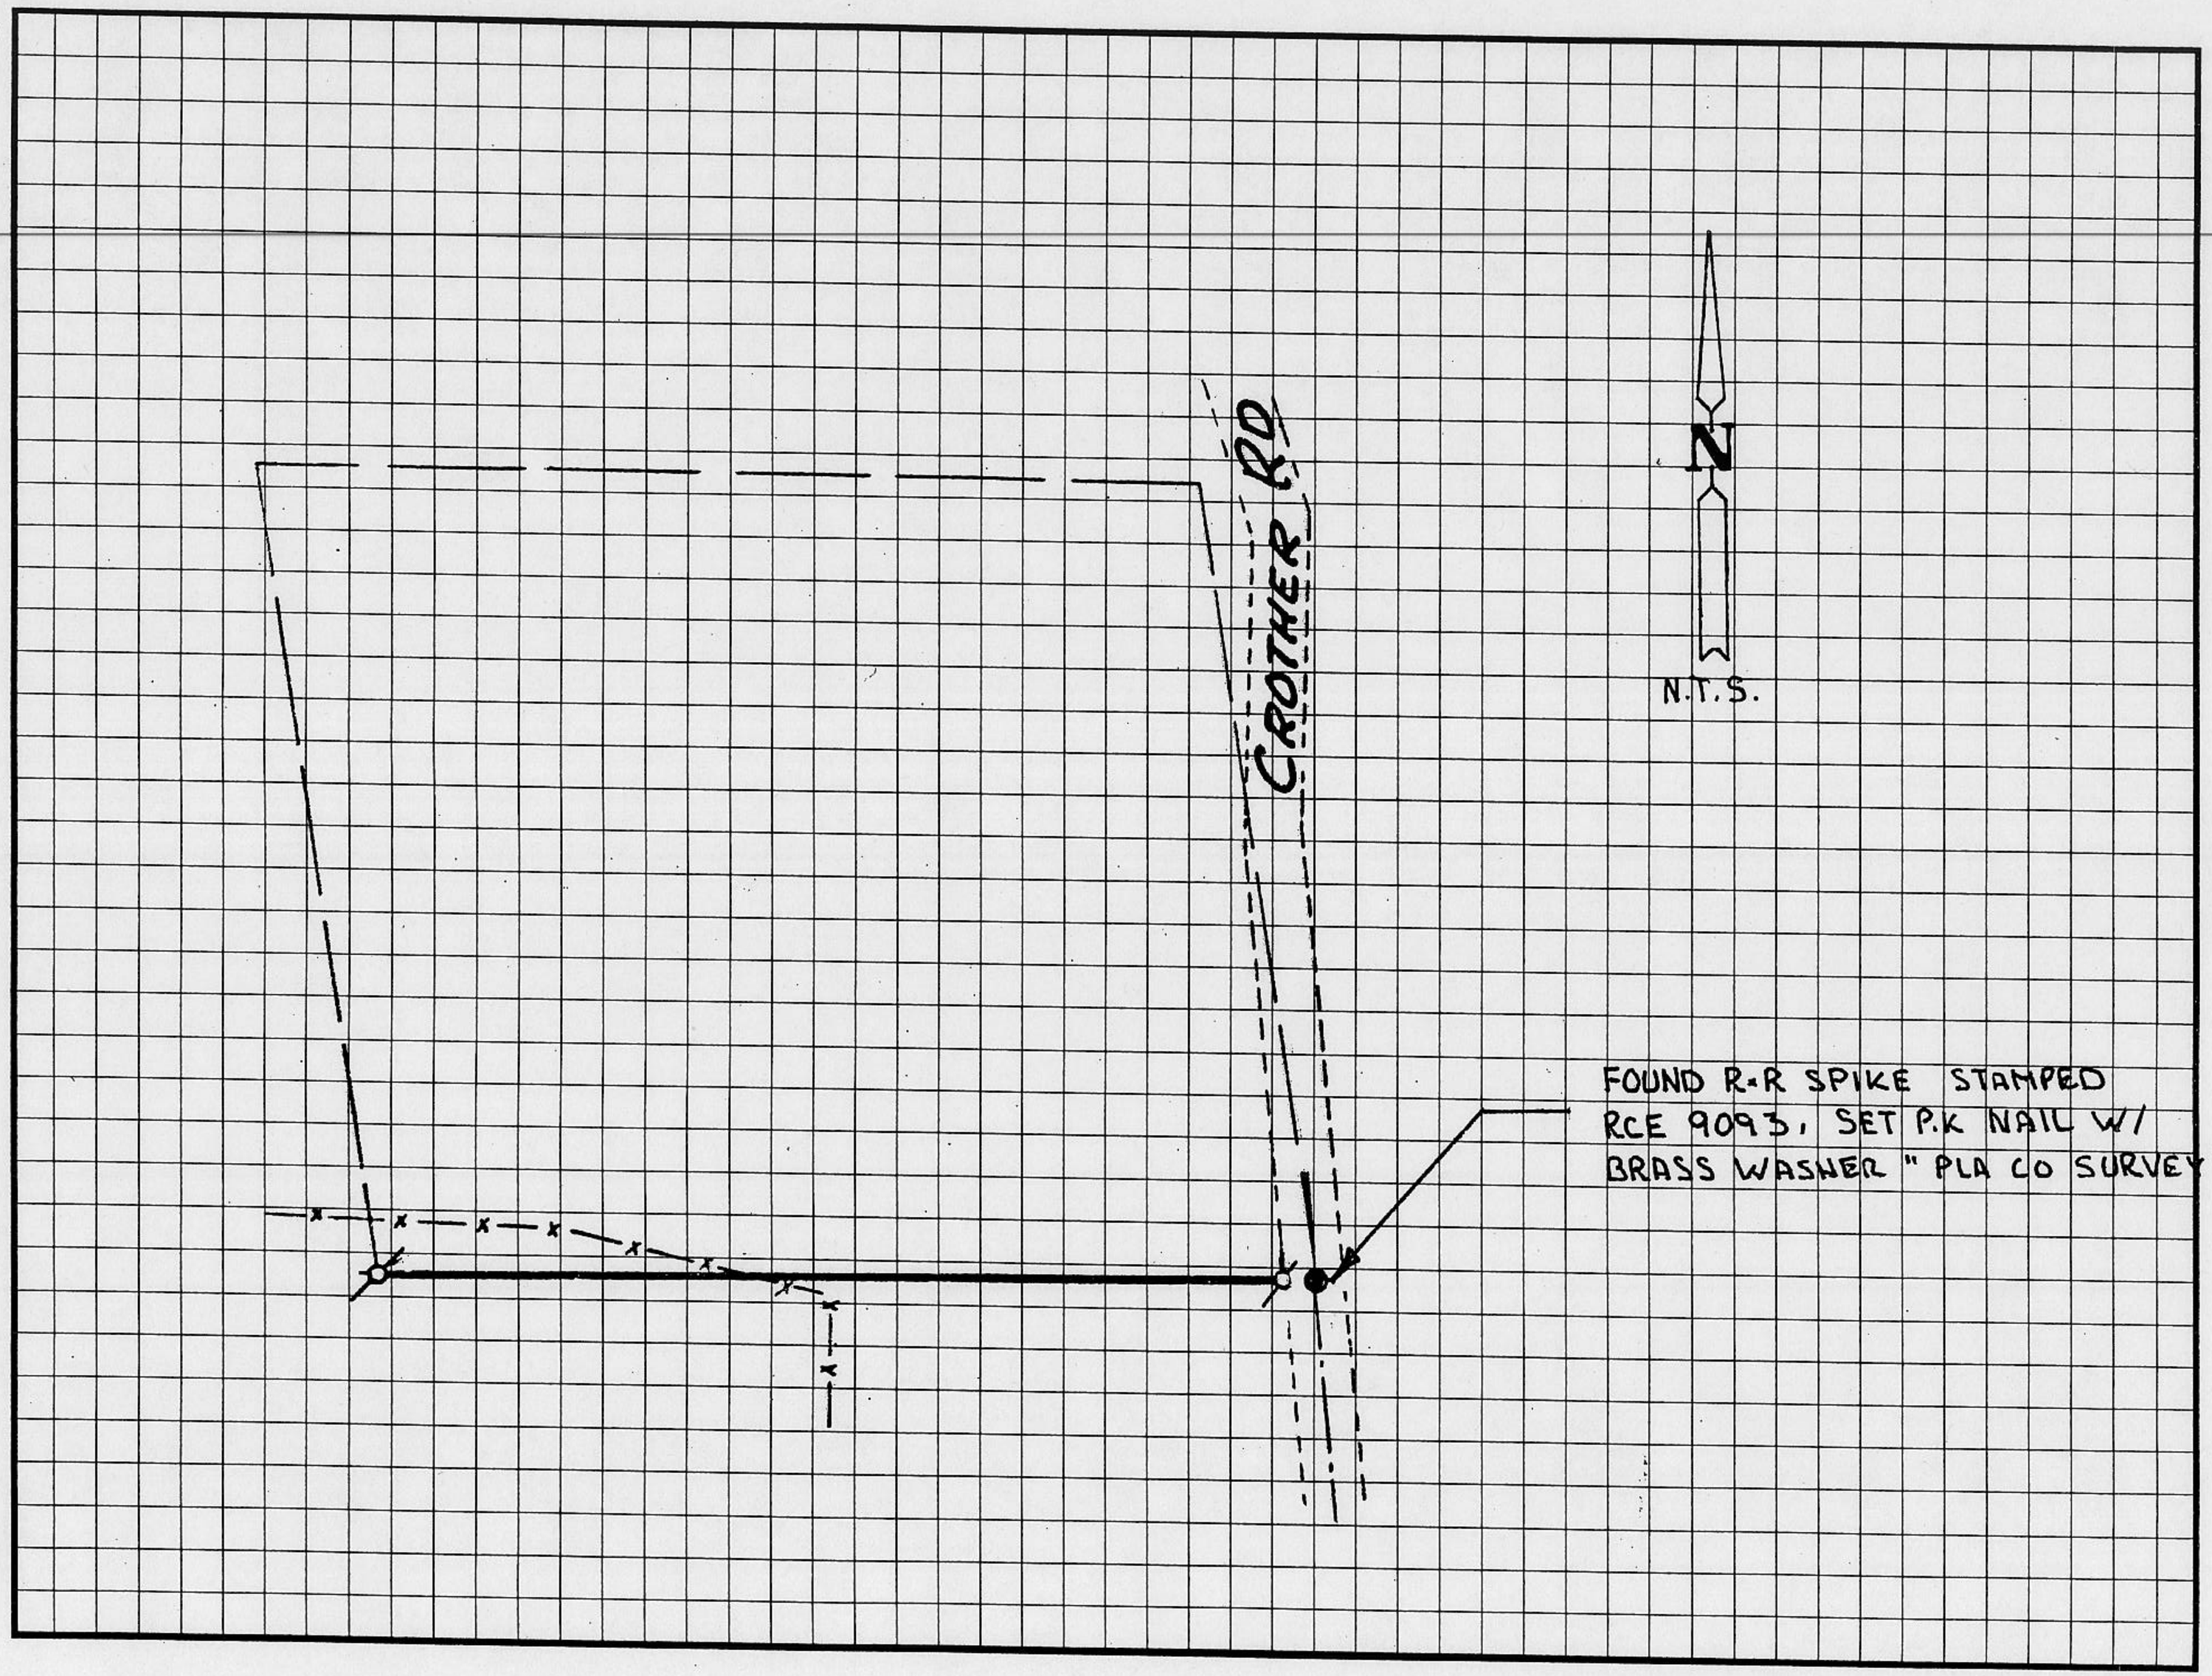
BOOK 7 CORNER RECORDS PAGE 76