CORNER RECORD

COUNTY OF PLACER, CALIFORNIA

City of Roseville

Document Number

Brief Legal Description Lot 7158 as shown on "Los Cerritos addition to the City of Roseville" per Bk. A of Maps, Pg. 41 and Bk. C of Maps, Pg. 1.

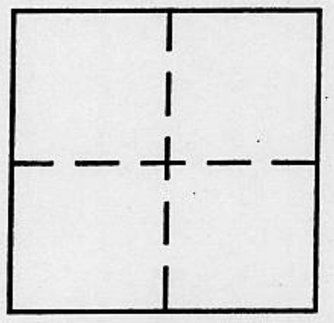

Sec. 34
T. 11 N.
R. 6 E.

CORNER TYPE

Government Corner ☐ Control ☐
Meander ☐ Property ☒
Rancho ☐ Other ☐
Date of Survey

COORDINATES *(Optional)*

N.
E.
Zone Datum
Elev.

Corner — Left as found ☐ Found and tagged ☐ Established ☒ Reestablished ☐ Rebuilt ☐

Identification and type of corner found: Evidence used to identify or procedure used to establish or reestablish corner:

Monuments were found in the intersection of Main Street and Las Vegas Avenue, also in Grove Street and Alta Avenue as shown. The other two intersections were determined by splitting the existing improvements. Excess and deficiency was proportioned through the block to establish the lot locations.

A description of the physical condition of the monument as found and as set or reset:

Monuments were set at the 4 corners of Lot 7158 as shown on the attached exhibit.

BOOK 7 CORNER RECORDS PAGE 84

SURVEYOR'S STATEMENT

This Corner Record was prepared by me or under my direction in conformance with the Land Surveyors' Act on May 10, 20 02.

Signed L.S. or R.C.E. Number LS 4732

LICENSED LAND SURVEYOR MICHAEL F. WILLIAMS No. 4732 SEAL STATE OF CALIFORNIA

COUNTY SURVEYOR'S STATEMENT

This Corner Record was received MAY 22 20 02 and examined and filed MAY 22 20 02.

Signed LS 6158 Title DEPUTY COUNTY SURVEYOR

LICENSED LAND SURVEYOR CHARLES B. GRANT SEAL Exp. 3-31-06 No. 6158 STATE OF CALIFORNIA

County Surveyor's Comment

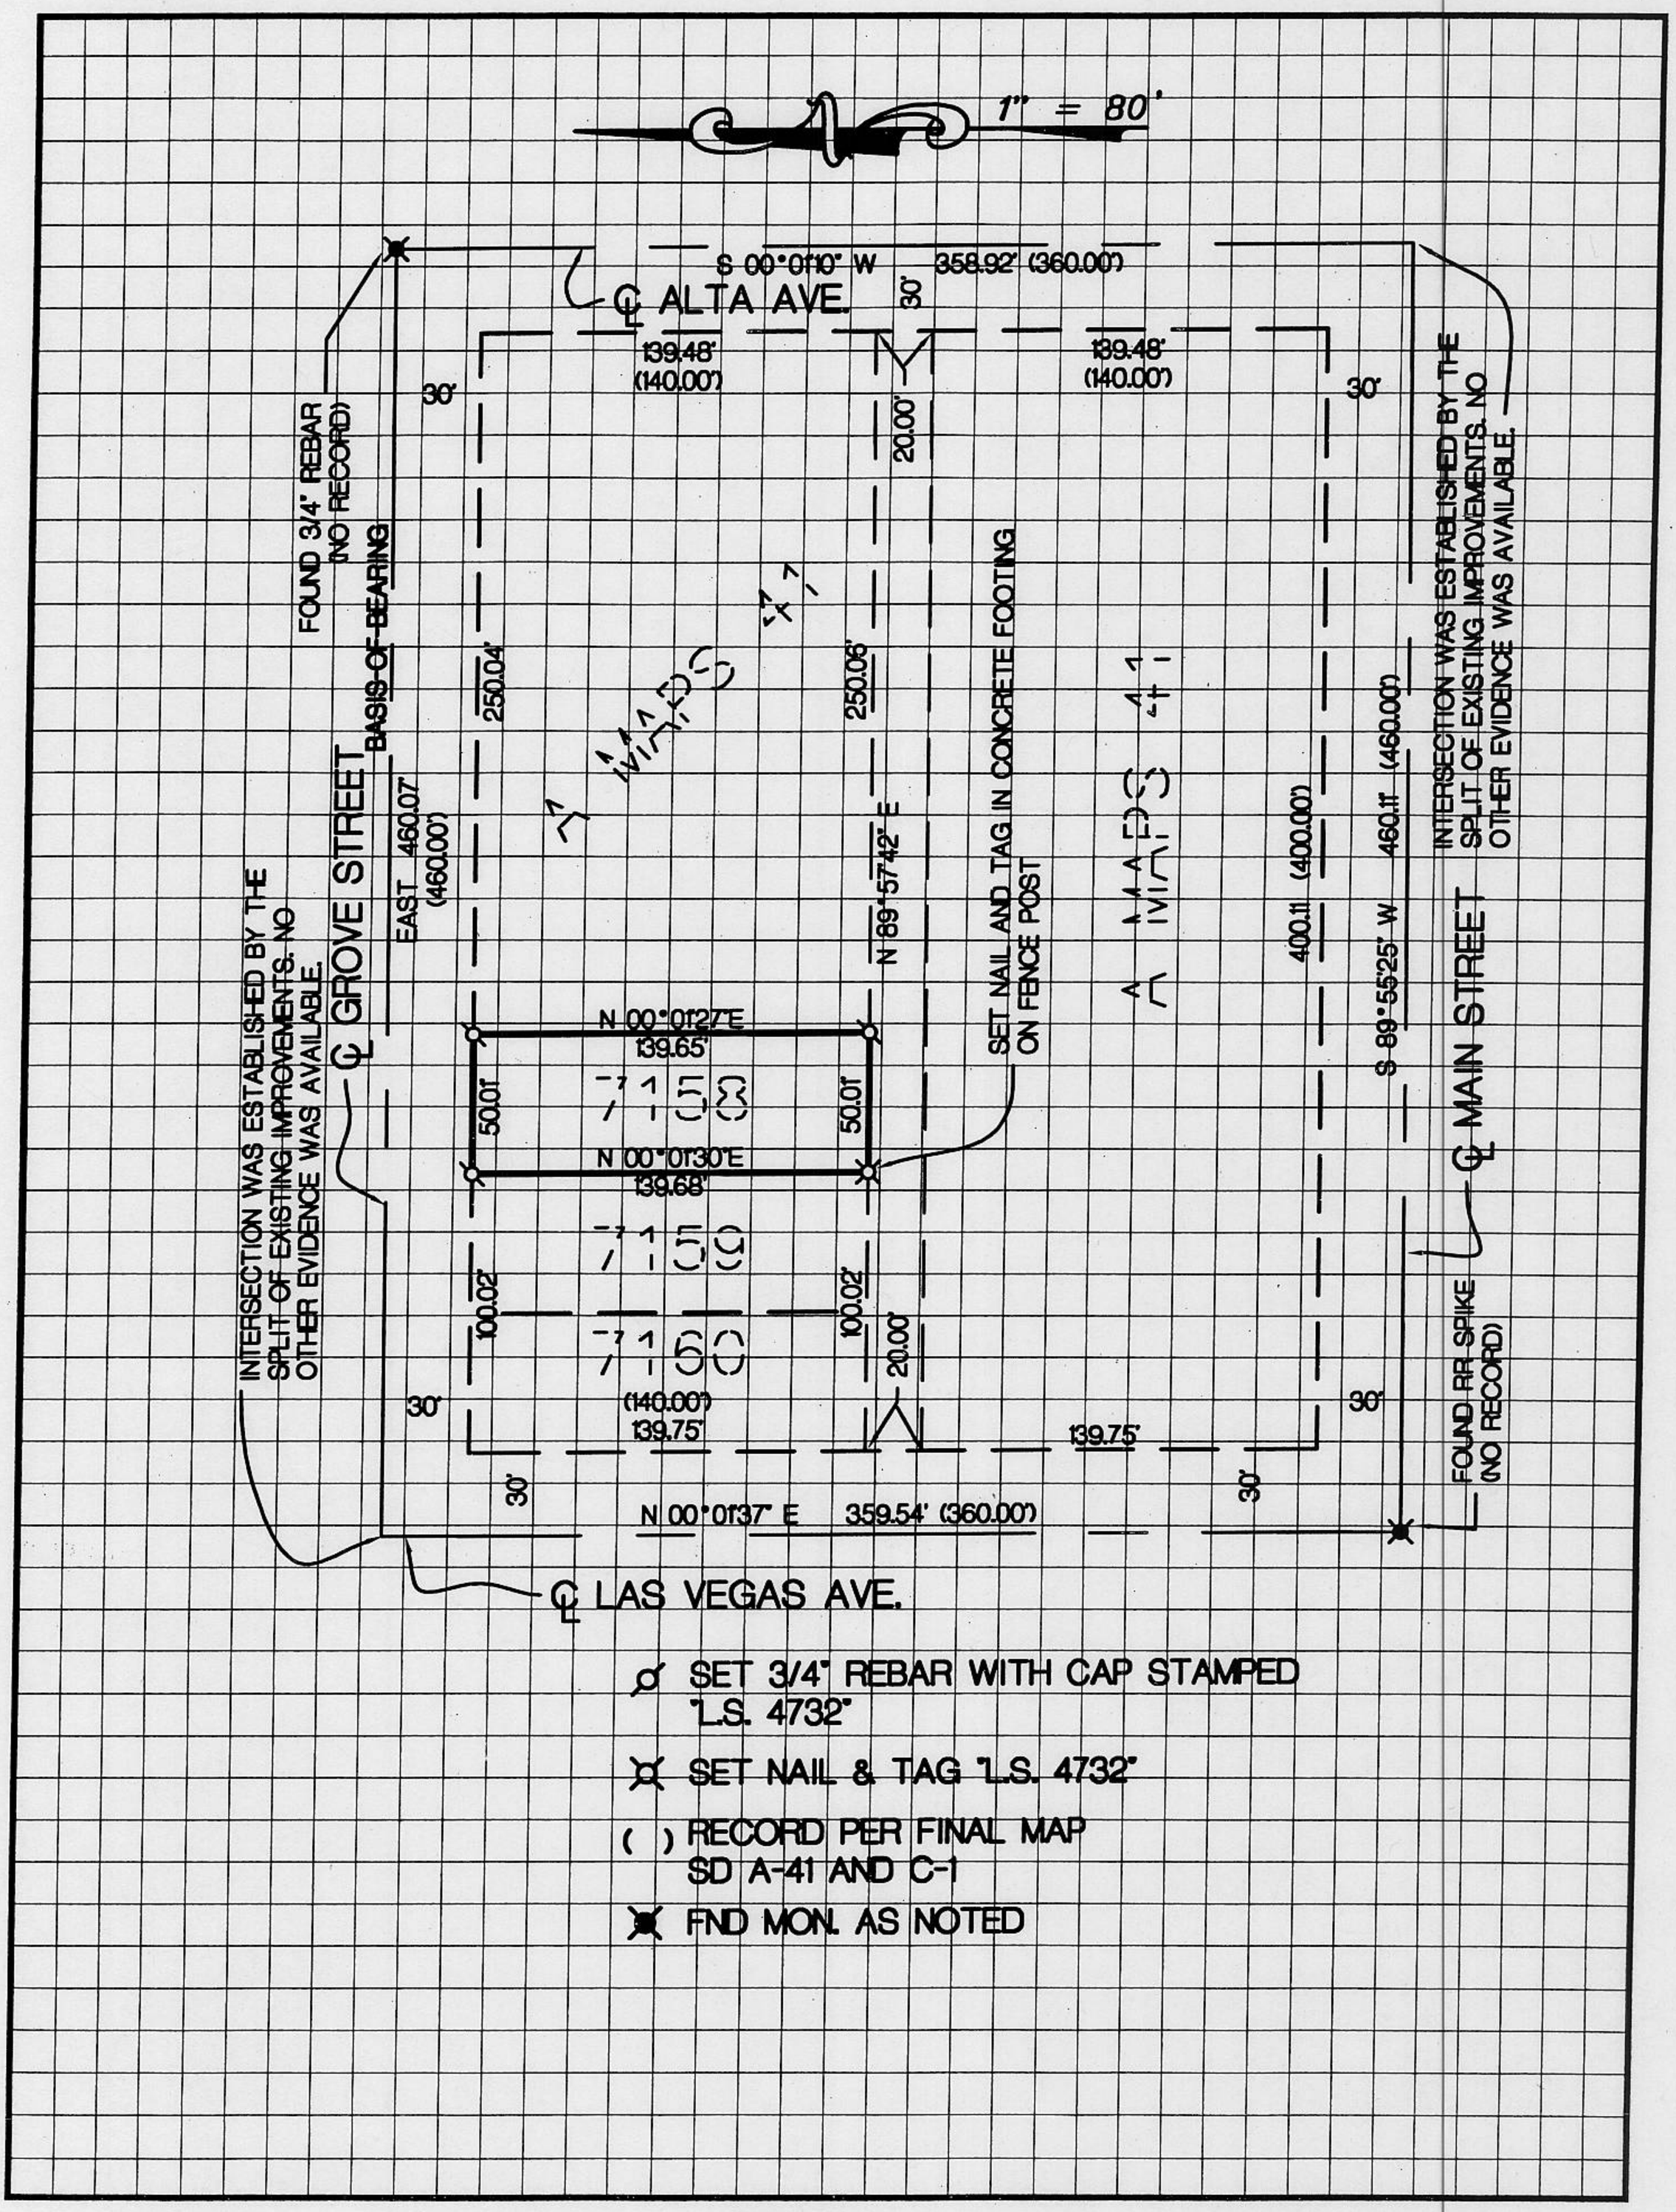

BOOK 7 CORNER RECORDS PAGE 84