CORNER RECORD

COUNTY OF PLACER, CALIFORNIA

City of _____ Document Number _____

Brief Legal Description RECORD OF SURVEY No. 1140, BOOK 12 OF SURVEYS PAGE 137

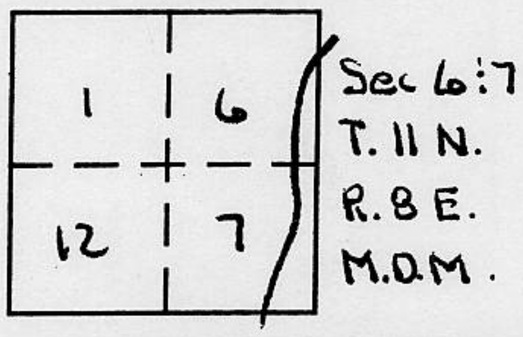

CORNER TYPE

Government Corner ☐ Control ☒
Meander ☐ Property ☐
Rancho ☐ Other ☐
Date of Survey JAN. 7 2003

COORDINATES
(Optional)

N. _____
E. _____
Zone _____ Datum _____
Elev. _____

Corner — Left as found ☐ Found and tagged ☐ Established ☐ Reestablished ☒ Rebuilt ☐

Identification and type of corner found: Evidence used to identify or procedure used to establish or reestablish corner:

FOUND 1½" COPPERWELD IN CENTERLINE OF AUBURN-FOLSOM ROAD. Per RECORD OF SURVEY No. 1140, BOOK 12 OF SURVEYS PAGE 137 O.R.P.C. ESTABLISHED REFERENCE POINTS FROM FOUND MONUMENTS PRIOR TO ASPHALT OVERLAY.

A description of the physical condition of the monument as found and as set or reset:

FROM REFERENCE POINTS SET P.K NAIL WITH 1¼" BRASS WASHER STAMPED "PLA CO SURVEY" CENTERED OVER FOUND MONUMENTS

BOOK 7 CORNER RECORDS PAGE 88

SURVEYOR'S STATEMENT

This Corner Record was prepared by me or under my direction in conformance with the Land Surveyors' Act on JAN. 21 20 03.

Signed _____ L.S. or R.C.E. Number LS 7887

LICENSED LAND SURVEYOR JAMES J. MARTIN SEAL Exp. 03-31-03 7887 STATE OF CALIFORNIA

COUNTY SURVEYOR'S STATEMENT

This Corner Record was received February 18th 20 03 and examined and filed February 19th 20 03.

Signed Charles B. Grant LS 6158 Title DEPUTY COUNTY SURVEYOR

LICENSED LAND SURVEYOR CHARLES B. GRANT SEAL Exp. 3-31-06 No. 6158 STATE OF CALIFORNIA

County Surveyor's Comment _____
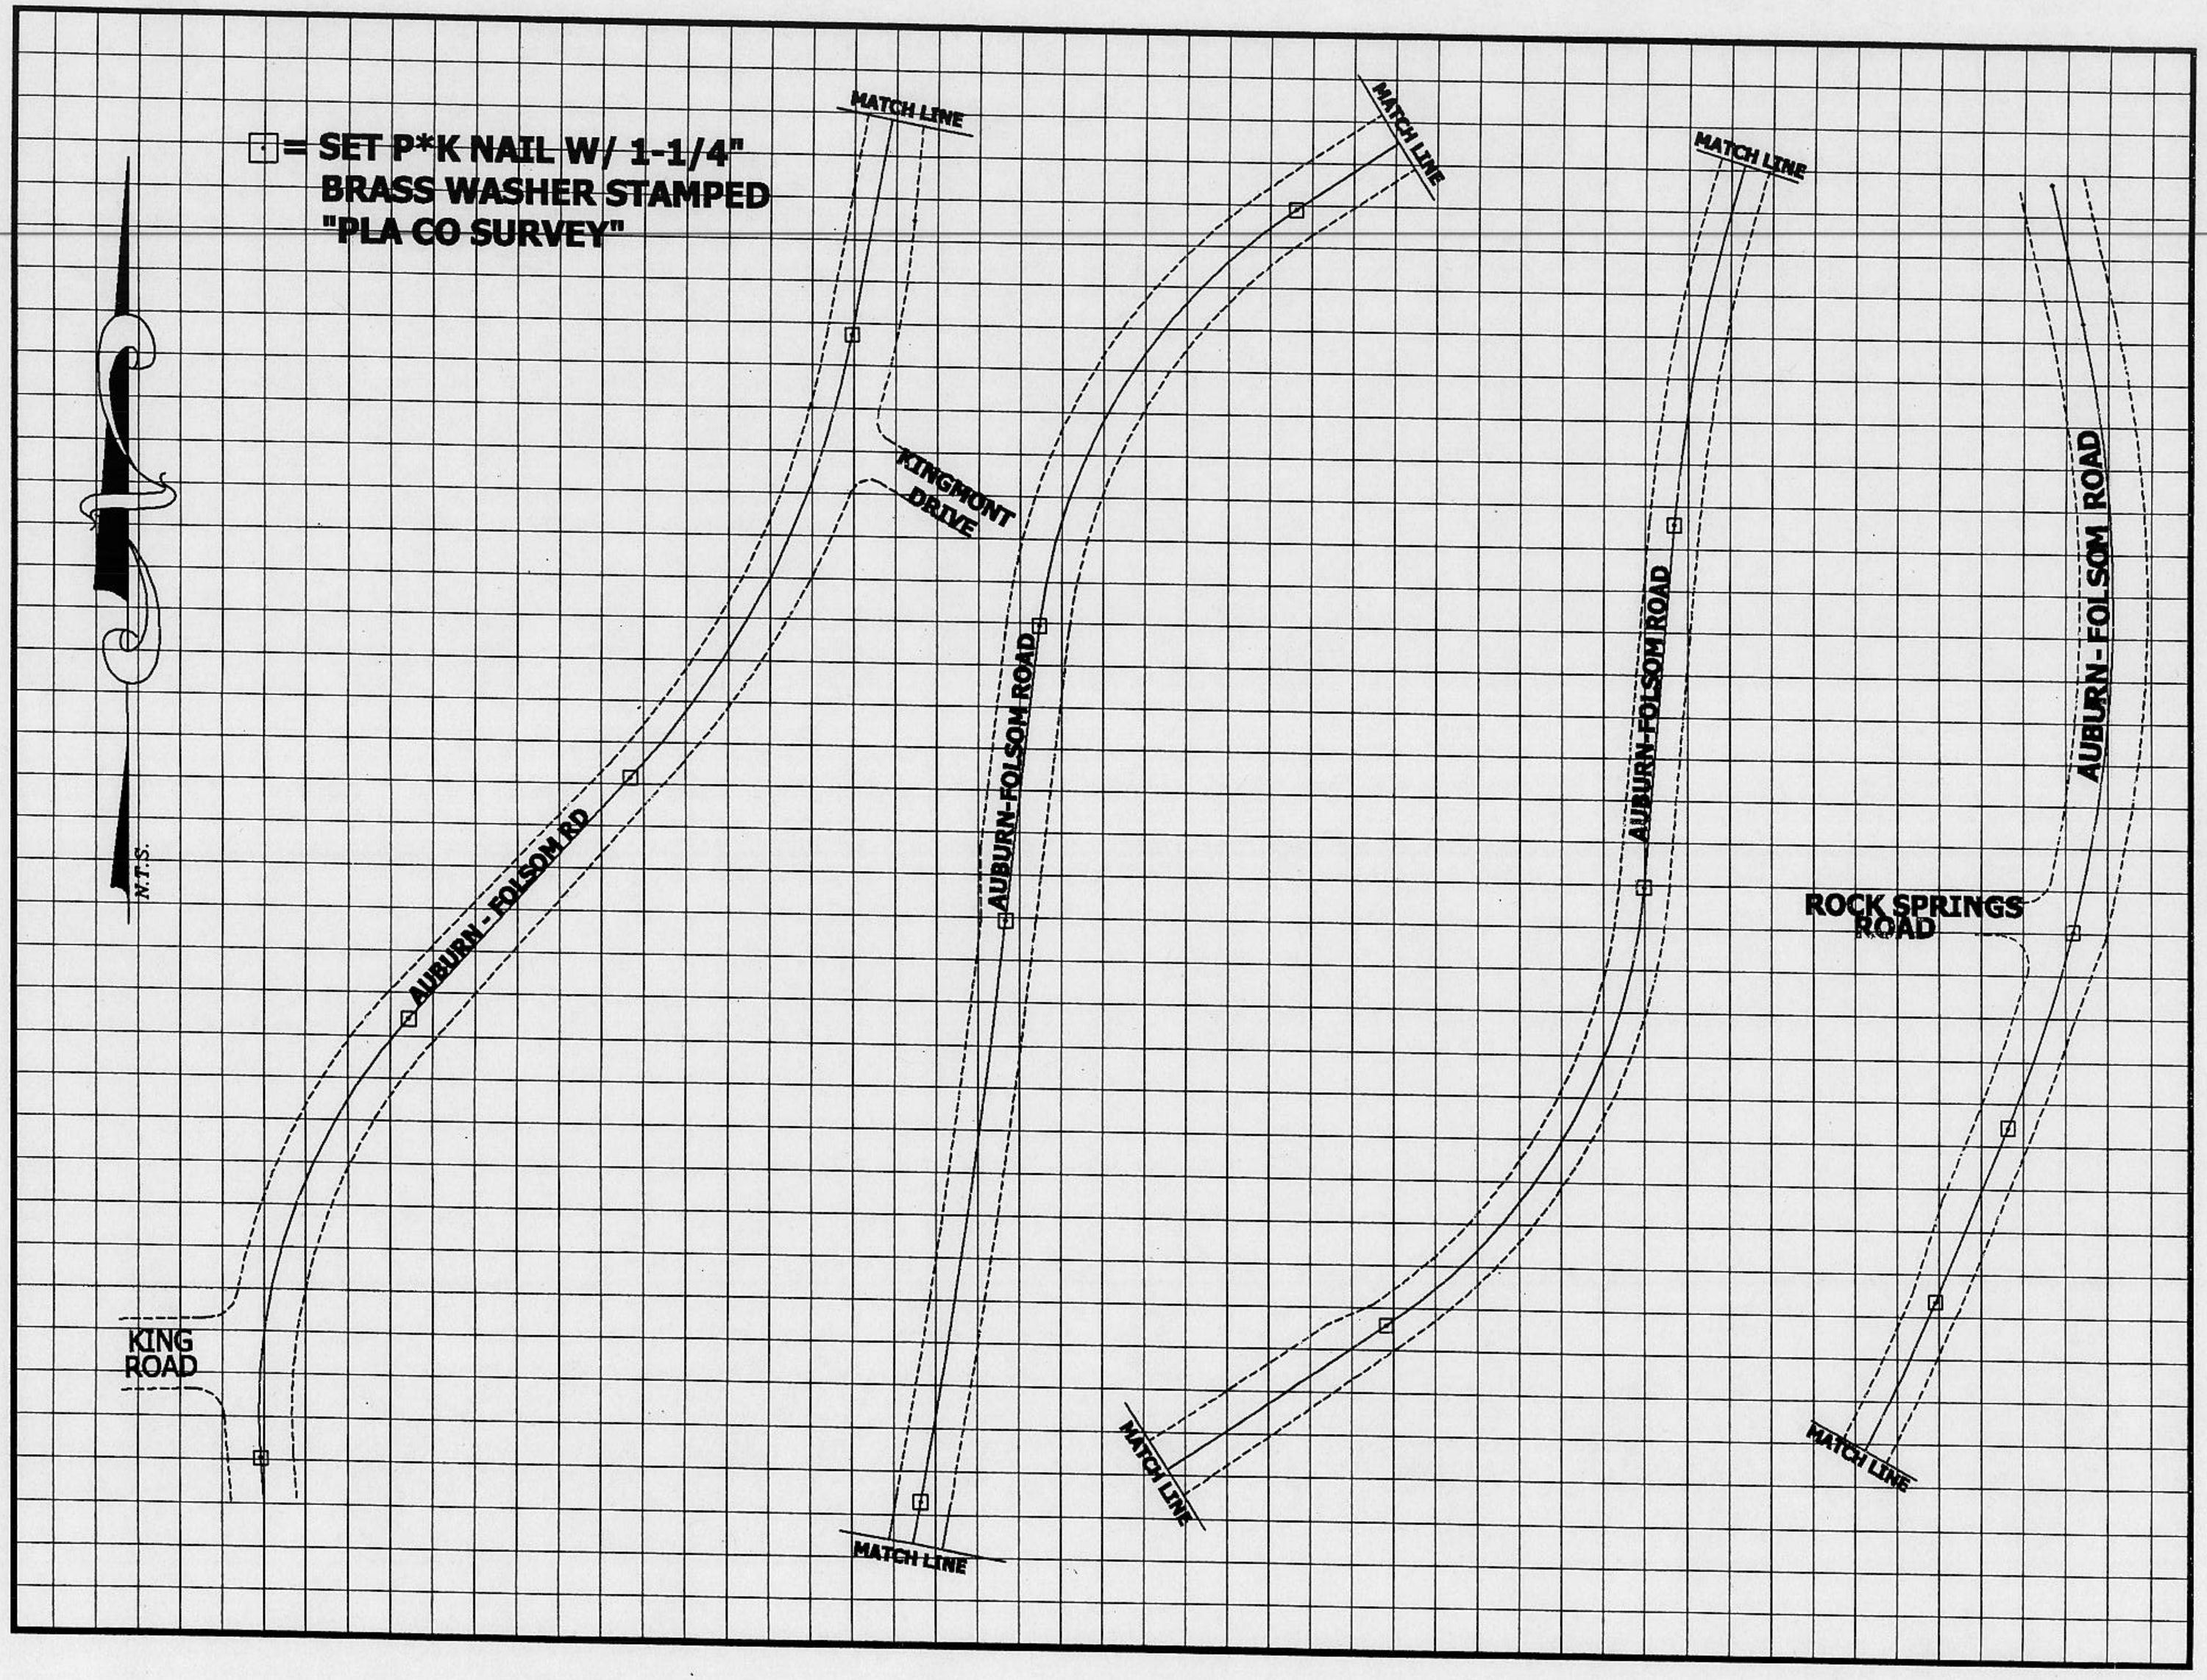
BOOK _____ CORNER RECORDS PAGE _____