CORNER RECORD

COUNTY OF PLACER, CALIFORNIA

City of _____ Document Number _____

Brief Legal Description LOT 18, STRAP RAVINE ESTATES UNIT No. 2, BOOK M OF MAPS, PAGE 14

TION
R7E

CORNER TYPE

Government Corner ☐ Control ☐
Meander ☐ Property ☒
Rancho ☐ Other ☐
Date of Survey _____

COORDINATES *(Optional)*

N. _____
E. _____
Zone _____ Datum _____
Elev. _____

Corner — Left as found ☐ Found and tagged ☐ Established ☐ Reestablished ☒ Rebuilt ☐

Identification and type of corner found: Evidence used to identify or procedure used to establish or reestablish corner:
FOUND ADJACENT RIGHT OF WAY MONUMENTS AS SHOWN ON RECORD MAP, BOOK M OF MAPS, PAGE 14

A description of the physical condition of the monument as found and as set or reset: RESET SOUTHEASTERLY PROPERTY CORNER @ RIGHT OF WAY LINE, SET 3/4" IRON PIPE WITH PLASTIC CAP STAMPED RCE 28217

BOOK 7 CORNER RECORDS PAGE 28

SURVEYOR'S STATEMENT

This Corner Record was prepared by me or under my direction in conformance with the Land Surveyors' Act on OCTOBER 15 1999.

Signed _____ L.S. or R.C.E. Number RCE 28217

REGISTERED PROFESSIONAL ENGINEER
RICHARD ROZUMOWICZ
SEAL
No. 28217
Exp. 3-31-06
CIVIL
STATE OF CALIFORNIA

COUNTY SURVEYOR'S STATEMENT

This Corner Record was received October 20, 1999 and examined

and filed MARCH 27 2003 19 ____.

Signed _____ Title DEPUTY COUNTY SURVEYOR
LS 6158

LICENSED LAND SURVEYOR
SEAL
CHARLES B. GRANT
Exp. 3-31-06
No. 6158
STATE OF CALIFORNIA

County Surveyor's Comment _____

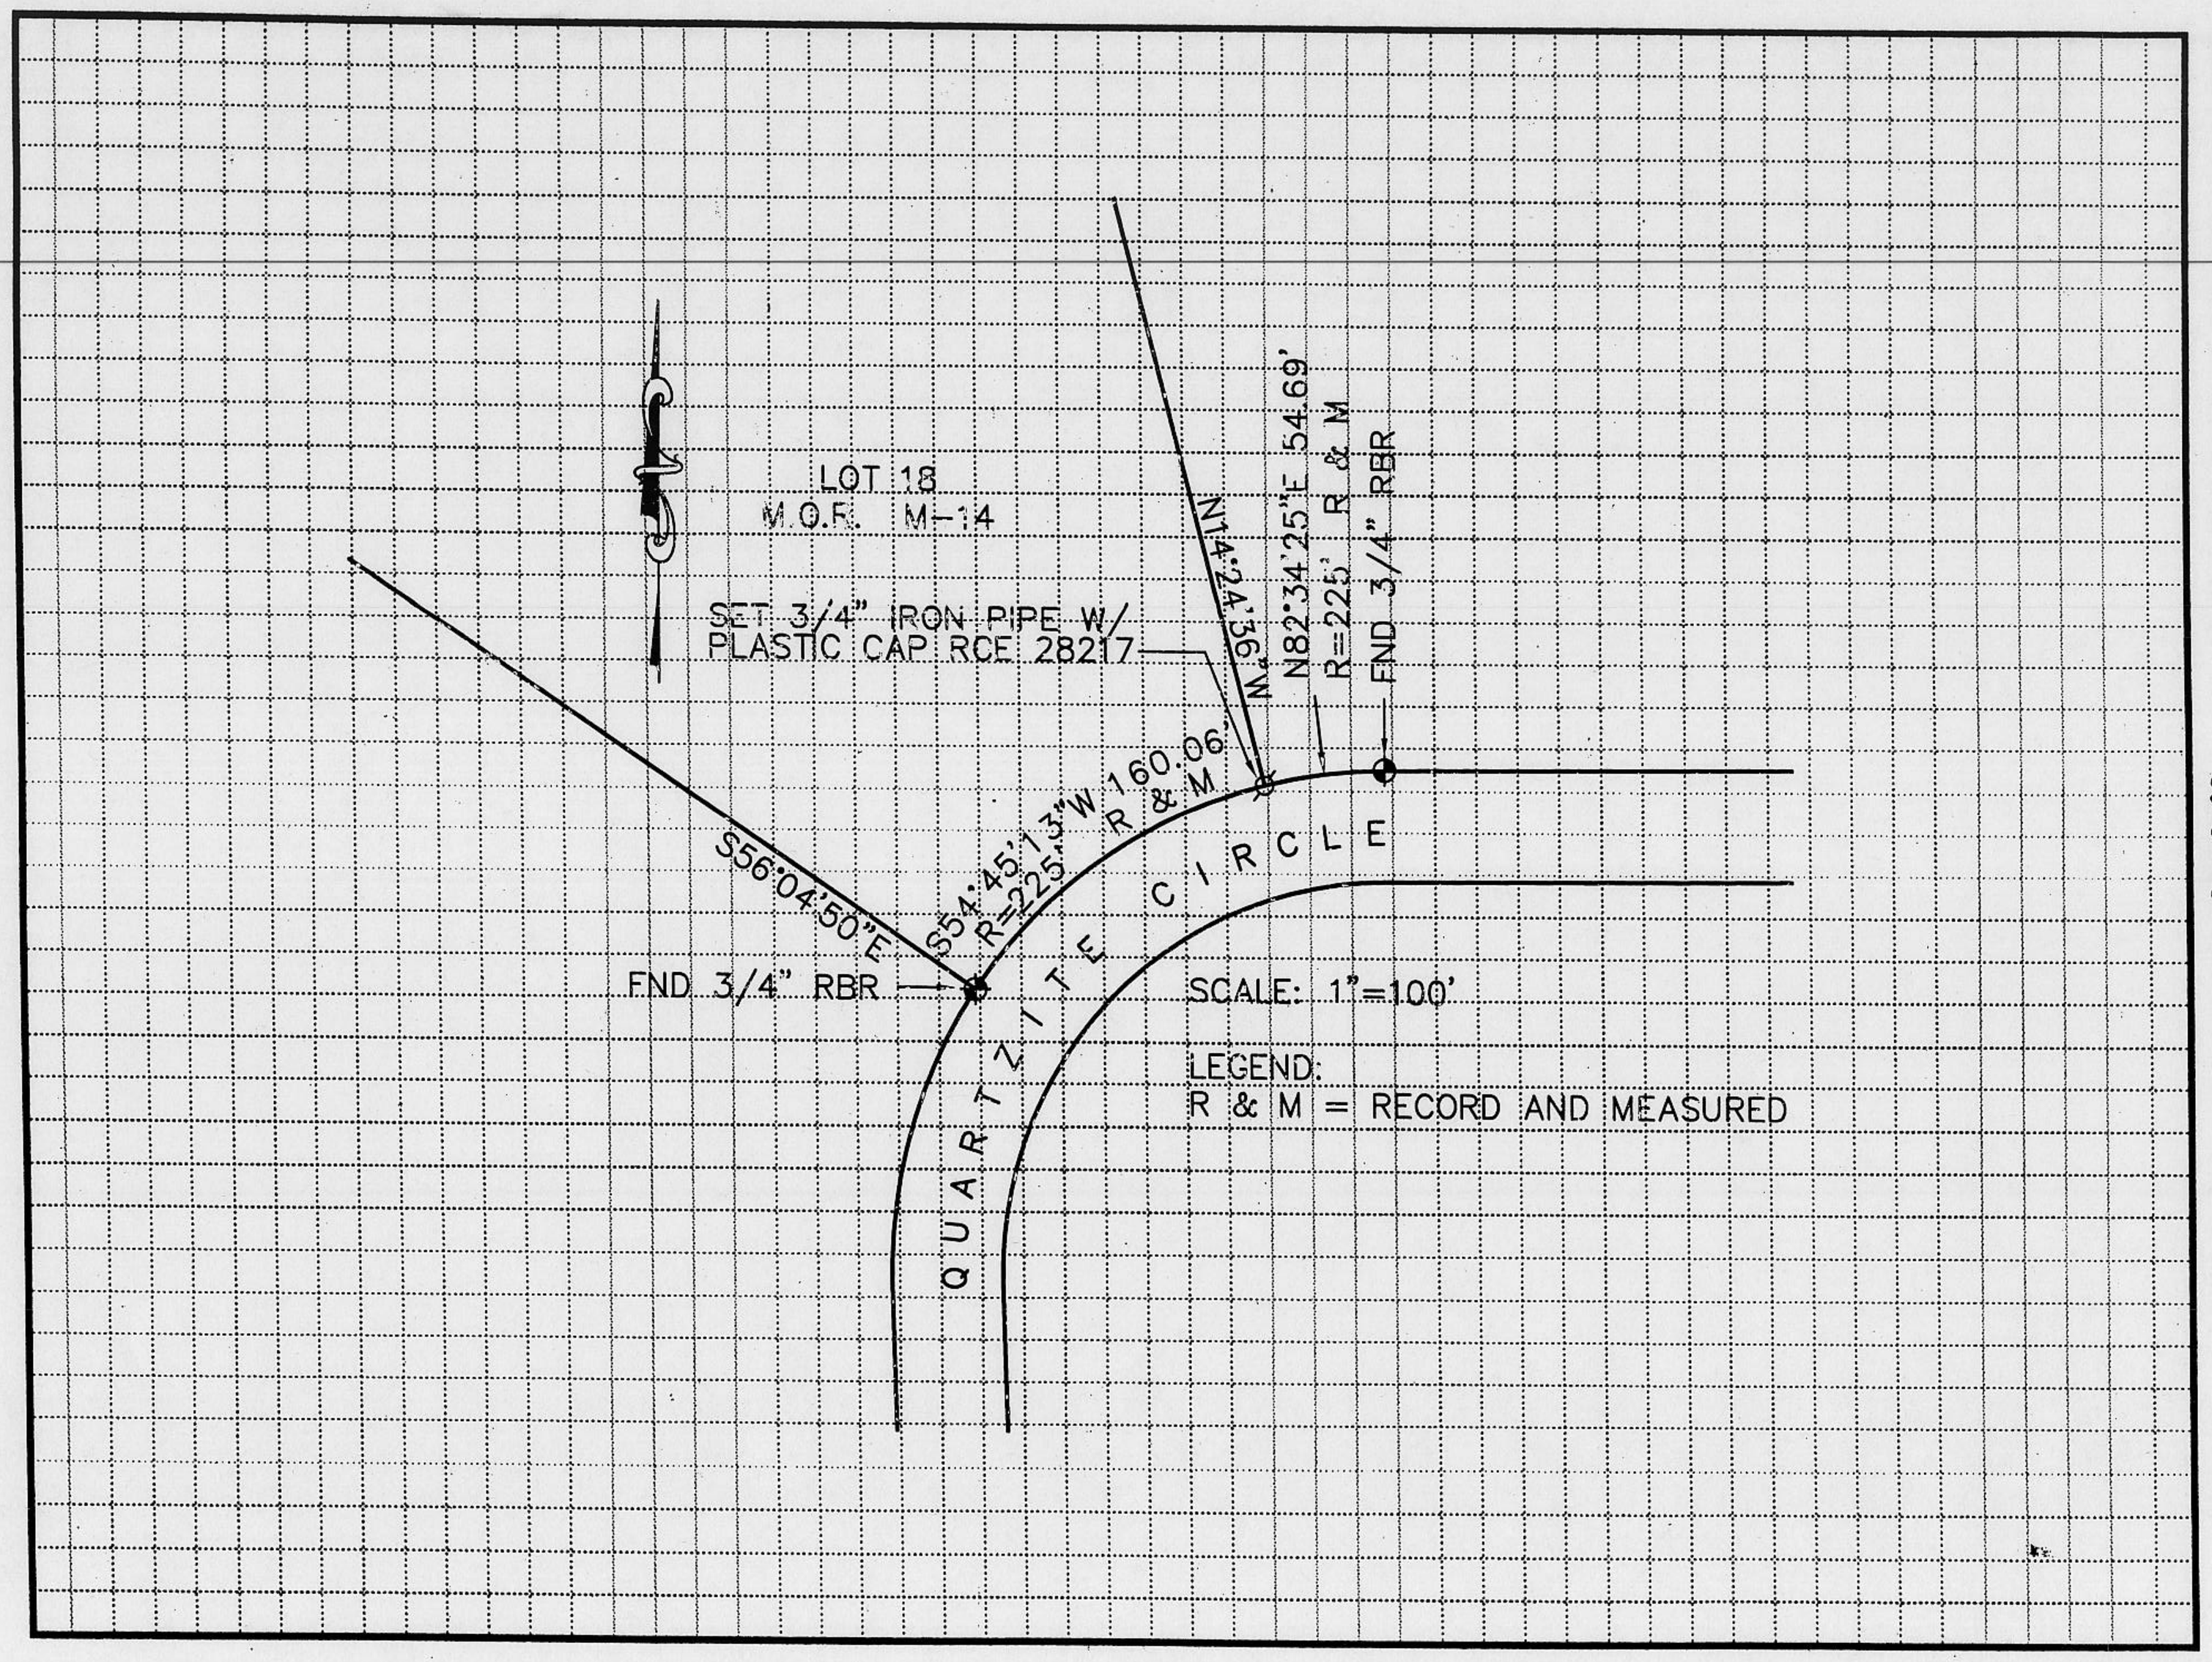
LOT 18
M.O.R. M-14
SET 3/4" IRON PIPE W/
PLASTIC CAP RCE 28217
N14°24'36"W
N82°34'25"E 54.69'
R=225' R & M
FND 3/4" RBR
S56°04'50"E
S54°45'13"W 160.06'
R=225' R & M
FND 3/4" RBR
QUARTZITE CIRCLE
SCALE: 1"=100'
LEGEND:
R & M = RECORD AND MEASURED