CORNER RECORD

Document Number _____

~~City of~~ UNINCORPORATED AREA County of PLACER, California

Brief Legal Description LOT 4 SERENE LAKES UNIT 5 & 6
BOOK J OF MAPS PAGE 67 P.C.R.

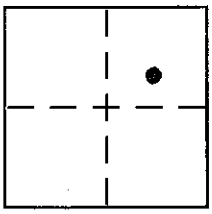

SEC. 27
T. 17N.
R. 14E.
M.D.M.

CORNER TYPE

Government Corner	☐	Control	☐
Meander	☐	Property	☑
Rancho	☐	Other	☐

Date of Survey 6/23/06

COORDINATES (Optional)

N. _____
E. _____
Zone _____ NAD27 ☐ NAD83 ☐
NAD83 Epoch _____
Elev. _____
Vert. Datum: NGVD29 ☐ NAVD88 ☐
Meas. Units: Metric ☐ Imperial ☐

Corner – Left as found ☐ Found and tagged ☐ Established ☐ Reestablished ☑ Rebuilt ☐

Identification and type of corner found: Evidence used to identify or procedure used to establish or reestablish the corner:

● = FOUND 1/2" REBAR W/PLASTIC CAP L.S. 3332
● = FOUND 5/8" REBAR W/PLASTIC CAP L.S. 3332, PER J/MAPS/67
✕ = FOUND RAILROAD SPIKE, PER J/MAPS/67

A description of the physical condition of the monument as found and as set or reset:

○ = SET BATHEY MONUMENT W/NAIL & TAG L.S. 5549
○ = SET NAIL & TAG IN WATER BOX LID, L.S. 5549

JN. 06048

SURVEYOR'S STATEMENT

This Corner Record was prepared by me or under my direction in conformance with the Land Surveyor's Act on JUNE 26 2006.

Signed [signature] P.L.S or R.C.E. No. L.S. 5549
LIC. EXP. 6/30/07

LICENSED LAND SURVEYOR
CHARLES R. SAGE JR.
No. 5549
STATE OF CALIFORNIA

COUNTY SURVEYOR'S STATEMENT

This Corner Record was received _____

and examined and filed JANUARY 29, 2008

Signed [signature] P.L.S or R.C.E. No. 6158

Title DEPUTY COUNTY SURVEYOR

LICENSED LAND SURVEYOR
CHARLES B. GRANT
Exp. 3-31-08
No. 6158
STATE OF CALIFORNIA

County Surveyor's Comment _____

BOOK 11 CORNER RECORDS PAGE 58

NOTE: THE BEARINGS AND DISTANCES SHOWN ARE RECORD PER J/MAPS/67 P.C.R.
NO MATERIAL DISCREPANCIES WITH RECORD INFORMATION WERE FOUND.

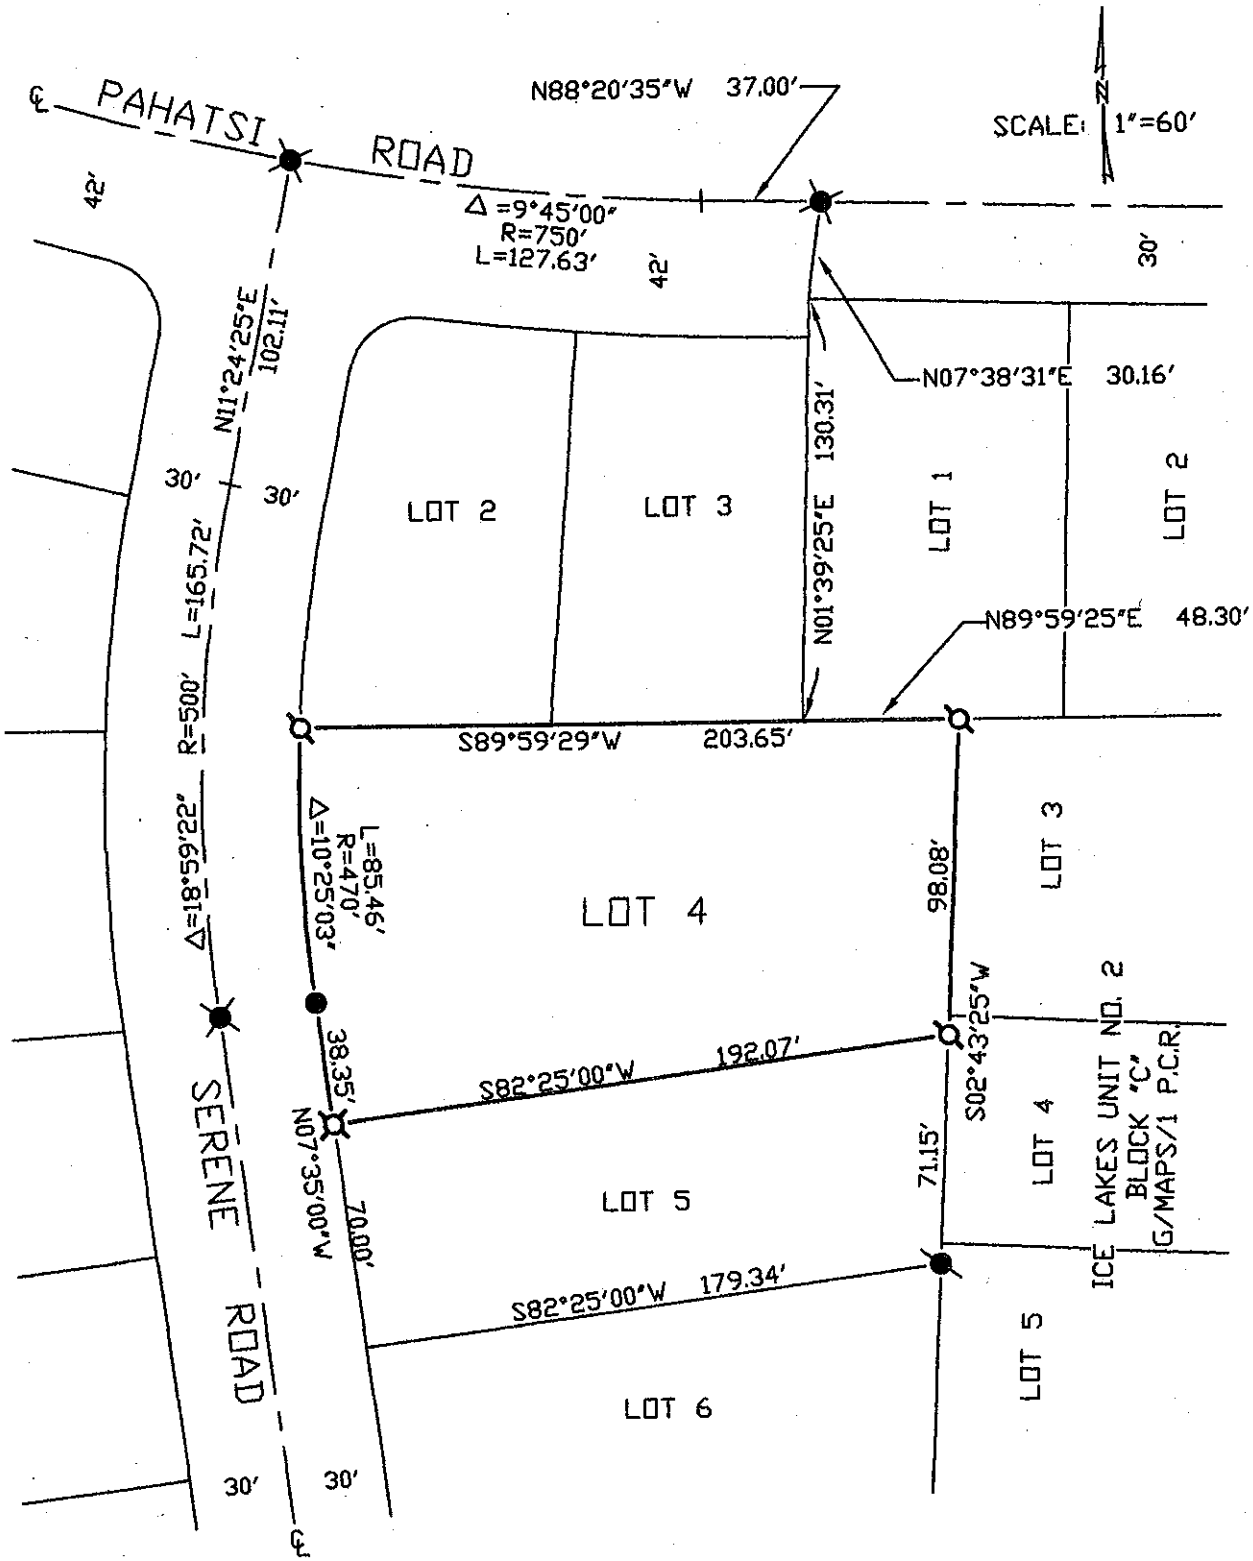

BOOK 11 CORNER RECORDS PAGE 58