CORNER RECORD

COUNTY OF PLACER, CALIFORNIA

City of GRANITE BAY Document Number _____

Brief Legal Description Lot 19 WALDEN WOODS UNIT No. 1 Book K of MAPS PAGE 45

2	5
x	

T11N
R7E

CORNER TYPE

Government Corner ☐ Control ☐
Meander ☐ Property ☒
Rancho ☐ Other ☐
Date of Survey 5-4-2007

COORDINATES
(Optional)

N. _____
E. _____
Zone _____ Datum _____
Elev. _____

Corner — Left as found ☐ Found and tagged ☐ Established ☐ Reestablished ☐ Rebuilt ☐

Identification and type of corner found: Evidence used to identify or procedure used to establish or reestablish corner:

Used record dimensions and found monuments Per K Maps 45 O.R.P.C. and 4 Cor Rec 60 to reestablish the missing monument on the back Line of Lot 19, as shown on the accompanying plat.

A description of the physical condition of the monument as found and as set or reset:

Set 1/2" Rebar with yellow plastic cap marked LS 6466

BOOK 11 CORNER RECORDS PAGE 80

SURVEYOR'S STATEMENT

This Corner Record was prepared by me or under my direction in conformance with the Land Surveyors' Act on MAY 4 20 07.

Signed Samuel H Corey L.S. or ~~R.C.E.~~ Number 6466

LICENSED LAND SURVEYOR
SAMUEL H. COREY
No. 6466
Exp. MARCH 31, 2009
STATE OF CALIFORNIA

COUNTY SURVEYOR'S STATEMENT

This Corner Record was received _____ 20 ____ and examined and filed MARCH 3 2008.

Signed Charles B. Grant LS 6158 Title DEPUTY COUNTY SURVEYOR

LICENSE EXPIRES 3-31-08

LICENSED LAND SURVEYOR
CHARLES B. GRANT
Exp. 3-31-08
No. 6158
STATE OF CALIFORNIA

County Surveyor's Comment _____

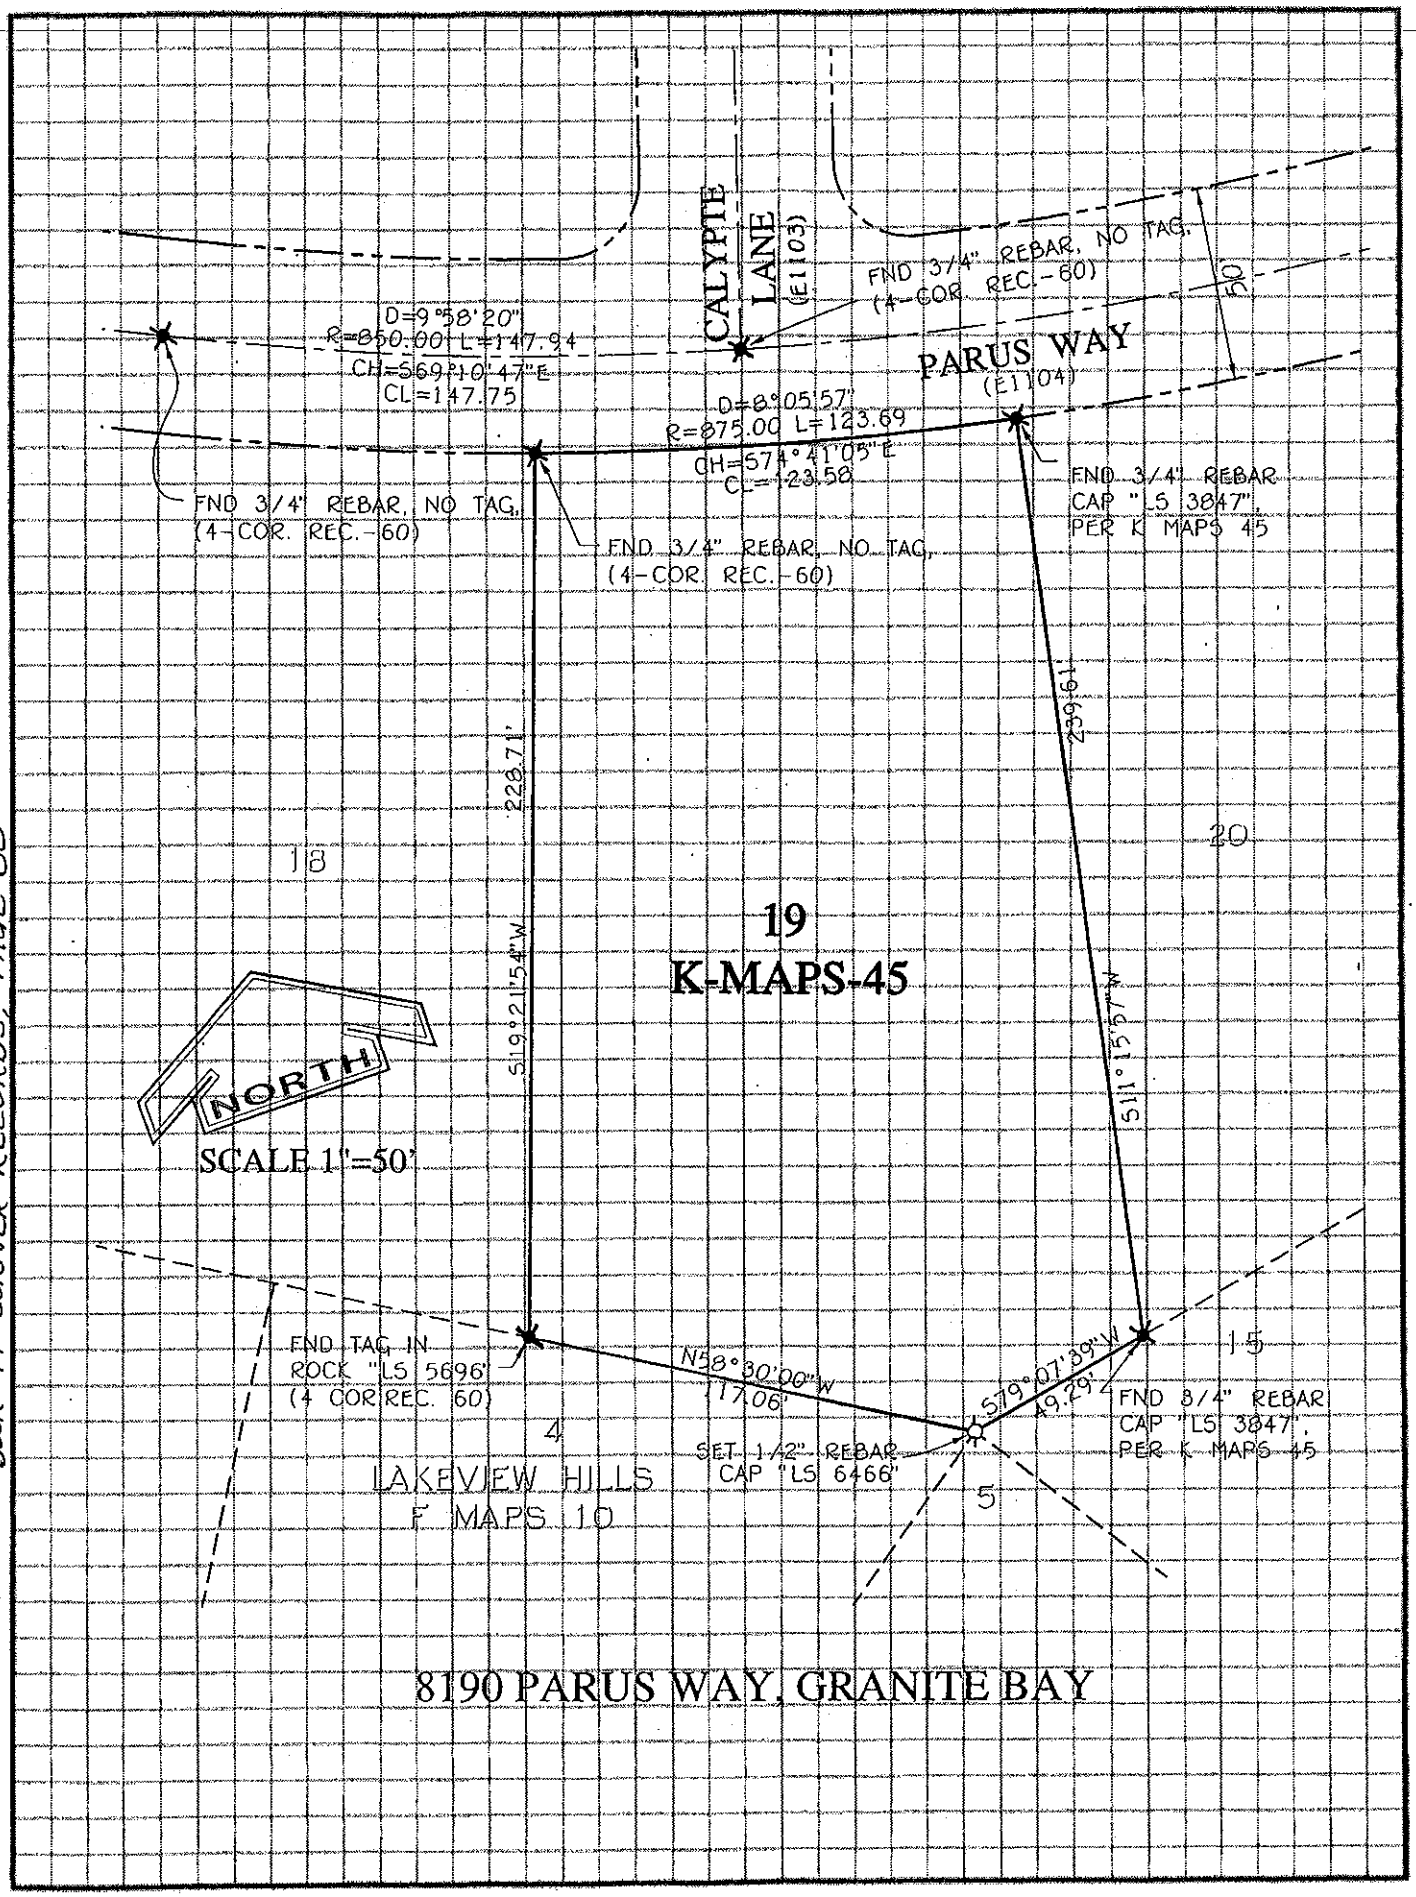

BOOK 11 CORNER RECORDS, PAGE 80

BOOK 11 CORNER RECORDS PAGE 80