CORNER RECORD

COUNTY OF PLACER, CALIFORNIA

COUNTY City of PLACER

Document Number 20080010

Brief Legal Description LOT 15 WALGRA MEADOWS UNIT No. 1 L MAPS 73, PCR

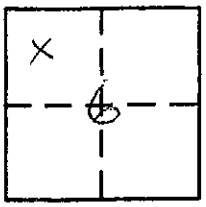

T. 13N
R 9E

CORNER TYPE

Government Corner ☐ Control ☐
Meander ☐ Property ☒
Rancho ☐ Other ☐
Date of Survey _____

COORDINATES
(Optional)

N. _____
E. _____
Zone _____ Datum _____
Elev. _____

Corner — Left as found ☐ Found and tagged ☐ Established ☐ Reestablished ☒ Rebuilt ☐

Identification and type of corner found: Evidence used to identify or procedure used to establish or reestablish corner:

FOUND THE NORTH AND EAST CORNERS OF LOT 15 AND REESTABLISHED THE SW COR IN RECORD POSITION PER L MAPS 73

A description of the physical condition of the monument as found and as set or reset: set a 3/4" Rebar with Plastic Cap marked LS 3062

BOOK 11 CORNER RECORDS PAGE 90

SURVEYOR'S STATEMENT

This Corner Record was prepared by me or under my direction in conformance with the Land Surveyors' Act on JAN. 16, 20 08.

Signed Emerson L. Smith L.S. or R.C.E. Number LS 3062

LICENSED LAND SURVEYOR EMERSON L. SMITH LS 3062 EX 6/30/08 STATE OF CALIFORNIA

COUNTY SURVEYOR'S STATEMENT

This Corner Record was received _____ 20 ____ and examined and filed MARCH 14 20 08.

Signed Charles B. Grant LS 6158 Title DEPUTY COUNTY SURVEYOR
LICENSE EXPIRES 3-31-10

LICENSED LAND SURVEYOR CHARLES B. GRANT Exp. 3-31-10 No. 6158 STATE OF CALIFORNIA

County Surveyor's Comment _____

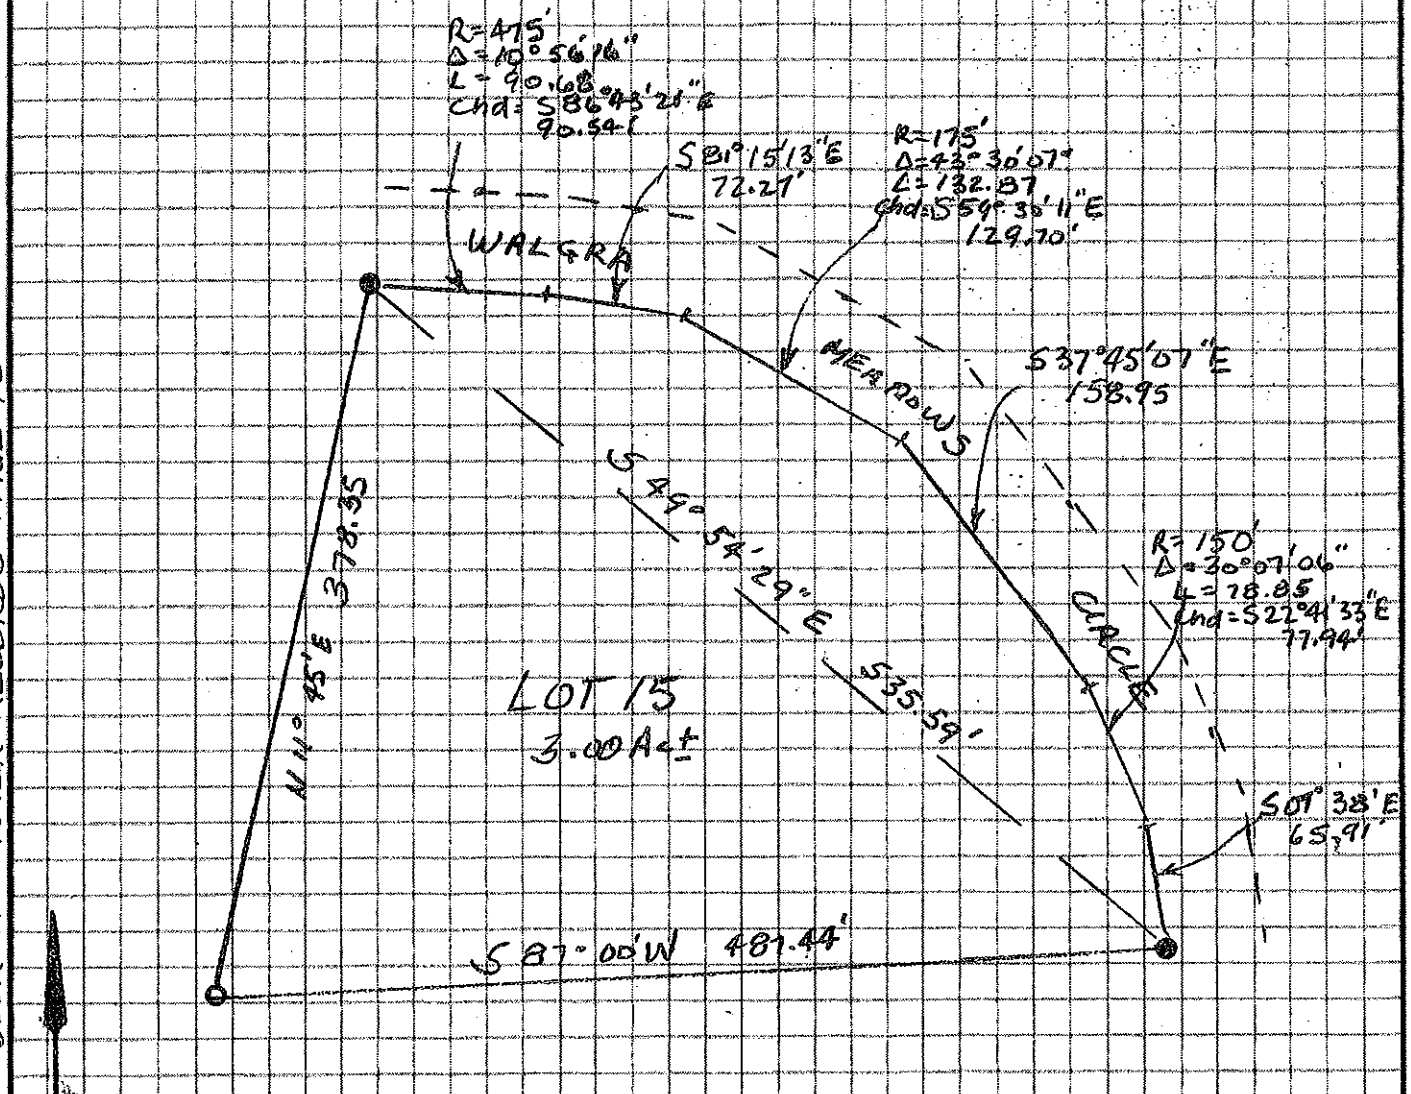

MAP SHOWING A SURVEY OF LOT 15 OF WALGRA MEADOWS UNIT NO. 1 LOCATED IN SEC. 6, T13N R9E MDM SURVEYED FOR THE HARGES REVOCABLE FAMILY TRUST

● = 3/4" REBAR FOUND RCE 9093 ORIGINAL PER L MAPS 73

○ = SET 3/4" REBAR WITH PLASTIC CAP M'KD LS 3062.

1" = 100'

EMERSON L. SMITH
LS 3062

BOOK 11 CORNER RECORDS PAGE 90