CORNER RECORD

COUNTY OF PLACER, CALIFORNIA

City of Lincoln

Document Number 20080009

Brief Legal Description Southwest corner of Parcel A as shown on that Map filed in Book 4 of Parcel Maps, Page 1, Placer County Official Records.

X	

S16
T12N
R6E
MDB&M

CORNER TYPE

Government Corner ☐ Control ☐
Meander ☐ Property ☑
Rancho ☐ Other ☐
Date of Survey 03/28/2007

COORDINATES (Optional)

N.
E.
Zone NAD27 ☐ NAD83 ☐
NAD83 Epoch
Elev.
Vert. Datum: NGVD29 ☐ NAVD88 ☐
Meas. Units: Metric ☐ Imperial ☐

Corner - Left as found ☐ Found and tagged ☑ Established ☐ Reestablished ☐ Rebuilt ☐

Identification and type of corner found: Evidence used to identify or procedure used to establish or reestablish the corner: Found 5/8" rebar, no tag or I.D. at the southwest corner of Parcel A per Book 4 of Parcel Maps, Page 1, The 3/4" rebar tagged L.S. 3636, shown on said maps was not found. The position of the found 5/8" rebar was confirmed by measurements to the northwest corner said Parcel A per 4 PM 1 and the northeast corner of Parcel B per 4 pm 1. See reverse for measurements.

A description of the physical condition of the monument as found and as set or reset: Found 5/8" rebar, no tag or I.D., Placed plastic cap stamped L.S. 4533.

BOOK 11 CORNER RECORDS PAGE 91

LICENSED LAND SURVEYOR
DAVID W. KOPP
Exp. 12-31-08
No. 4533
STATE OF CALIFORNIA

SURVEYOR'S STATEMENT

This Corner Record was prepared by me or under my direction in conformance with The Land Surveyor's Act on February 1, 2008.

Signed P.L.S. [redacted] No. L.S. 4533

COUNTY SURVEYOR'S STATEMENT

This Corner Record was received

and examined and filed MARCH 14 2008

Signed (P.L.S. or R.C.E. No. 6158 LICENSE EXPIRES 3-31-10

Title DEPUTY COUNTY SURVEYOR

LICENSED LAND SURVEYOR
CHARLES B. GRANT
Exp. 3-31-10
No. 6158
STATE OF CALIFORNIA

County Surveyor's Comment

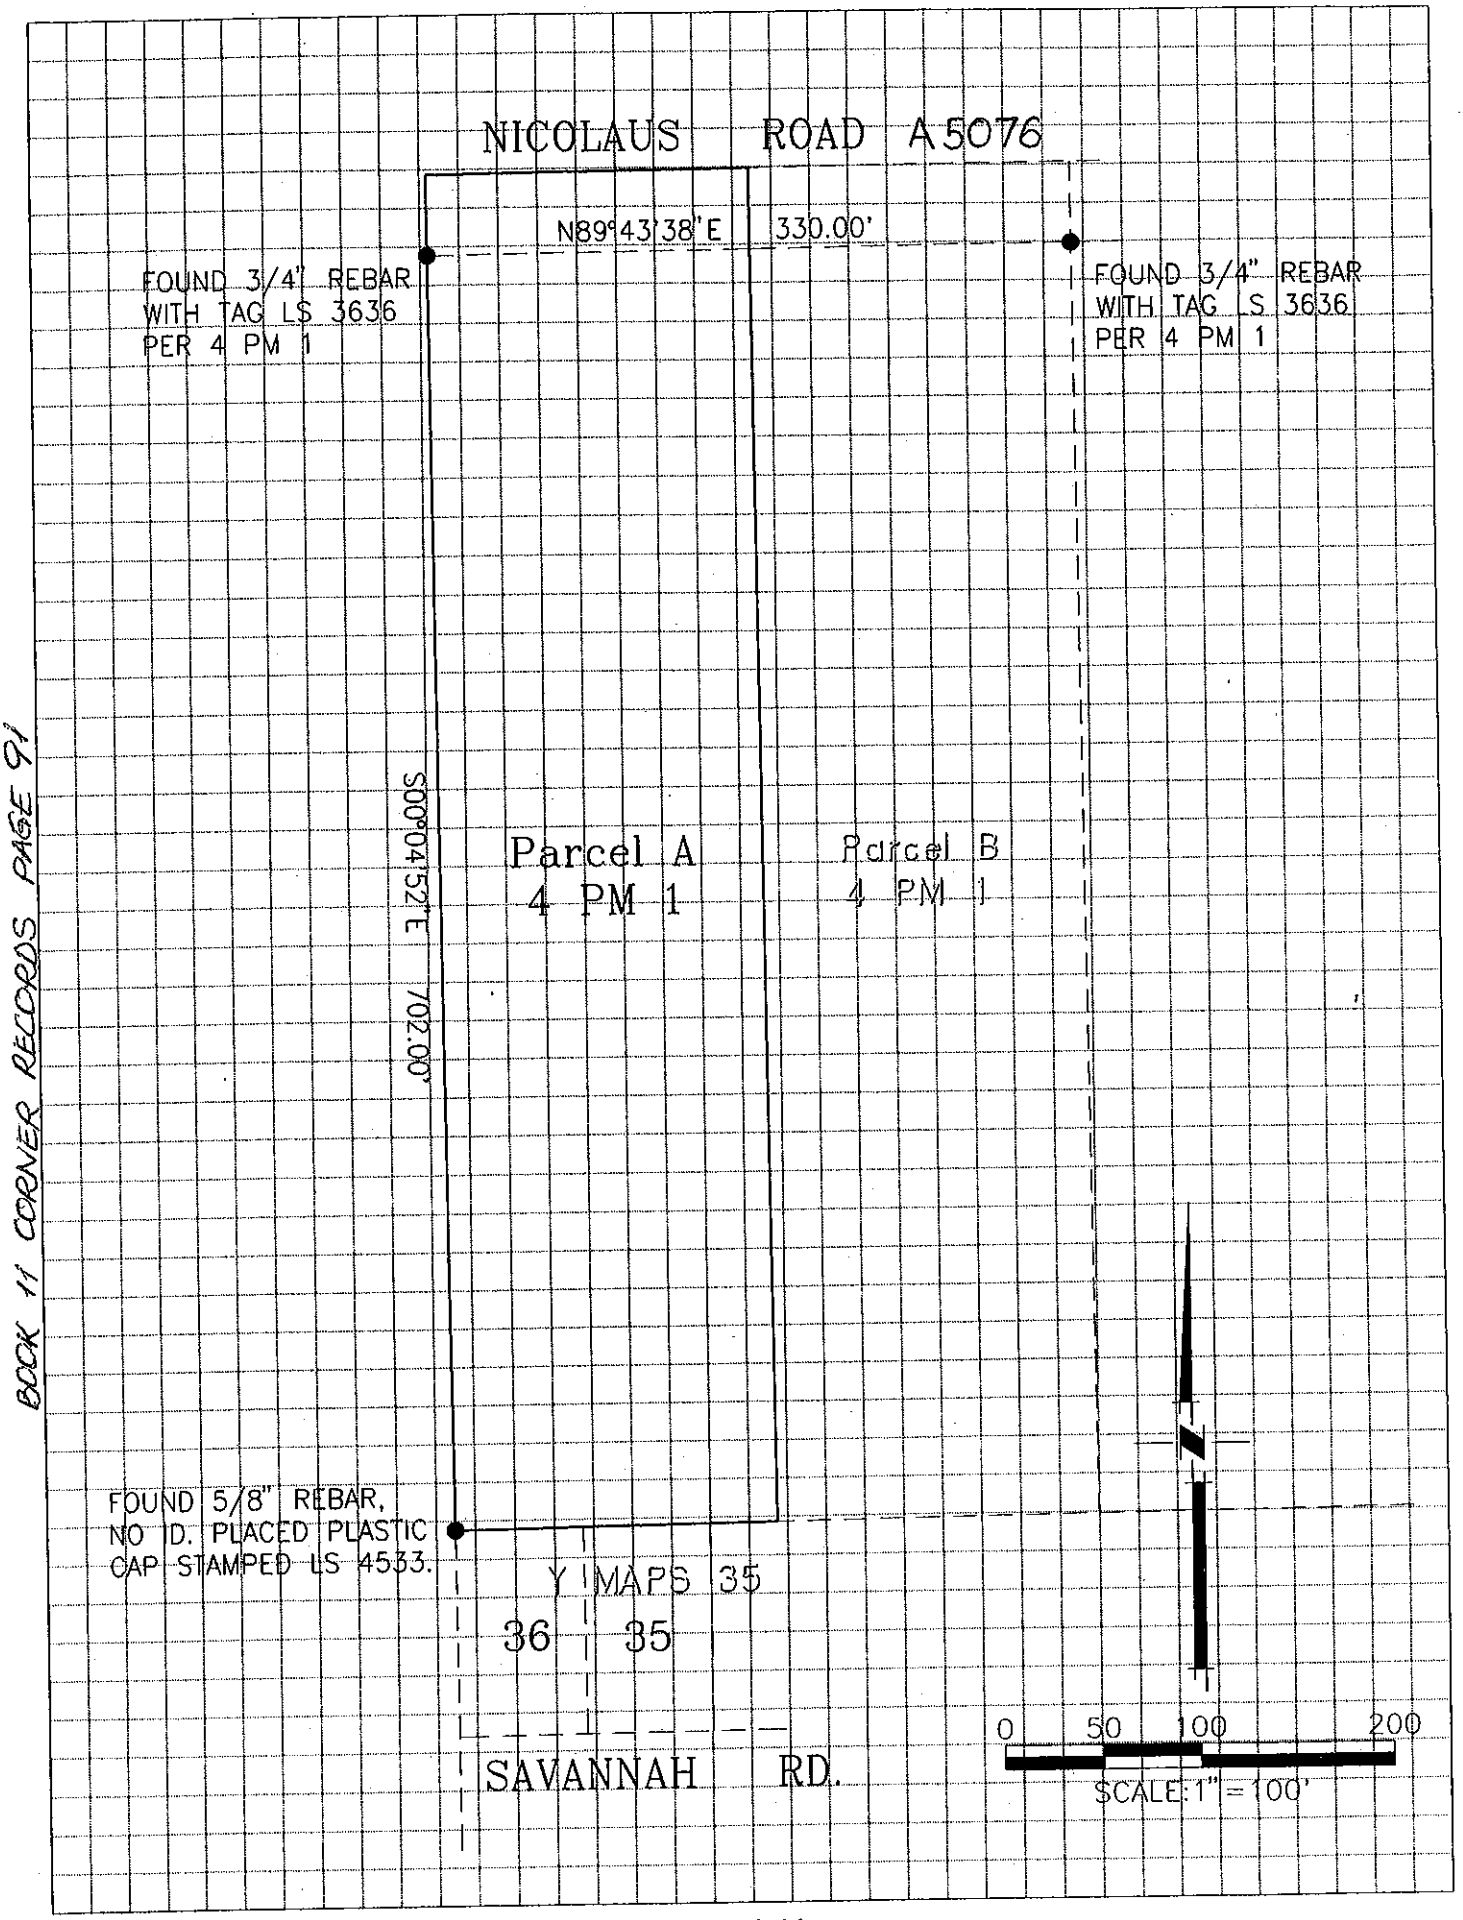

BOOK 11 CORNER RECORDS PAGE 91