CORNER RECORD

COUNTY OF PLACER, CALIFORNIA

City of _____ Document Number _____

Brief Legal Description southerly line of Parcel 2, per 27 P.M. 144

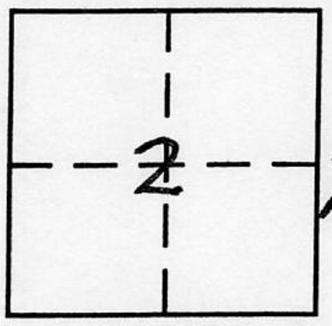

T.11N.
R.7E.

CORNER TYPE

Government Corner ☐ Control ☐
Meander ☐ Property ☒
Rancho ☐ Other ☐
Date of Survey 25 NOVEMBER 2003

COORDINATES
(Optional)

N. _____
E. _____
Zone _____ Datum _____
Elev. _____

Corner — Left as found ☐ Found and tagged ☐ Established ☐ Reestablished ☒ Rebuilt ☐

Identification and type of corner found: Evidence used to identify or procedure used to establish or reestablish corner:

Found railroad spike flush in pavement used found monuments and record data per 27 P.M. 144 to establish location of monuments set.

A description of the physical condition of the monument as found and as set or reset:

ϕ Set 3/4" rebar with plastic cap stamped L.S. 5123

BOOK 8 CORNER RECORDS PAGE 91

SURVEYOR'S STATEMENT

This Corner Record was prepared by me or under my direction in conformance with the Land Surveyors' Act on DECEMBER 3, 2003.

Signed Steven A. Gardner (L.S.) or R.C.E. Number 5123
EXPIRATION DATE: 06-30-07

LICENSED LAND SURVEYOR
STEVEN A. GARDNER
SEAL
EXP. 6-30-07
NO. L 5123
STATE OF CALIFORNIA

COUNTY SURVEYOR'S STATEMENT

This Corner Record was received February, 12 2004 and examined and filed MARCH 1 2004.

Signed Charles B. Grant LS 6158 Title DEPUTY COUNTY SURVEYOR

LICENSED LAND SURVEYOR
SEAL
CHARLES B. GRANT
Exp. 3-31-06
No. 6158
STATE OF CALIFORNIA

County Surveyor's Comment _____

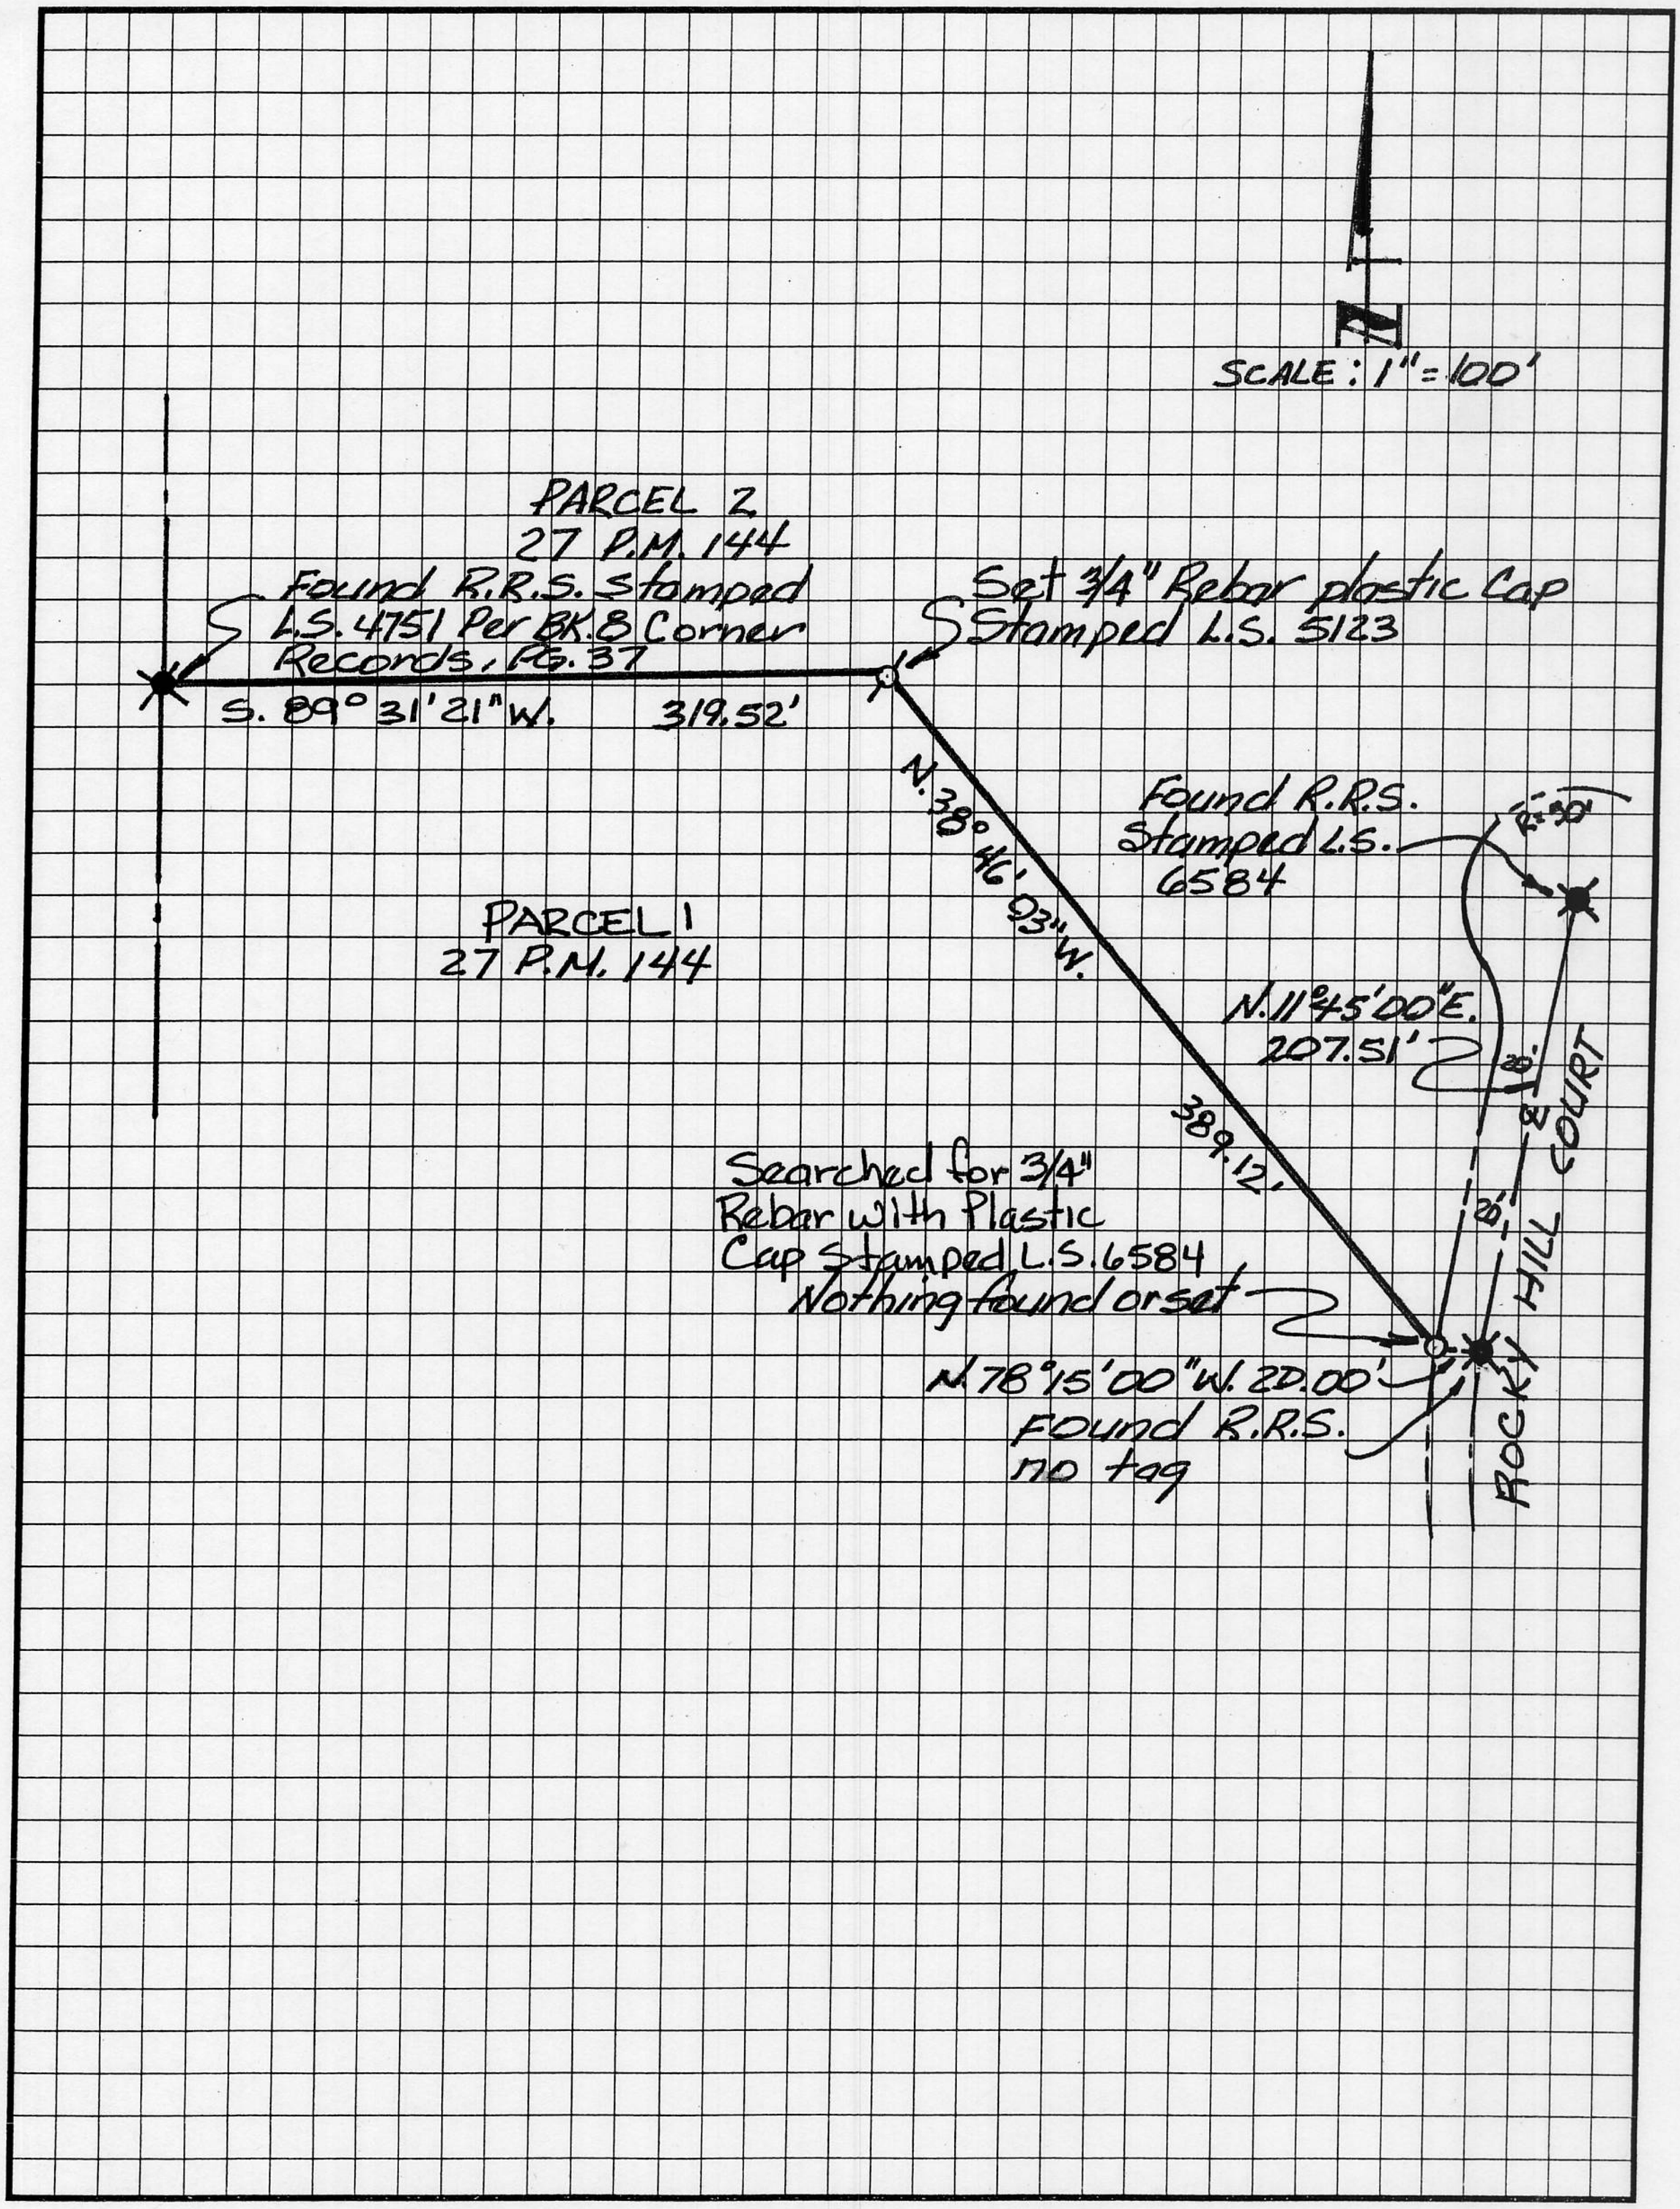

BOOK 8 CORNER RECORDS PAGE 91