CORNER RECORD

COUNTY OF PLACER, CALIFORNIA

~~City of~~ PLACER COUNTY

Document Number

Brief Legal Description A RETRACEMENT OF LINE SHOWN ON 13 ROS 28

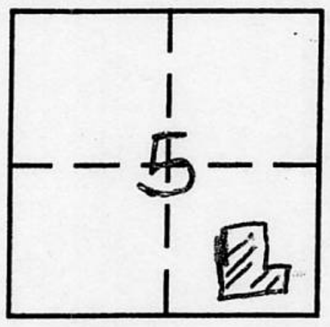

T13N
R9E

CORNER TYPE

Government Corner ☐ Control ☐
Meander ☐ Property ☒
Rancho ☐ Other ☐
Date of Survey

COORDINATES
(Optional)

N.
E.
Zone Datum
Elev.

Corner — Left as found ☐ Found and tagged ☐ Established ☐ Reestablished ☒ Rebuilt ☐

Identification and type of corner found: Evidence used to identify or procedure used to establish or reestablish corner:

SEE MAP

FOUND MONUMENTS PER 13 ROS 28; USED RECORD INFORMATION TO RE-ESTABLISH ANGLE POINT IN PROPERTY LINE

A description of the physical condition of the monument as found and as set or reset:

SEE MAP

SET 3/4" REBAR WITH PLASTIC CAP LS 3062

BOOK 8 CORNER RECORDS PAGE 96

SURVEYOR'S STATEMENT

This Corner Record was prepared by me or under my direction in conformance with the Land Surveyors' Act on JUNE 2, 20 03.

Signed Emerson L Smith L.S. or R.C.E. Number LS 3062

LICENSED LAND SURVEYOR EMERSON L. SMITH SEAL LS 3062 EX 6/30/04 STATE OF CALIFORNIA

COUNTY SURVEYOR'S STATEMENT

This Corner Record was received February, 19 20 04 and examined and filed MARCH 1 20 04.

Signed Charles B. Grant LS 6158 Title DEPUTY COUNTY SURVEYOR

LICENSED LAND SURVEYOR SEAL CHARLES B. GRANT Exp. 3-31-06 No. 6158 STATE OF CALIFORNIA

County Surveyor's Comment

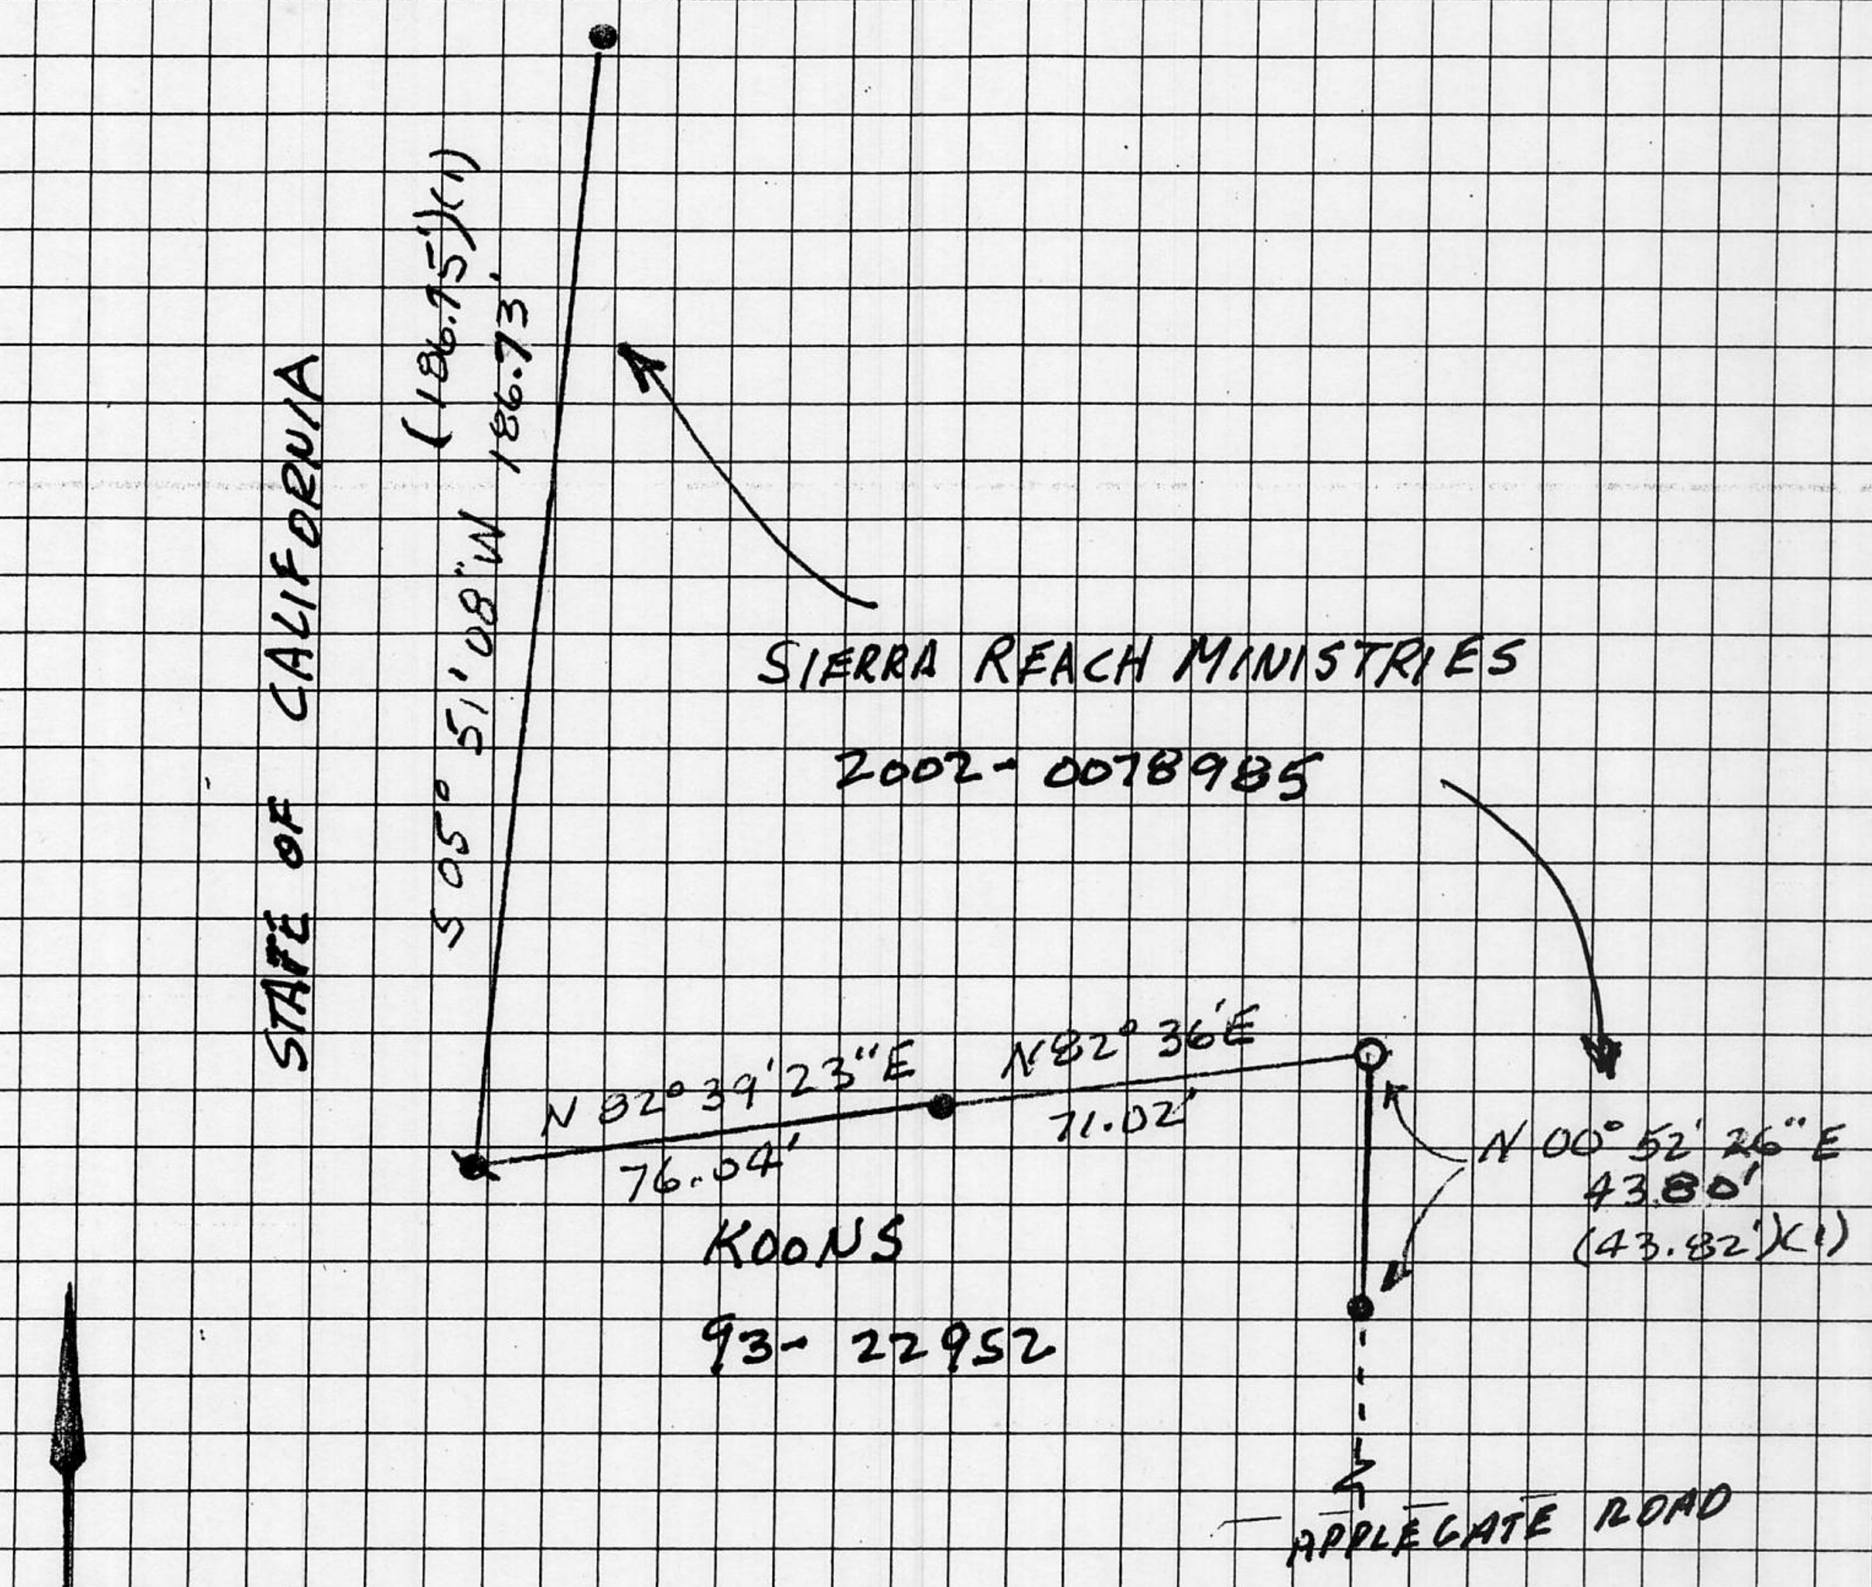

N

1" = 50'

MAP SHOWING A SURVEY DONE FOR SIERRA REACH MINISTRIES, BEING A RETRACEMENT OF A PORTION OF 13/ROS/28, LOCATED IN THE SE 1/4 OF SECTION 5, T.13N., R.9E., MDM.

EMERSON L. SMITH LS 3062

JUNE 2003

● = FND. 1" PIPE TAGGED LS 4821

● = FND. 1/2" REBAR TAGGED LS 4821

○ = SET 3/4" REBAR WITH PLASTIC CAP M.K.D. LS 3062