CORNER RECORD

COUNTY OF PLACER, CALIFORNIA

~~City of~~ COUNTY OF PLACER

Document Number _____

Brief Legal Description LOT 38 SADDLEBACK TRACT 431 PER BOOK M MAPS, 23

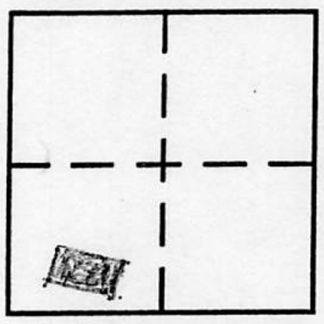

SEC 16
T13
R8

CORNER TYPE

Government Corner ☐ Control ☐
Meander ☐ Property ☒
Rancho ☐ Other ☐
Date of Survey DEC 16, 03

COORDINATES
(Optional)

N. _____
E. _____
Zone _____ Datum _____
Elev. _____

Corner — Left as found ☐ Found and tagged ☐ Established ☐ Reestablished ☒ Rebuilt ☐

Identification and type of corner found: Evidence used to identify or procedure used to establish or reestablish corner:
SE CORNER RESET IN RECORD POSITION — SEE MAP
FROM FOUND MONUMENTS PER M MAPS, 23

A description of the physical condition of the monument as found and as set or reset: 3/4" REBAR WITH
PLASTIC CAP MARKED LS 3062

BOOK 8 CORNER RECORDS PAGE 100

SURVEYOR'S STATEMENT

This Corner Record was prepared by me or under my direction in conformance with the Land Surveyors' Act on February 9 20 04.

Signed Emerson L Smith L.S. or R.C.E. Number LS 3062

LICENSED LAND SURVEYOR
EMERSON L. SMITH
SEAL 3062
Et
6/30/04
STATE OF CALIFORNIA

COUNTY SURVEYOR'S STATEMENT

This Corner Record was received MARCH 11 20 04 and examined and filed MARCH 31 2004.

Signed Charles B. Grant Title DEPUTY COUNTY SURVEYOR

LICENSED LAND SURVEYOR
CHARLES B. GRANT
Exp. 3-31-06
No. 6158
STATE OF CALIFORNIA

County Surveyor's Comment _____

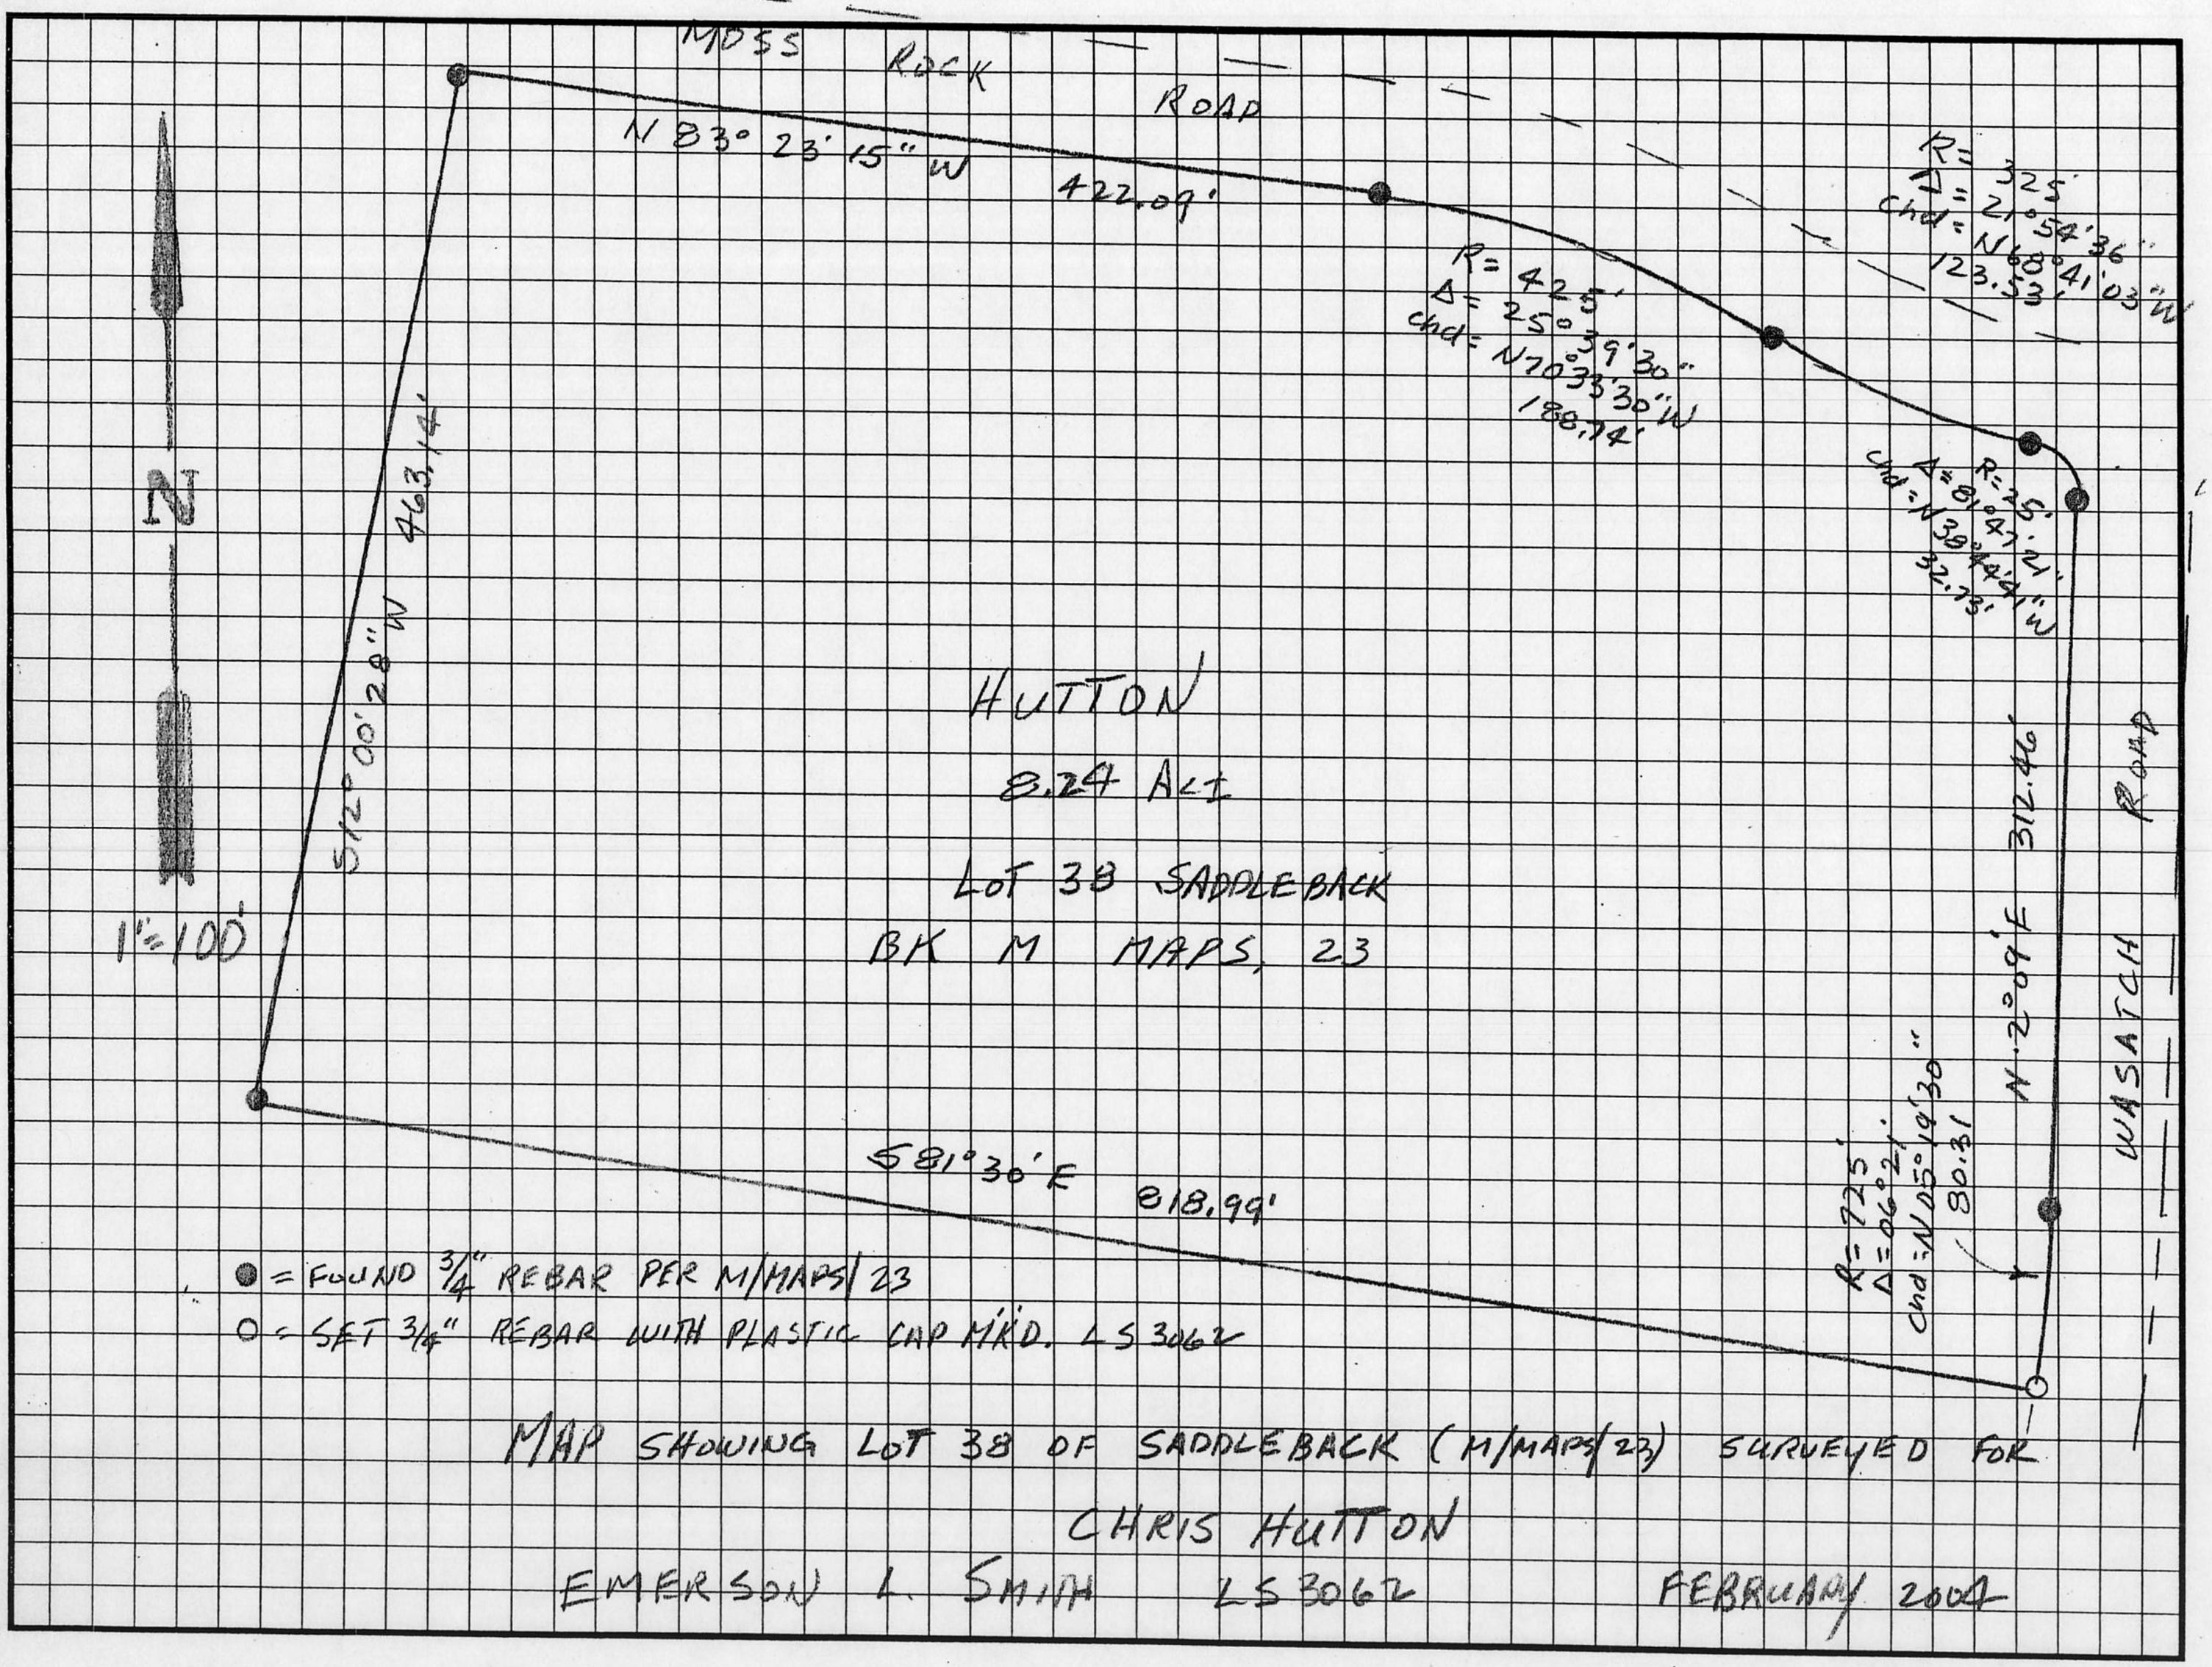

MAP SHOWING LOT 38 OF SADDLEBACK (M/MAPS/23) SURVEYED FOR

CHRIS HUTTON

EMERSON L. SMITH LS 3062 FEBRUARY 2004

BOOK 8 CORNER RECORDS PAGE 100