CORNER RECORD

COUNTY OF PLACER, CALIFORNIA

City of UNINCORPORATED

Document Number

Brief Legal Description PCL 1 27-PM-62 Ptn N1/4 SECTION 25 T15N R9E MDB&M

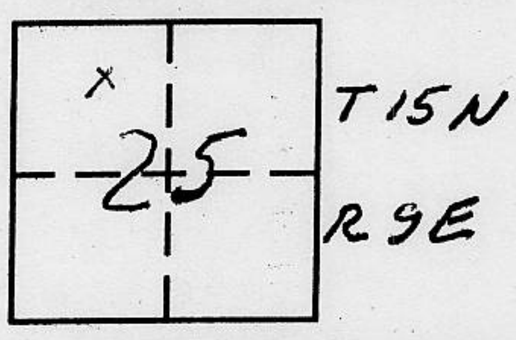

CORNER TYPE

Government Corner ☐ Control ☐
Meander ☐ Property ☒
Rancho ☐ Other ☐
Date of Survey OCT 20, 2000

COORDINATES (Optional)

N.
E.
Zone Datum
Elev.

Corner — Left as found ☐ Found and tagged ☐ Established ☐ Reestablished ☒ Rebuilt ☐

Identification and type of corner found: Evidence used to identify or procedure used to establish or reestablish corner:
FND 3/4" REBAR TAGGED RCE 31671 ON S. LINE OF PCL 1 27-PM-62
USING THESE, RESET MISSING CORNERS ALONG NORTHWESTERLY LINE

A description of the physical condition of the monument as found and as set or reset:
SET 3/4" REBAR w/ PLASTIC CAP RCE 29265

BOOK 8 CORNER RECORDS PAGE 1

SURVEYOR'S STATEMENT

This Corner Record was prepared by me or under my direction in conformance with the Land Surveyors' Act on OCT 24 19 2000

Signed R. G. Hellman L.S. or R.C.E. Number RCE 29265

REGISTERED PROFESSIONAL ENGINEER
R.G. HILLMAN
SEAL
No. 29265
EXP 3-31-03
CIVIL
STATE OF CALIFORNIA

COUNTY SURVEYOR'S STATEMENT

This Corner Record was received October 30 19 2000 and examined

and filed JUNE 24 2003 19 .

Signed Charles B. Grant LS 6158 Title DEPUTY COUNTY SURVEYOR

LICENSED LAND SURVEYOR
CHARLES B. GRANT
Exp. 3-31-06
No. 6158
STATE OF CALIFORNIA

County Surveyor's Comment

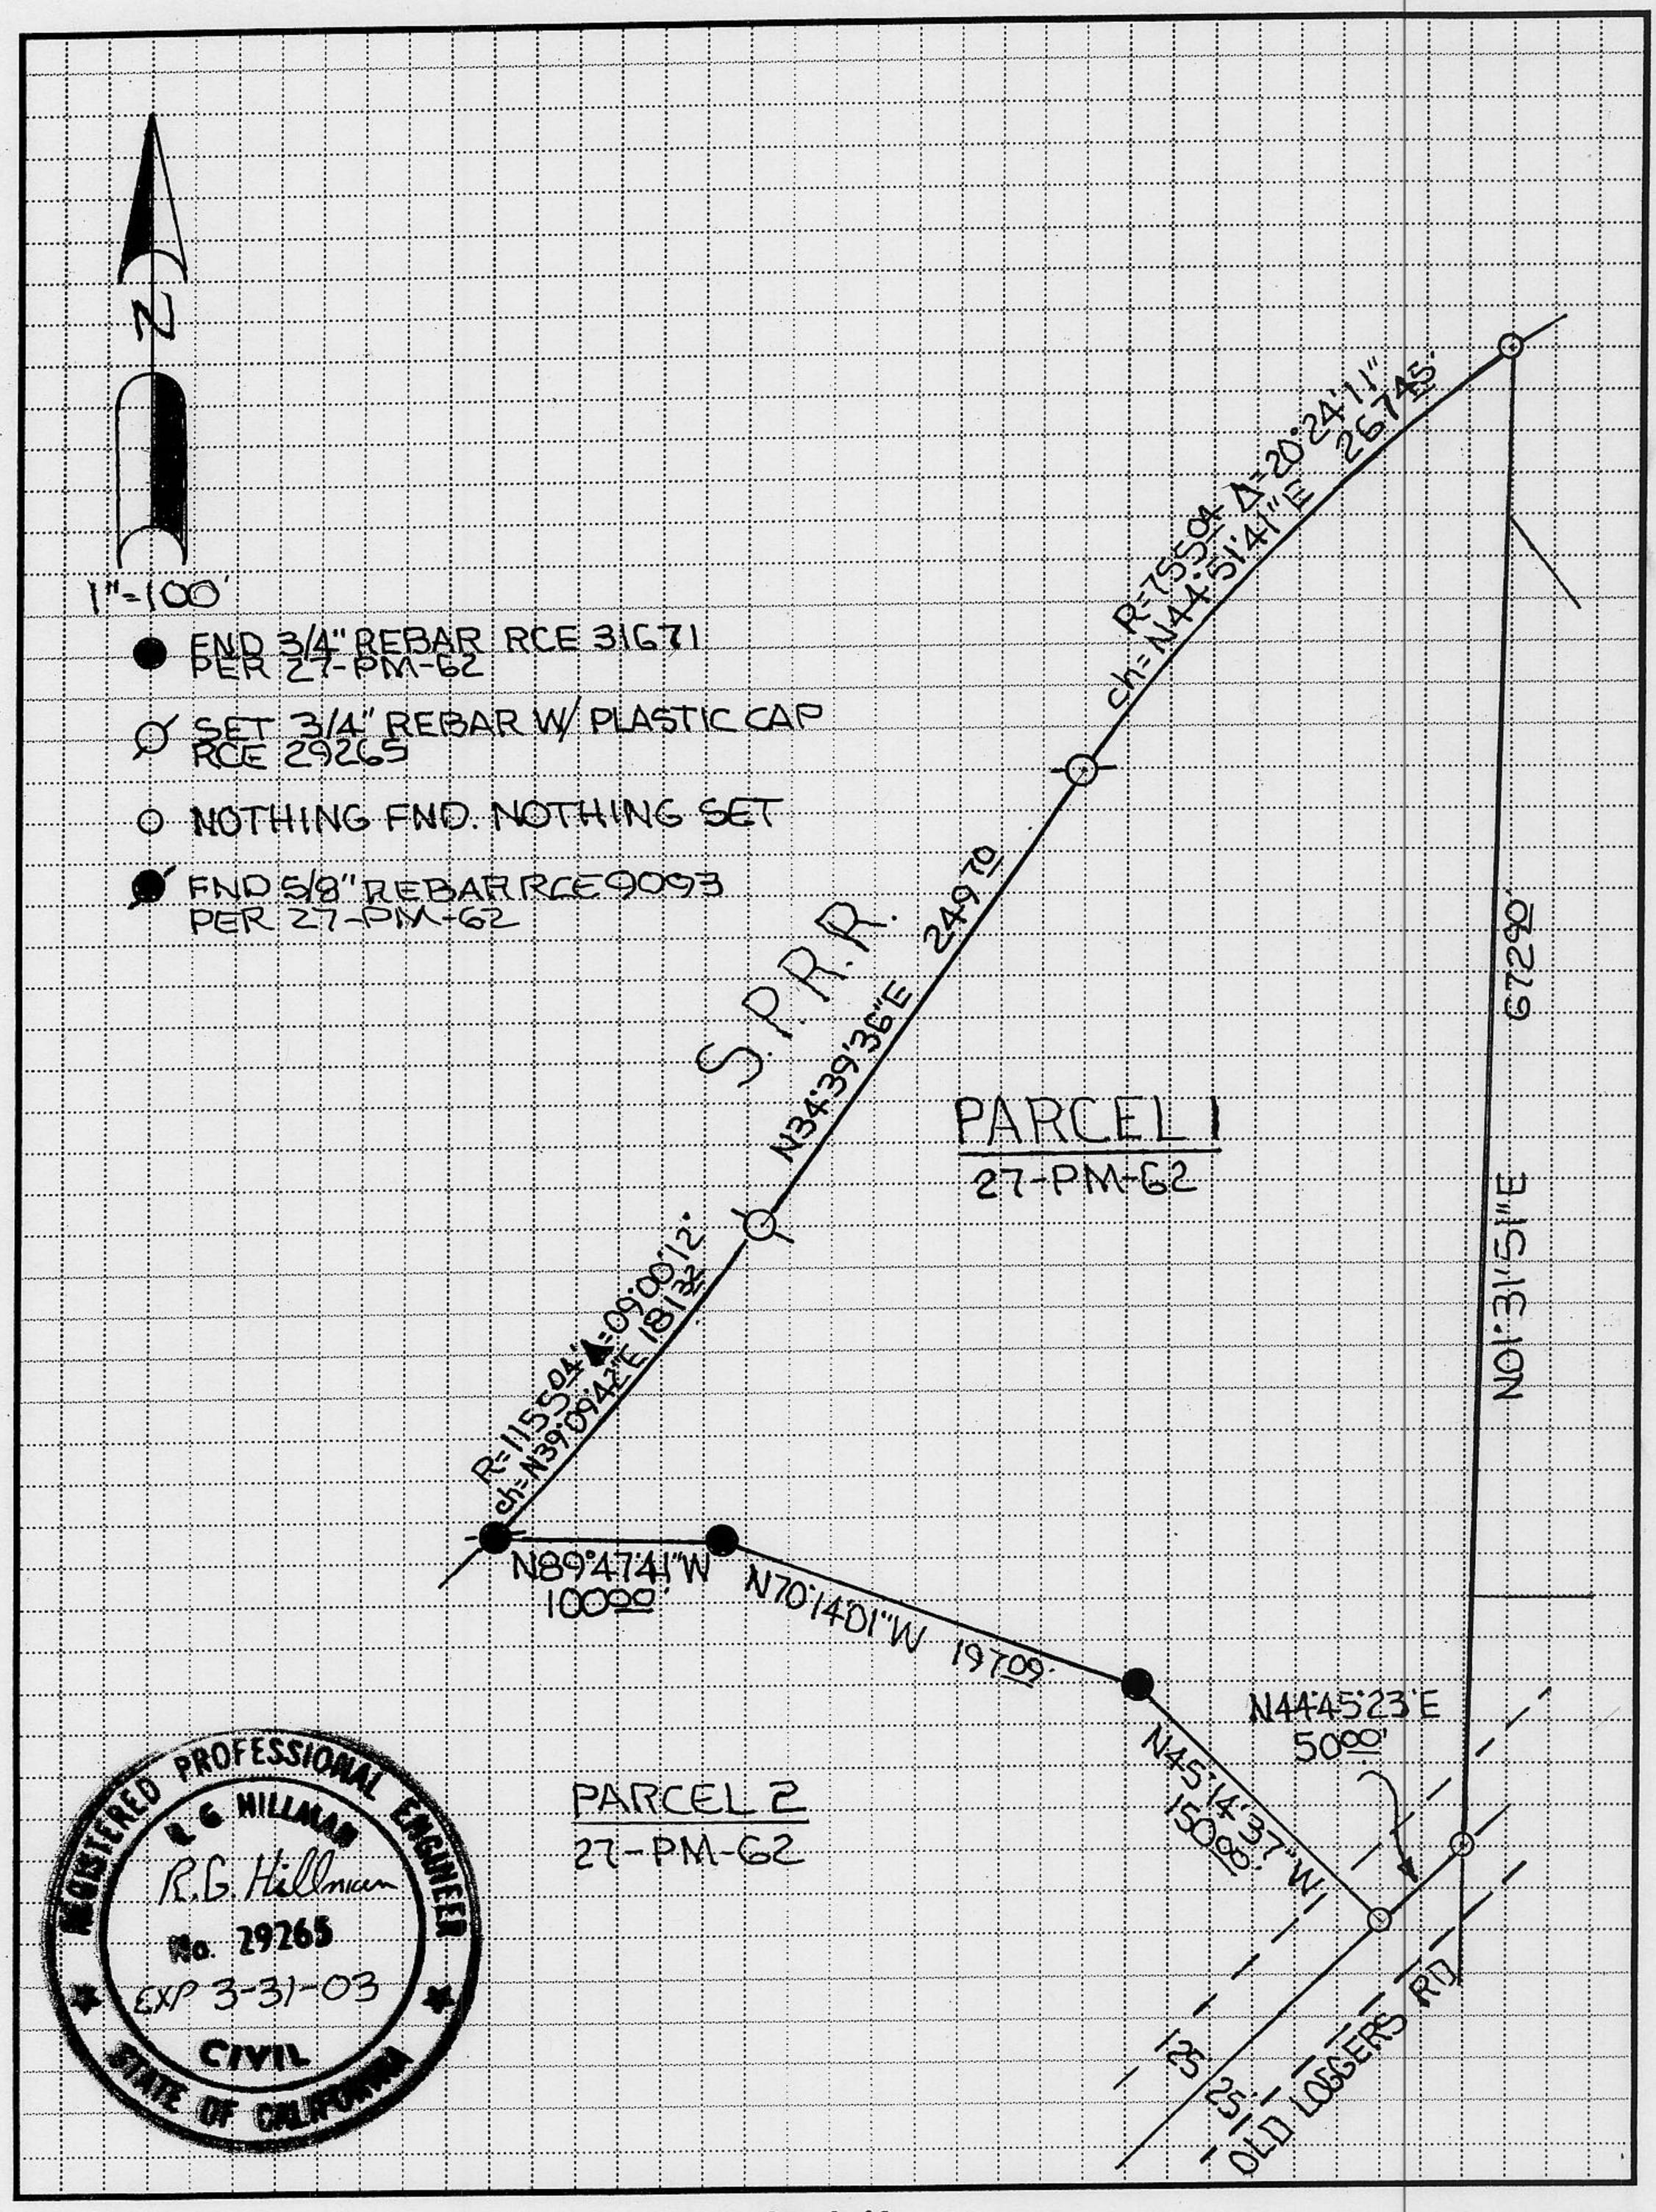

BOOK ____ CORNER RECORDS PAGE ____