CORNER RECORD

COUNTY OF PLACER, CALIFORNIA

City of TOWN OF LOOMIS Document Number _____

Brief Legal Description PARCEL 1, PER 28 P.M. 14

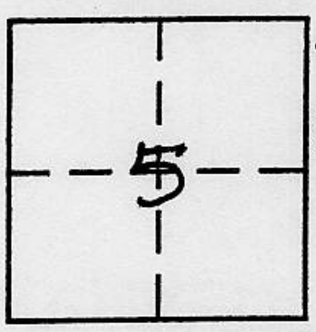

T. 11N.
R. 7E.

CORNER TYPE

Government Corner ☐ Control ☐
Meander ☐ Property ☒
Rancho ☐ Other ☐
Date of Survey 03-13-02

COORDINATES *(Optional)*

N. _____
E. _____
Zone _____ Datum _____
Elev. _____

Corner — Left as found ☒ Found and tagged ☒ Established ☐ Reestablished ☒ Rebuilt ☐

Identification and type of corner found: Evidence used to identify or procedure used to establish or reestablish corner:
FOUND MONUMENTATION PER 28 P.M.114, USED TO DETERMINE LOCATION FOR MONUMENTS SHOWN AS SET OR CAPPED L.S. 5123 ON THIS CORNER RECORD.

A description of the physical condition of the monument as found and as set or reset: SET 3/4 REBAR & CAP OR TAGGED/CAPPED FOUND MONUMENT AS NOTED

BOOK 8 CORNER RECORDS PAGE 3

SURVEYOR'S STATEMENT

This Corner Record was prepared by me or under my direction in conformance with the Land Surveyors' Act on MARCH 13 20 02.

Signed Steven A. Gardner (L.S.) or R.C.E. Number 5123
EXPIRATION DATE: 06/30/03

LICENSED LAND SURVEYOR
STEVEN A. GARDNER
SEAL
EXP. 6-30-03
NO. L S 5123
STATE OF CALIFORNIA

COUNTY SURVEYOR'S STATEMENT

This Corner Record was received MARCH 20 20 02 and examined and filed JUNE 24 2003.

Signed Charles B. Grant LS6158 Title DEPUTY COUNTY SURVEYOR

LICENSED LAND SURVEYOR
SEAL
CHARLES B. GRANT
Exp. 3-31-06
No. 6158
STATE OF CALIFORNIA

County Surveyor's Comment _____

02-079 CR 1144

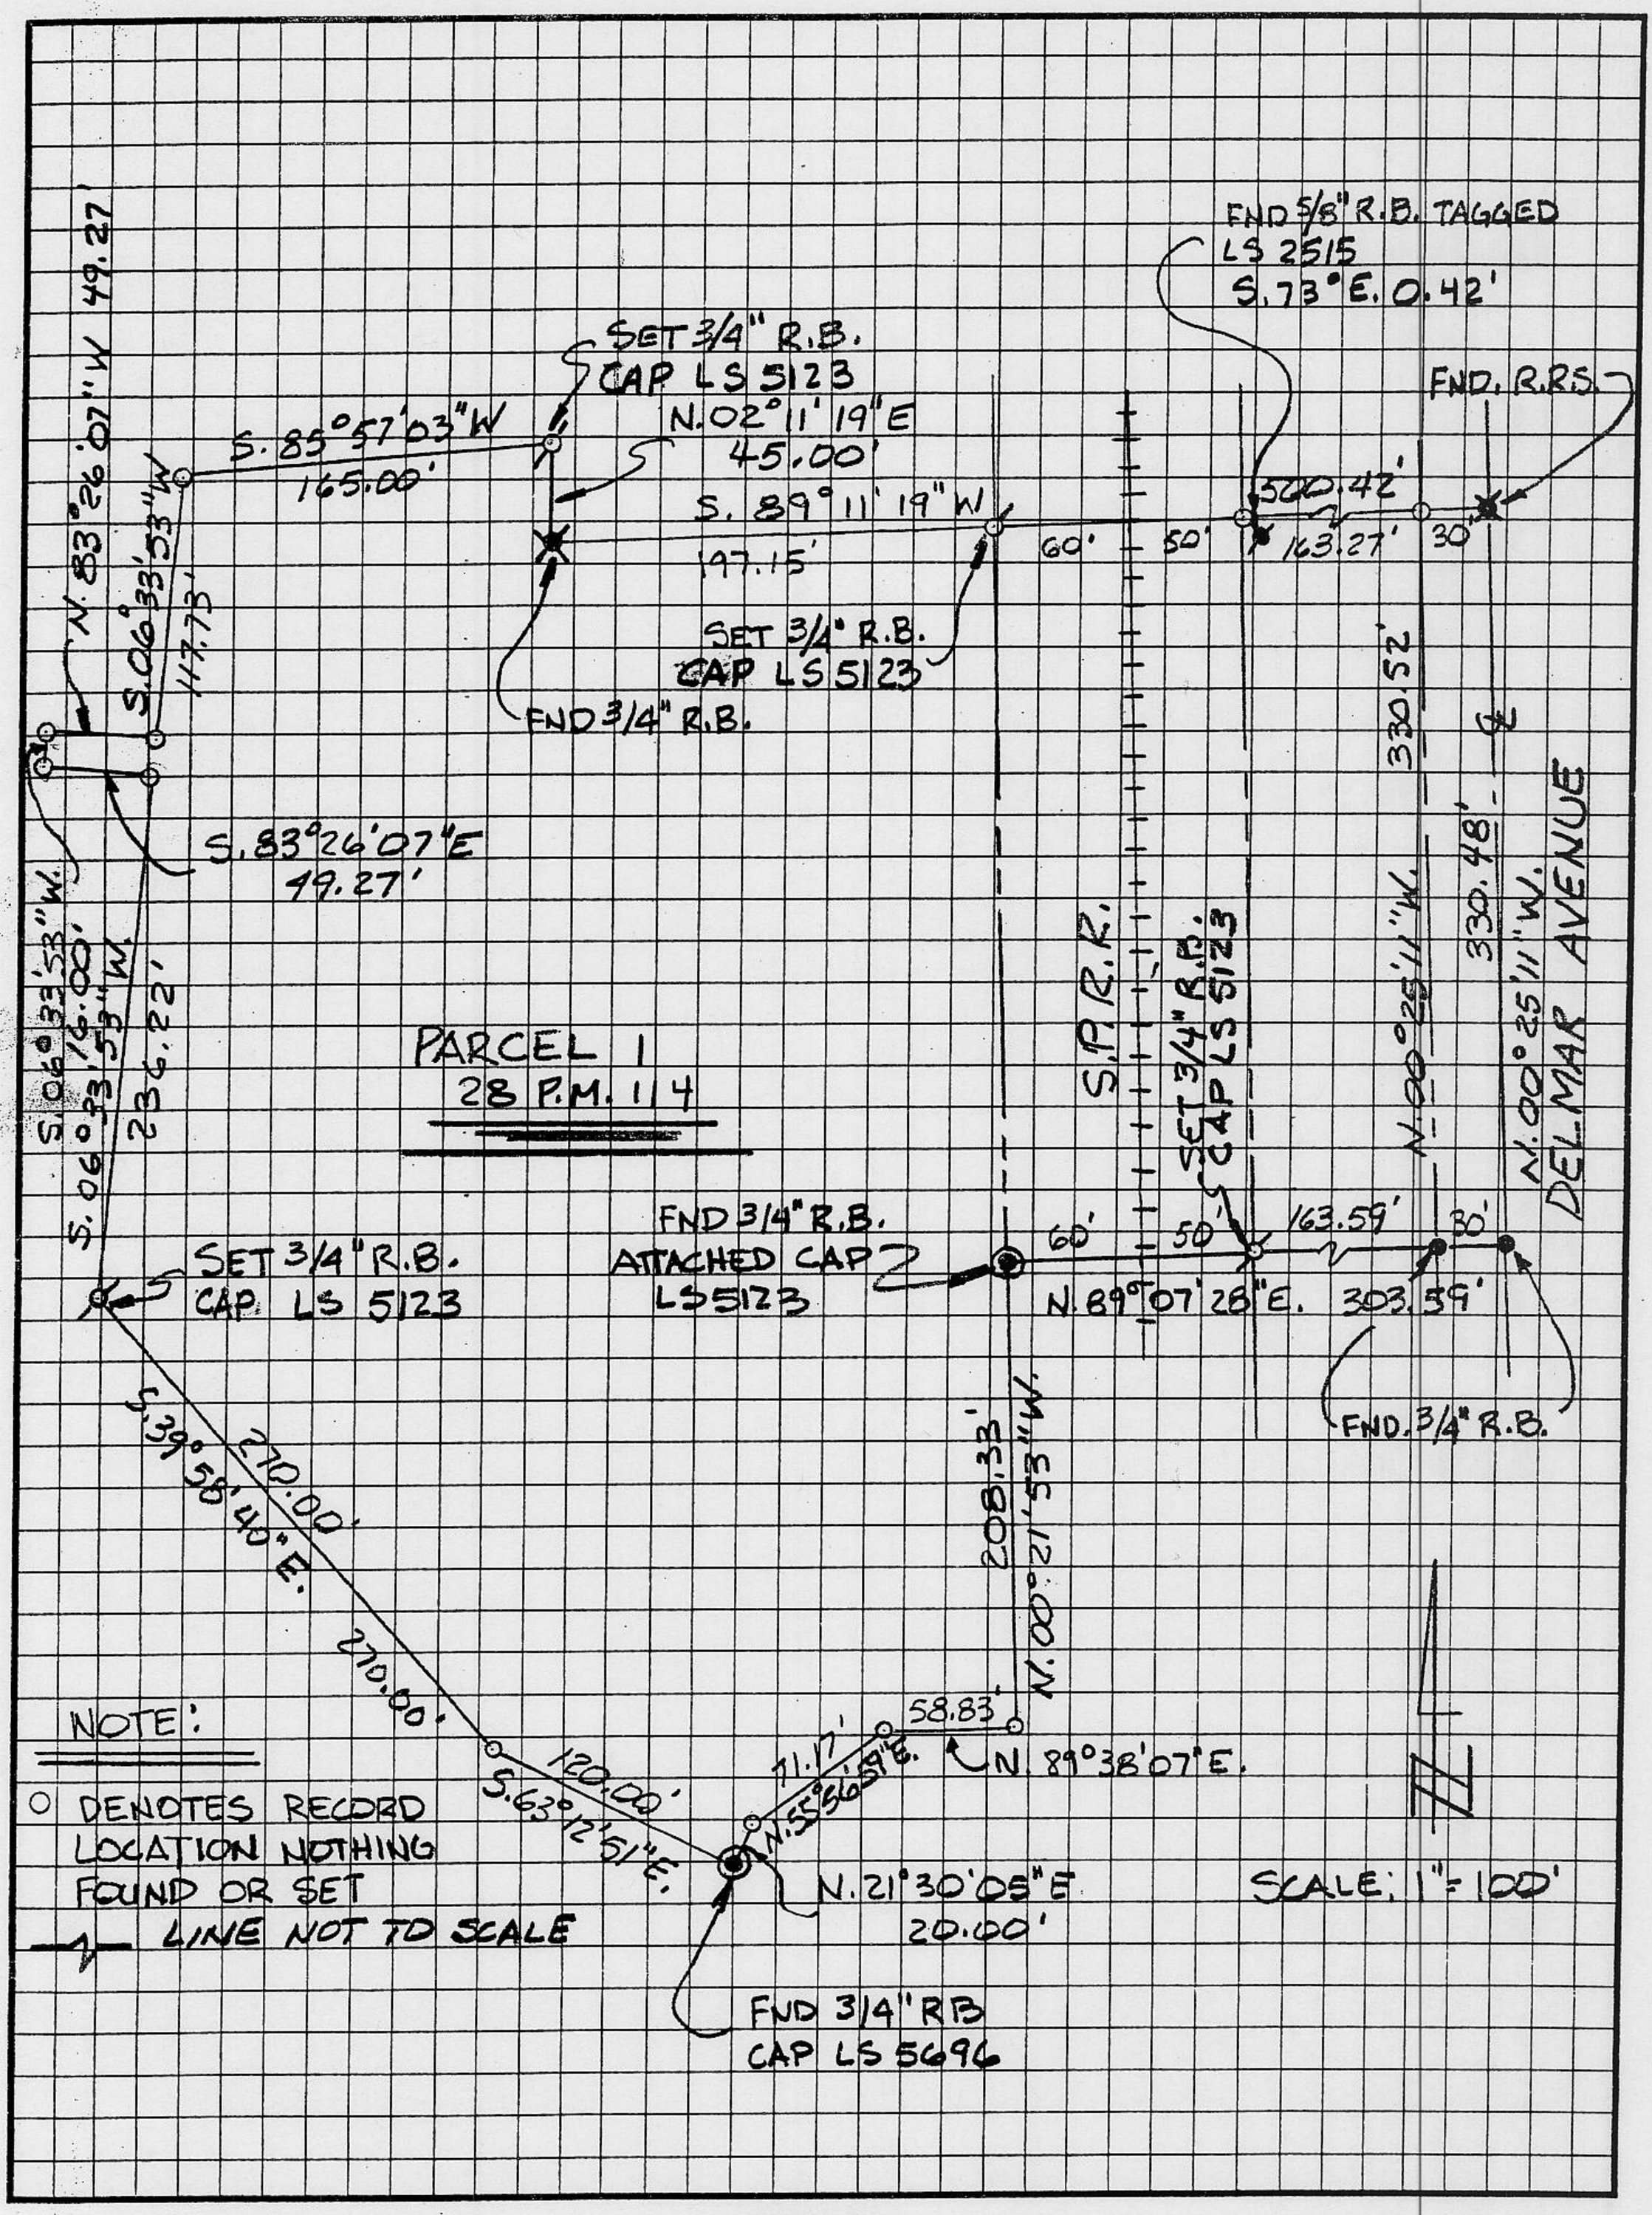

BOOK ____ CORNER RECORDS PAGE ____